



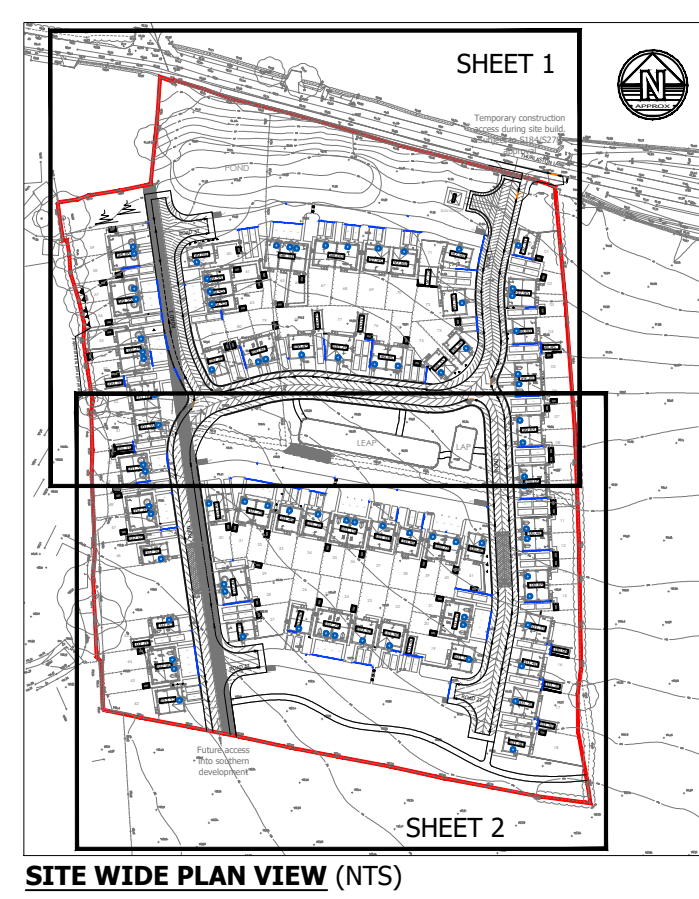

1. DO NOT SCALE FROM THIS DRAWING. IF IN DOUBT CONTACT TRAVIS BAKER LIMITED.
2. ALL DIMENSIONS ARE IN METRES UNLESS OTHERWISE NOTED.
3. THIS DRAWING IS TO BE READ IN CONJUNCTION WITH ALL OTHER RELEVANT DRAWINGS RELATING TO THIS PROJECT.
4. ALL DIMENSIONS SHOULD BE CHECKED ON SITE PRIOR TO CONSTRUCTION. ANY DISCREPANCIES SHOULD BE IMMEDIATELY NOTIFIED IN WRITING TO TRAVIS BAKER LIMITED.
5. THE CONTRACTOR SHALL PRIOR TO CONSTRUCTION CHECK AND VERIFY THAT THE DETAILS SHOWN ON THIS DRAWING ARE FULLY COMPATIBLE WITH ANY AS CONSTRUCTED DIMENSIONS OR LEVELS. ANY DISCREPANCIES TO BE REPORTED IMMEDIATELY IN WRITING TO TRAVIS BAKER LIMITED.
6. THIS DRAWING HAS BEEN PREPARED FOR THE EXCLUSIVE USE OF THE COMMISSIONING PARTY AND UNLESS AGREED IN WRITING BY TRAVIS BAKER LIMITED NO OTHER PARTY MAY USE OR RELY ON ITS CONTENTS. NO LIABILITY IS ACCEPTED BY TRAVIS BAKER LIMITED FOR ANY USE OF THIS DRAWING OTHER THAN FOR THE PURPOSE FOR WHICH IT WAS ORIGINALLY PREPARED.
7. IT SHOULD BE NOTED THAT THIS DRAWING MAY INCLUDE DATA PROVIDED BY THIRD PARTIES. NO LIABILITY IS ACCEPTED BY TRAVIS BAKER LIMITED AS TO THE ACCURACY OF THIS DATA.
8. THIS DRAWING SHALL NOT BE REPRODUCED IN ANY WAY WITHOUT THE WRITTEN PERMISSION OF TRAVIS BAKER LIMITED.

- KEY**
- SITE BOUNDARY
 - 97.80 FINISHED FLOOR LEVEL
 - 108.53 PROPOSED GROUND LEVEL
 - 4.25 PROPOSED GROUND GRADIENT
 - 600 max RETAINING AND INDICATIVE HEIGHT
 - 7C EXPOSED BRICKWORK AND NUMBER OF COURSES
 - TL2C TANKING AND NUMBER OF COURSES
 - 3 steps STEPS
 - D/DPC DOUBLE DAMP PROOF COURSE
 - TADPOLES, MAXIMUM GRADIENT 1 IN 3
 - PROPOSED ROAD CONTOURS
 - EXISTING GROUND LEVELS
 - (M) ACCESS REVIEWED UNDER PART-M

J	UPDATED TO LIST OF COMMENTS MADE BY THE CLIENT.	10.09.24	ID	TW
H	UPDATED TO SUIT NEW SITE LAYOUT AND COMMENTS FOR THE CLIENT.	01.08.24	ID	TW
G	UPDATED TO SUIT NEW PLOT POSITIONS ON NEW SITE LAYOUT	25.06.24	CN	TW
F	UPDATED TO NEW SITE LAYOUT	20.10.23	CH	TW
E	REVISED TO ADDRESS CLIENT'S COMMENTS.	02.03.22	GR	TW
D	REVISED TO SUIT NEW ROAD AND SITE LAYOUT	23.02.22	GR	TW
C	REVISED DISCREPANCIES NEAR PLOT 9.	07.02.22	GR	TW
B	REVISED DISCREPANCIES NEAR PLOT 3.	21.01.22	GR	GR
A		14.01.22	GR	GR

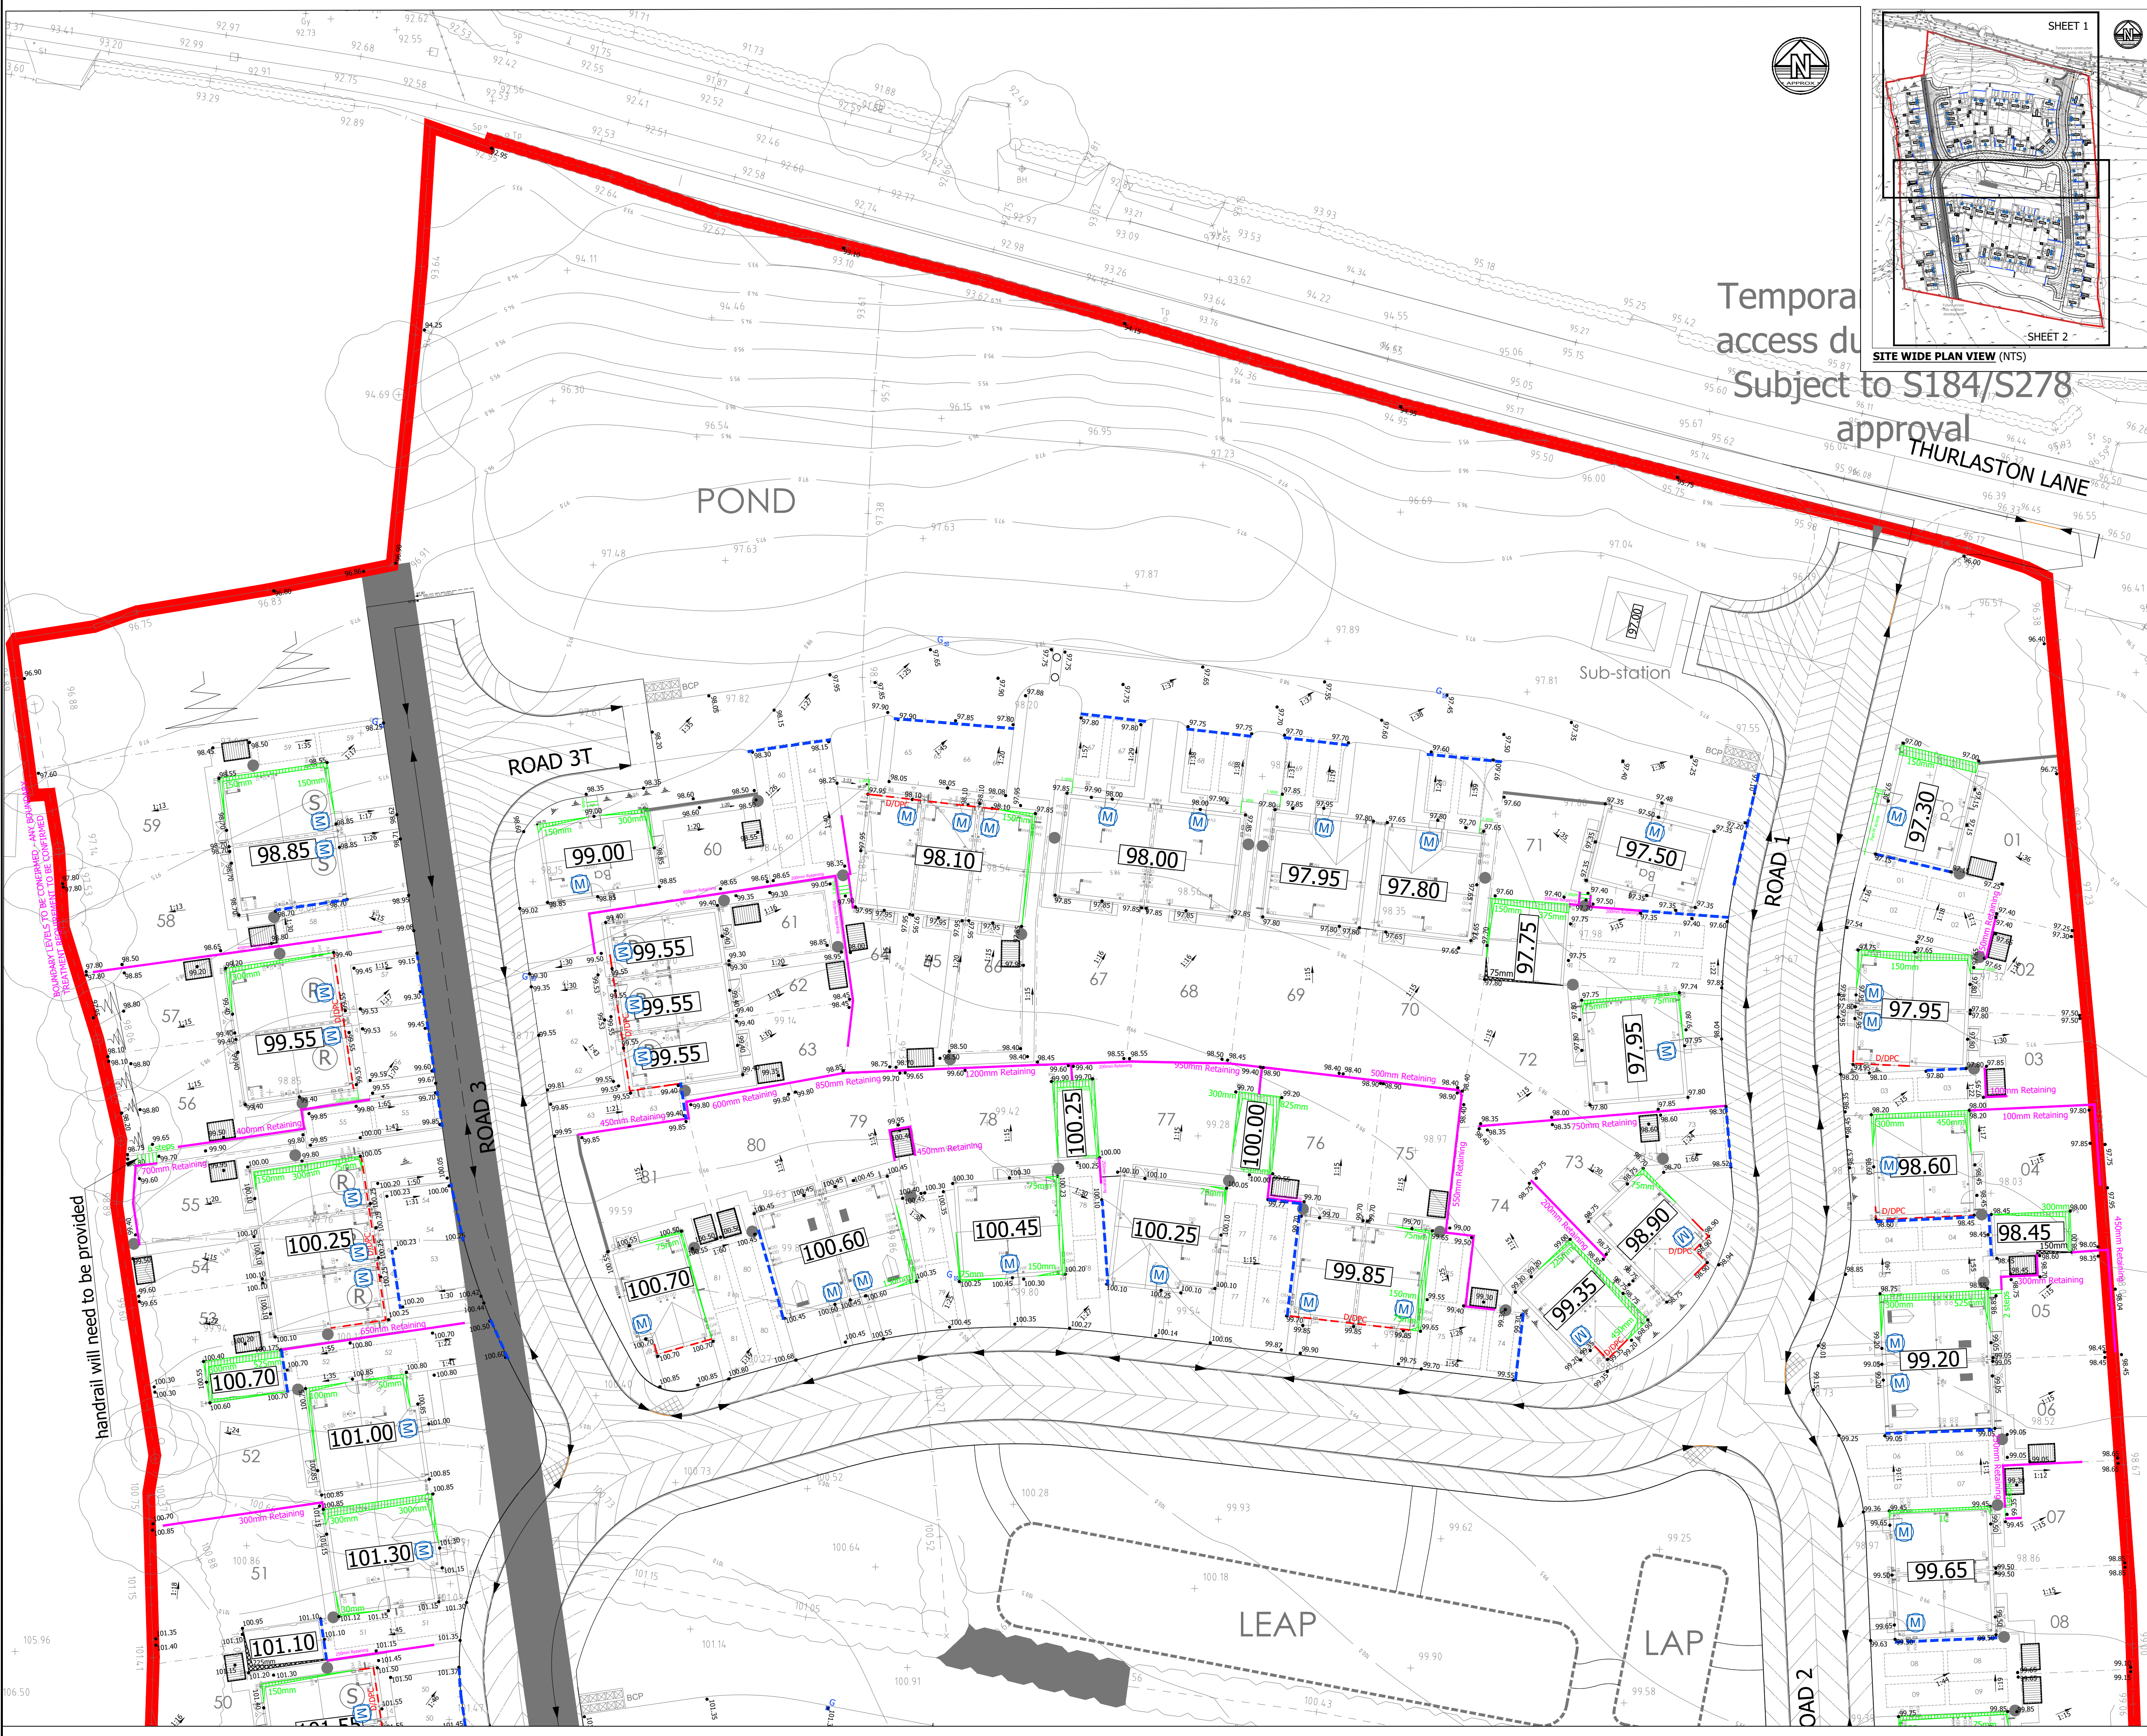

Travis Baker
39 Storey Street
Lace Market
Nottingham
NG1 1LX

Transport Planning
Flood Risk and Drainage
Geo-Environmental
Civil and Structural Engineering

Nottingham Telephone:
0115 896 6655
info@travisbaker.co.uk
www.travisbaker.co.uk



PERSIMMON

PROJECT
**THURLASTON LANE,
EARL SHILTON**

TITLE
**EXTERNAL WORKS
SHEET 1 OF 2**

DRAWN ID	AUTHORISED GR	SCALE 1:250@A1	DATE 05.01.22
-------------	------------------	-------------------	------------------

PROJECT NO. 21246	DRAWING NO. 130	REV J
----------------------	--------------------	----------

STATUS.
PRELIMINARY

COPYRIGHT TRAVIS BAKER LIMITED. ALL RIGHTS RESERVED.