

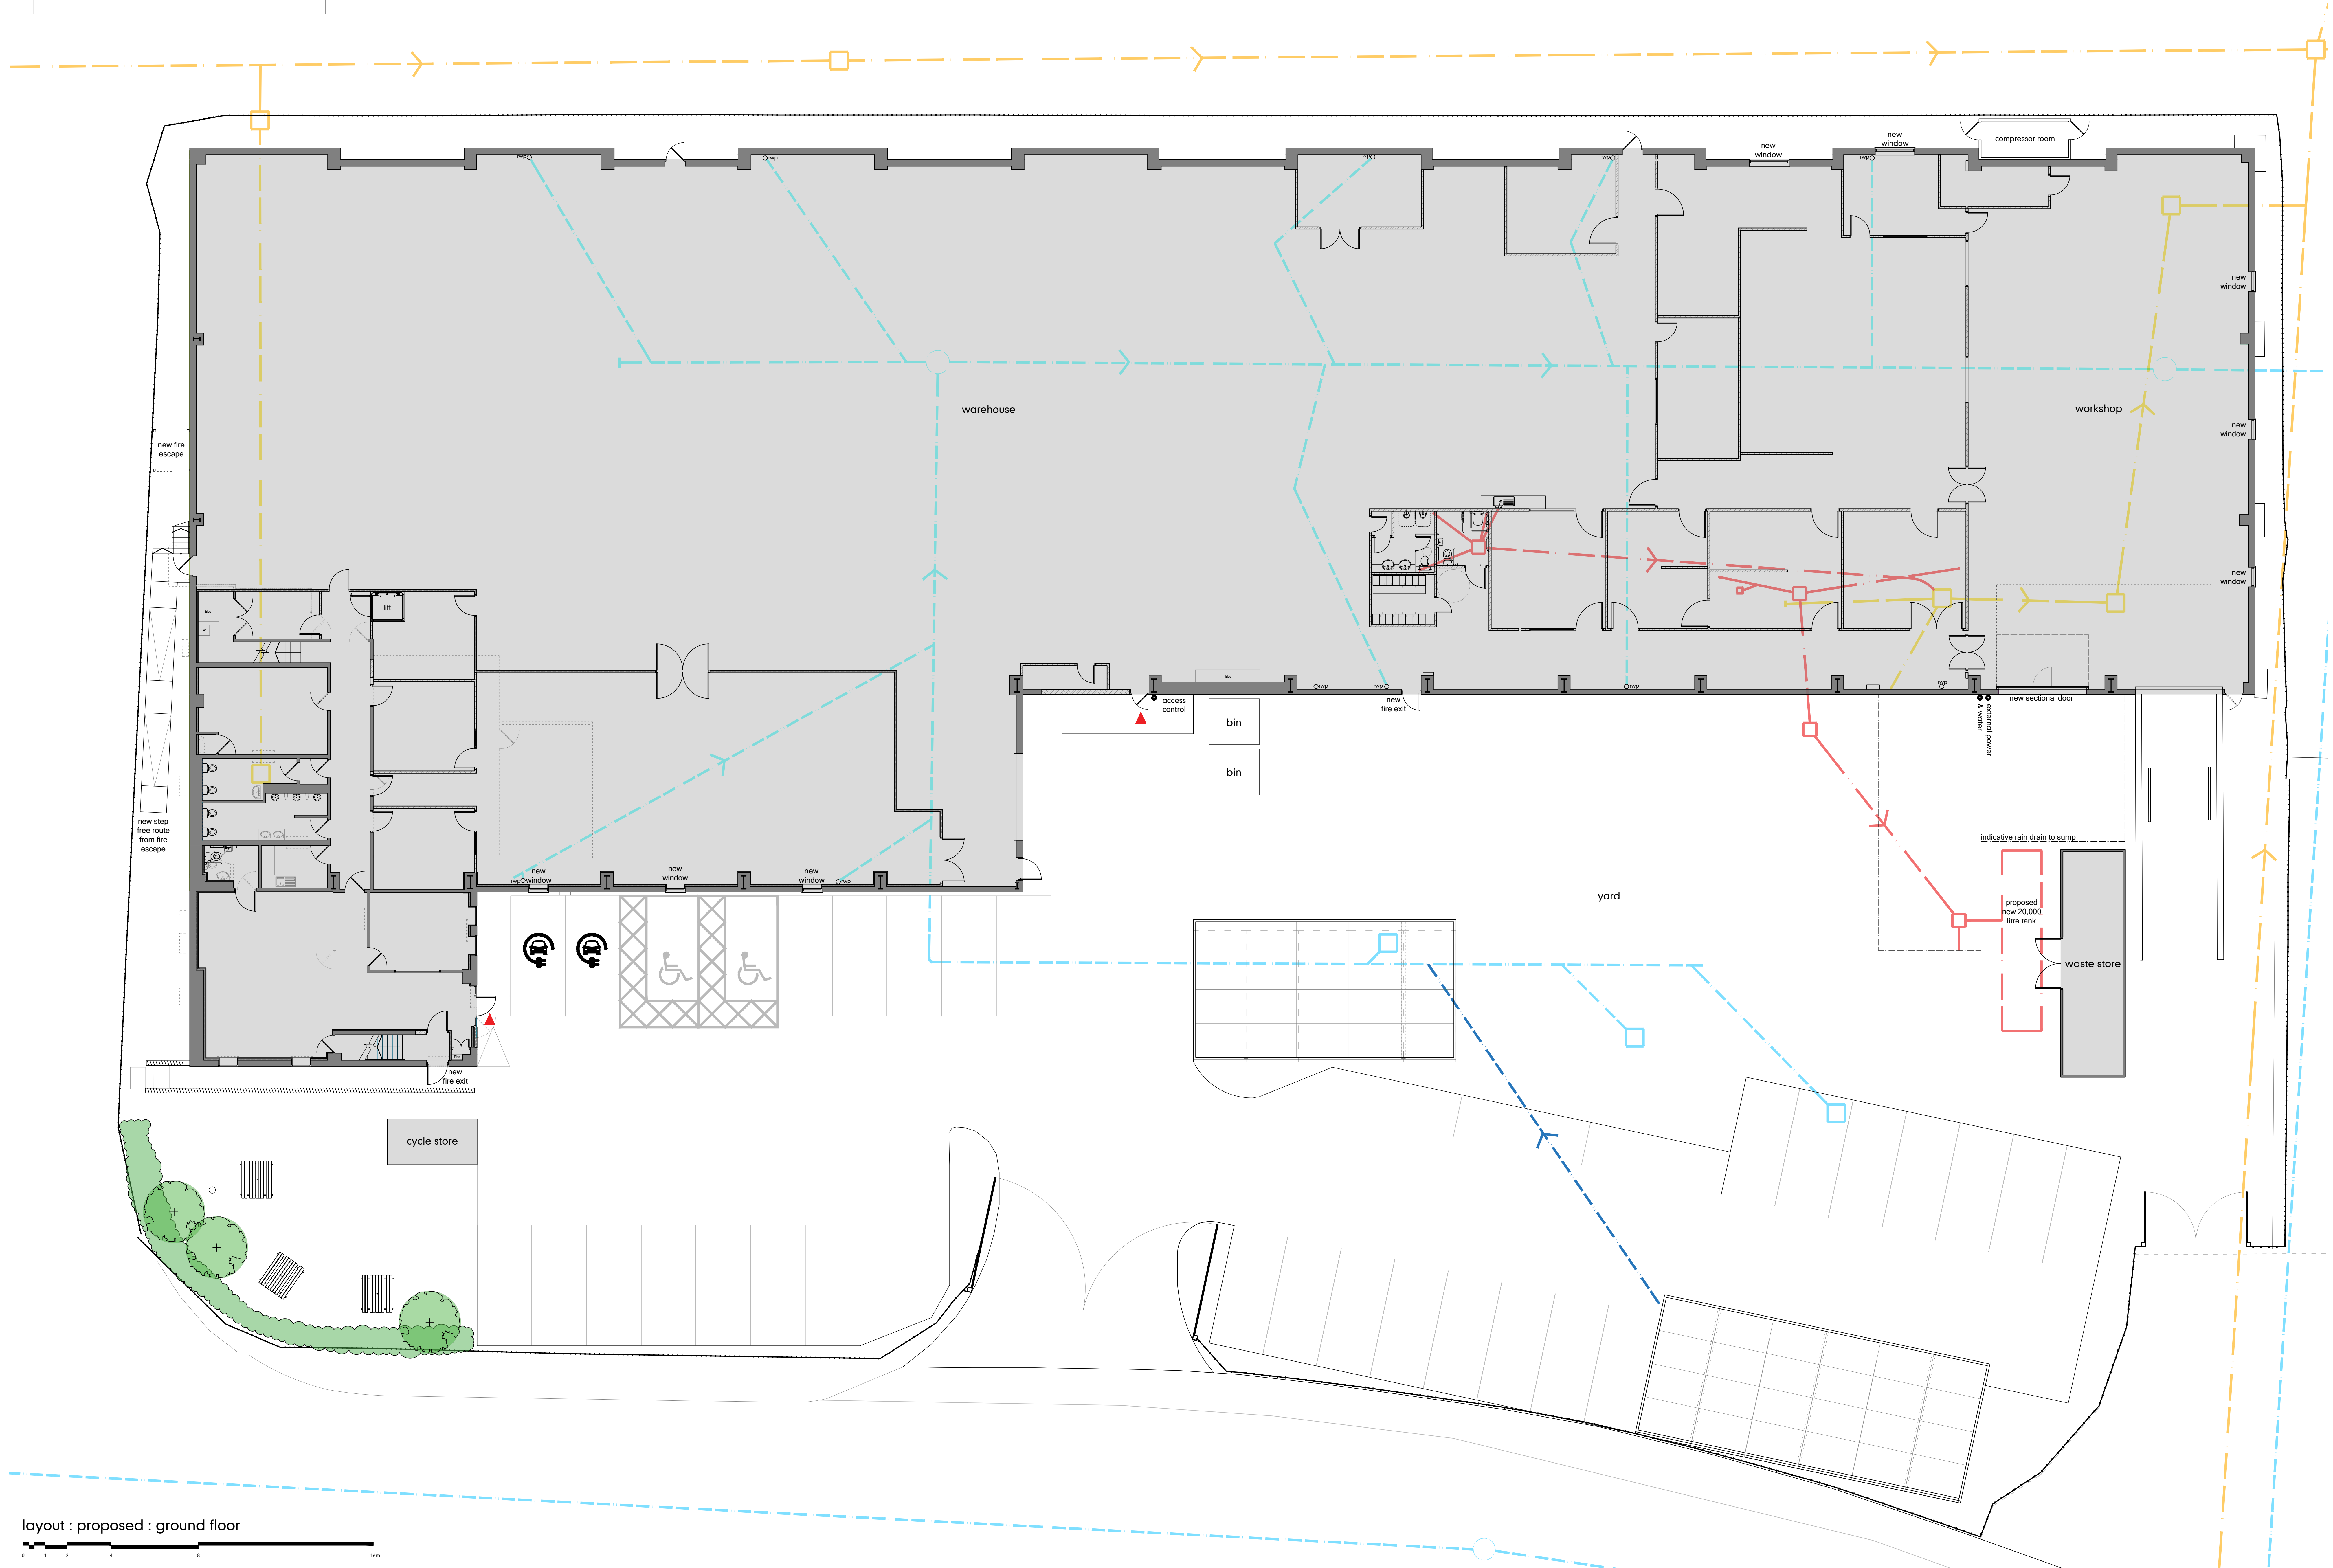


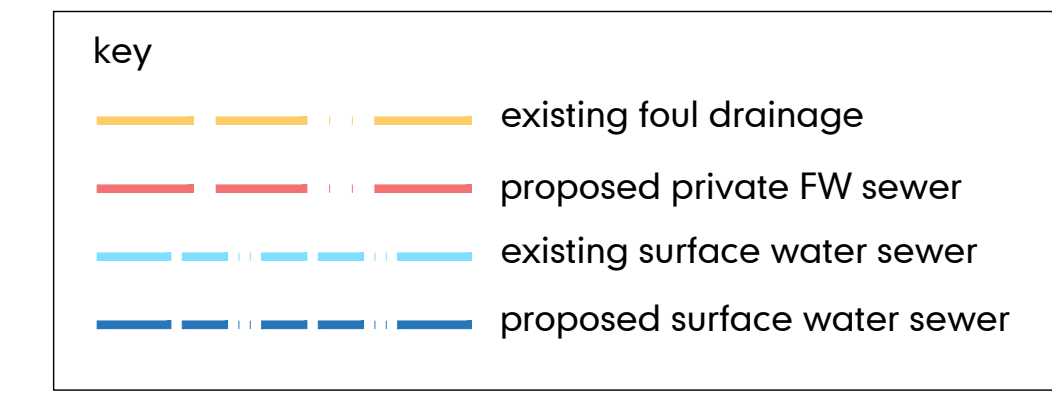

3	Drainage added.	19sep23
2	Amendments following client request.	07sep23
or	notes	date

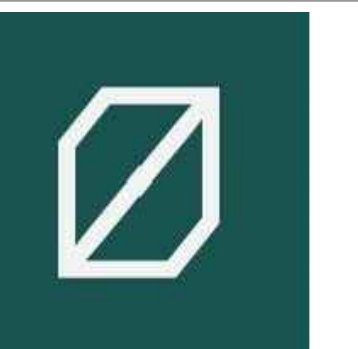

williamsarchitects

Williams-Architects Ltd
Studio 8, The Garage Studios
1-45 St Mary's Gate
The Lace Market
Nottingham NG1 1PU
t 0115 945 5691
enquiries@williams-architects.co.uk
www.williams-architects.co.uk
Registered in England & Wales. N° 5096888

this drawing and its contents, on paper and as the originating data file, remain the copyright of Williams-Architects Ltd
© Williams-Architects Ltd 2002

Develeco | created 10aug23

title	scale
layout : ground floor : proposed	1:100 @ A0

rowing №	status
230412-010.03	Planning