


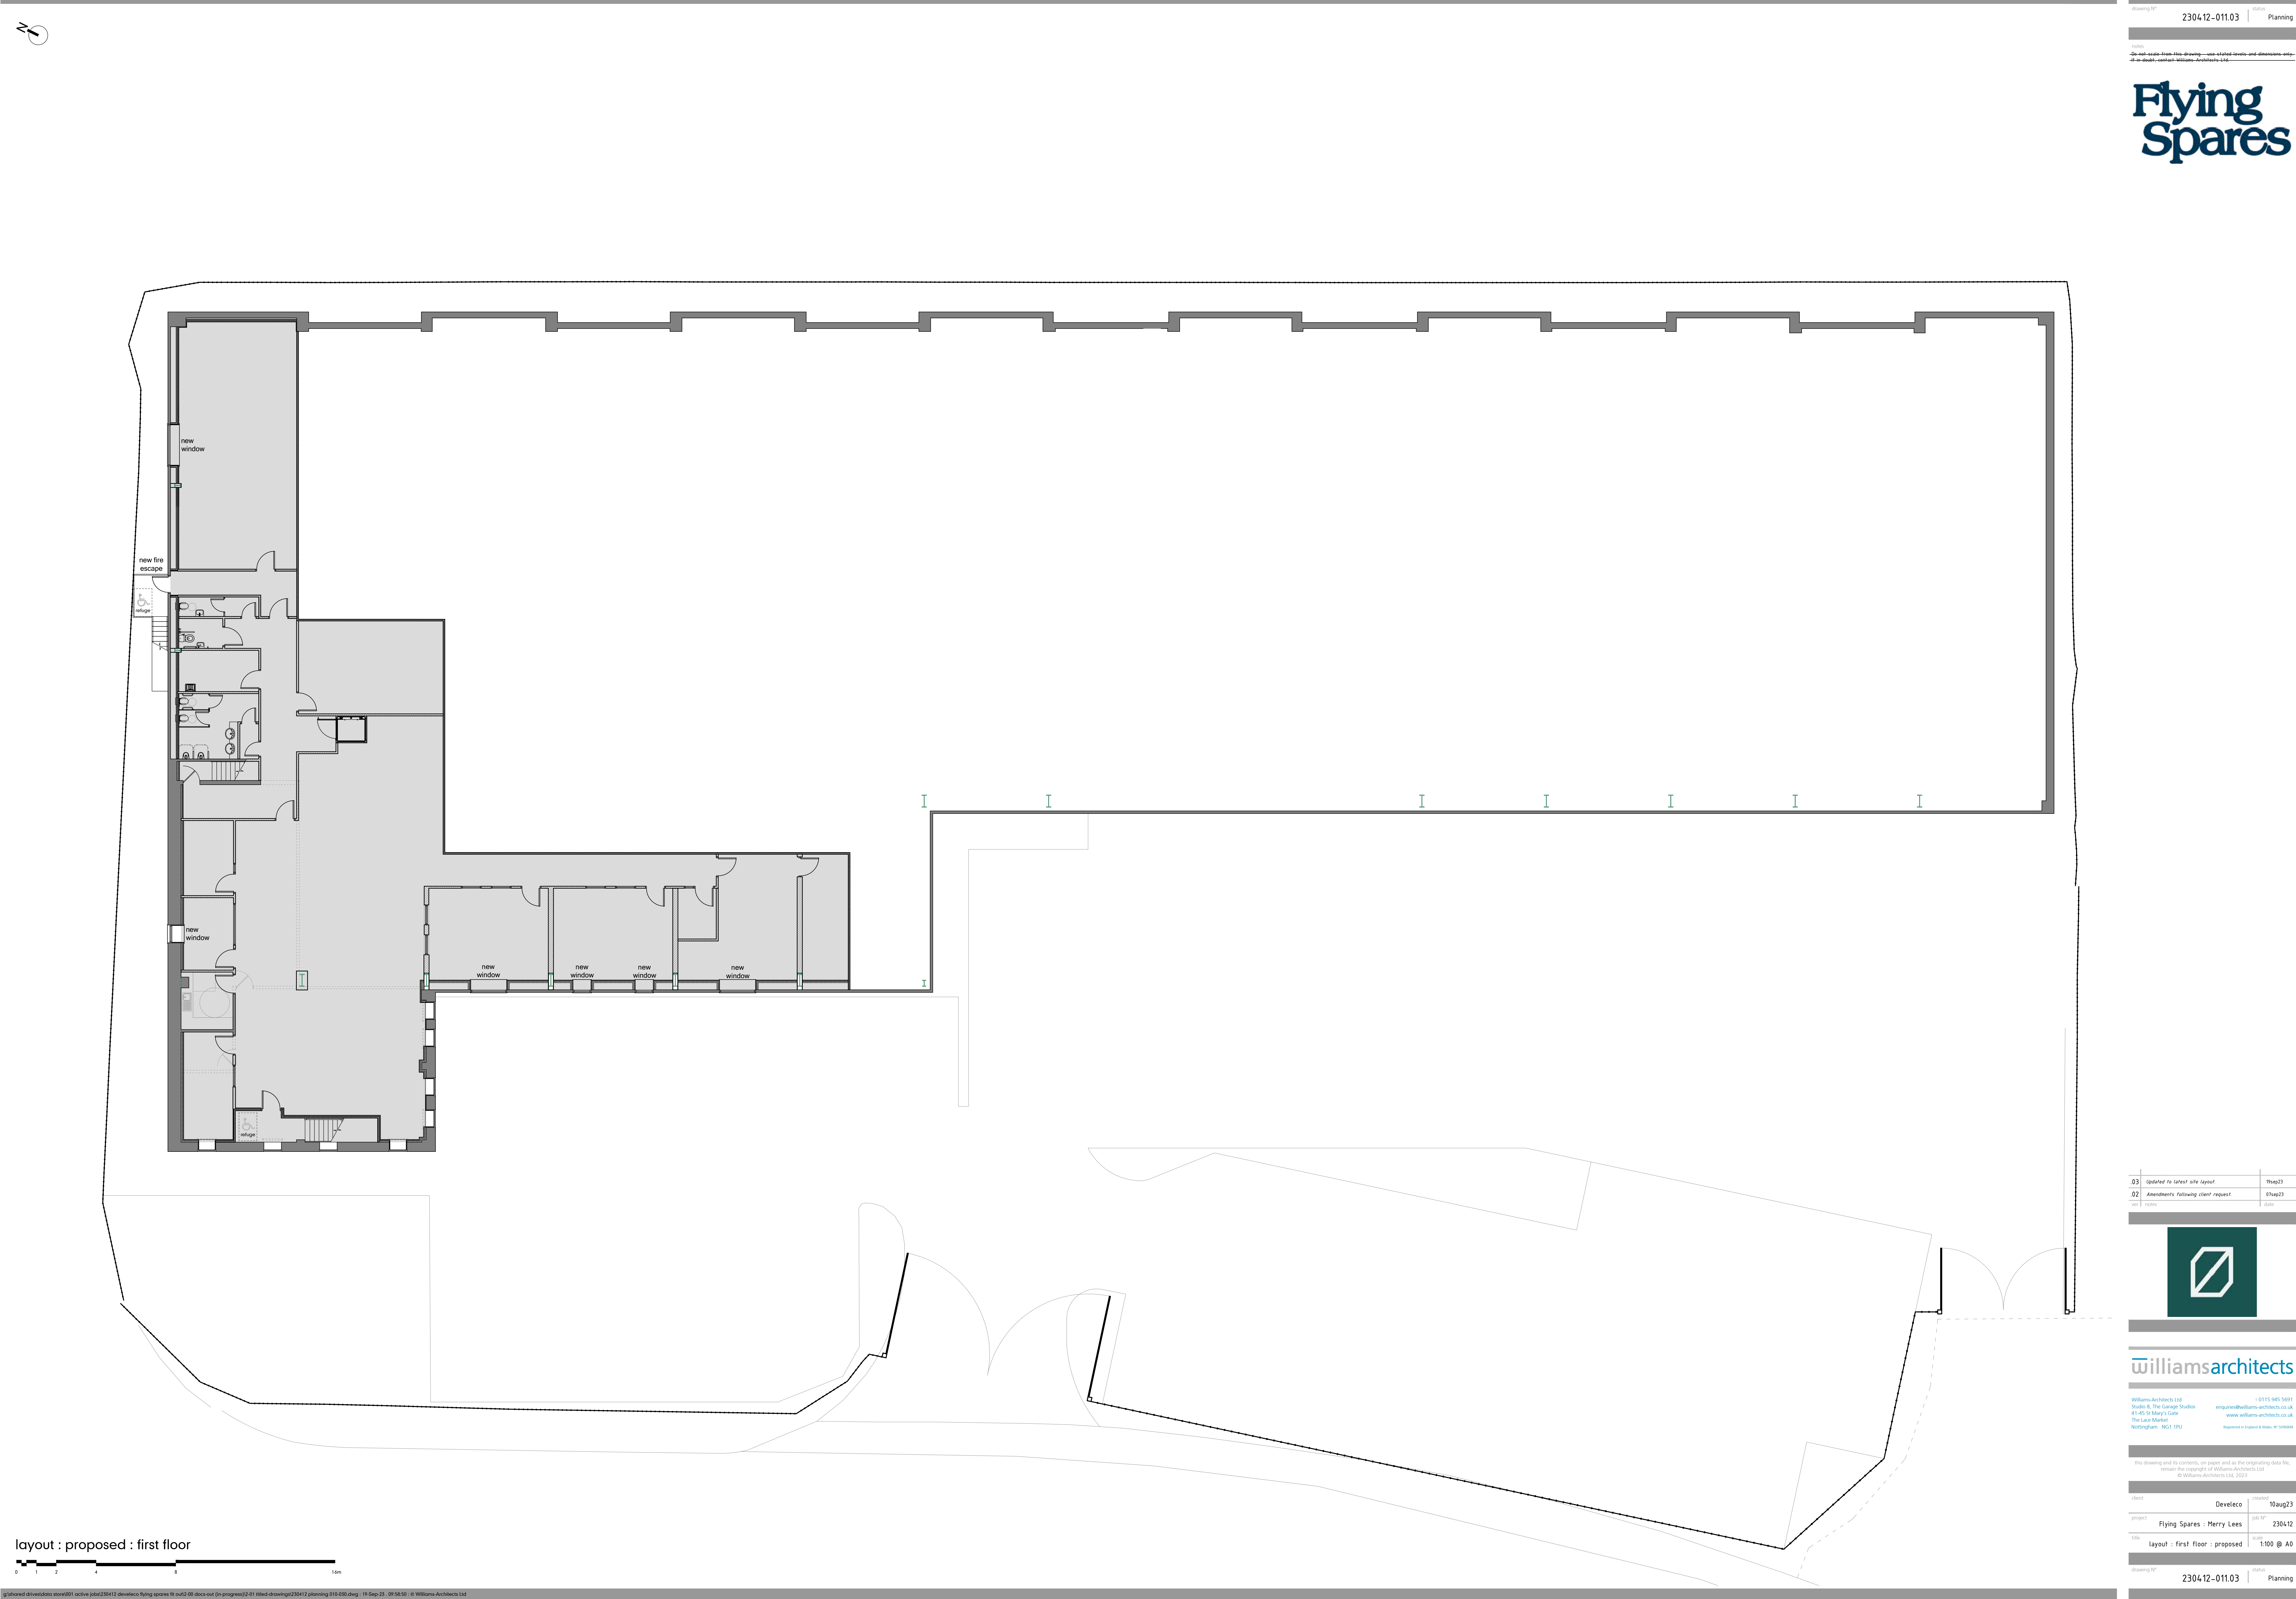

03	updated to latest site layout	19sep23
02	amendments following client request	17sep23

drawn by	checked by
----------	------------



williamsarchitects

Williams Architects Ltd
Studio & The Garage Studios
41-45 St Mary's Gate
The Lane Market
Nottingham NG1 1PL
0115 945 5691
enquiries@williamsarchitects.co.uk
www.williamsarchitects.co.uk
Registered in England & Wales No 104646

this drawing and its contents, on paper and as the originating data file,
remain the copyright of Williams Architects Ltd
© Williams Architects Ltd 2023

client	Develeco	checked	10aug23
--------	----------	---------	---------

project	Flying Spares - Merry Lees	job no	230412
---------	----------------------------	--------	--------

title	layout : first floor : proposed	scale	1:100 @ A0
-------	---------------------------------	-------	------------

layout : proposed : first floor

