


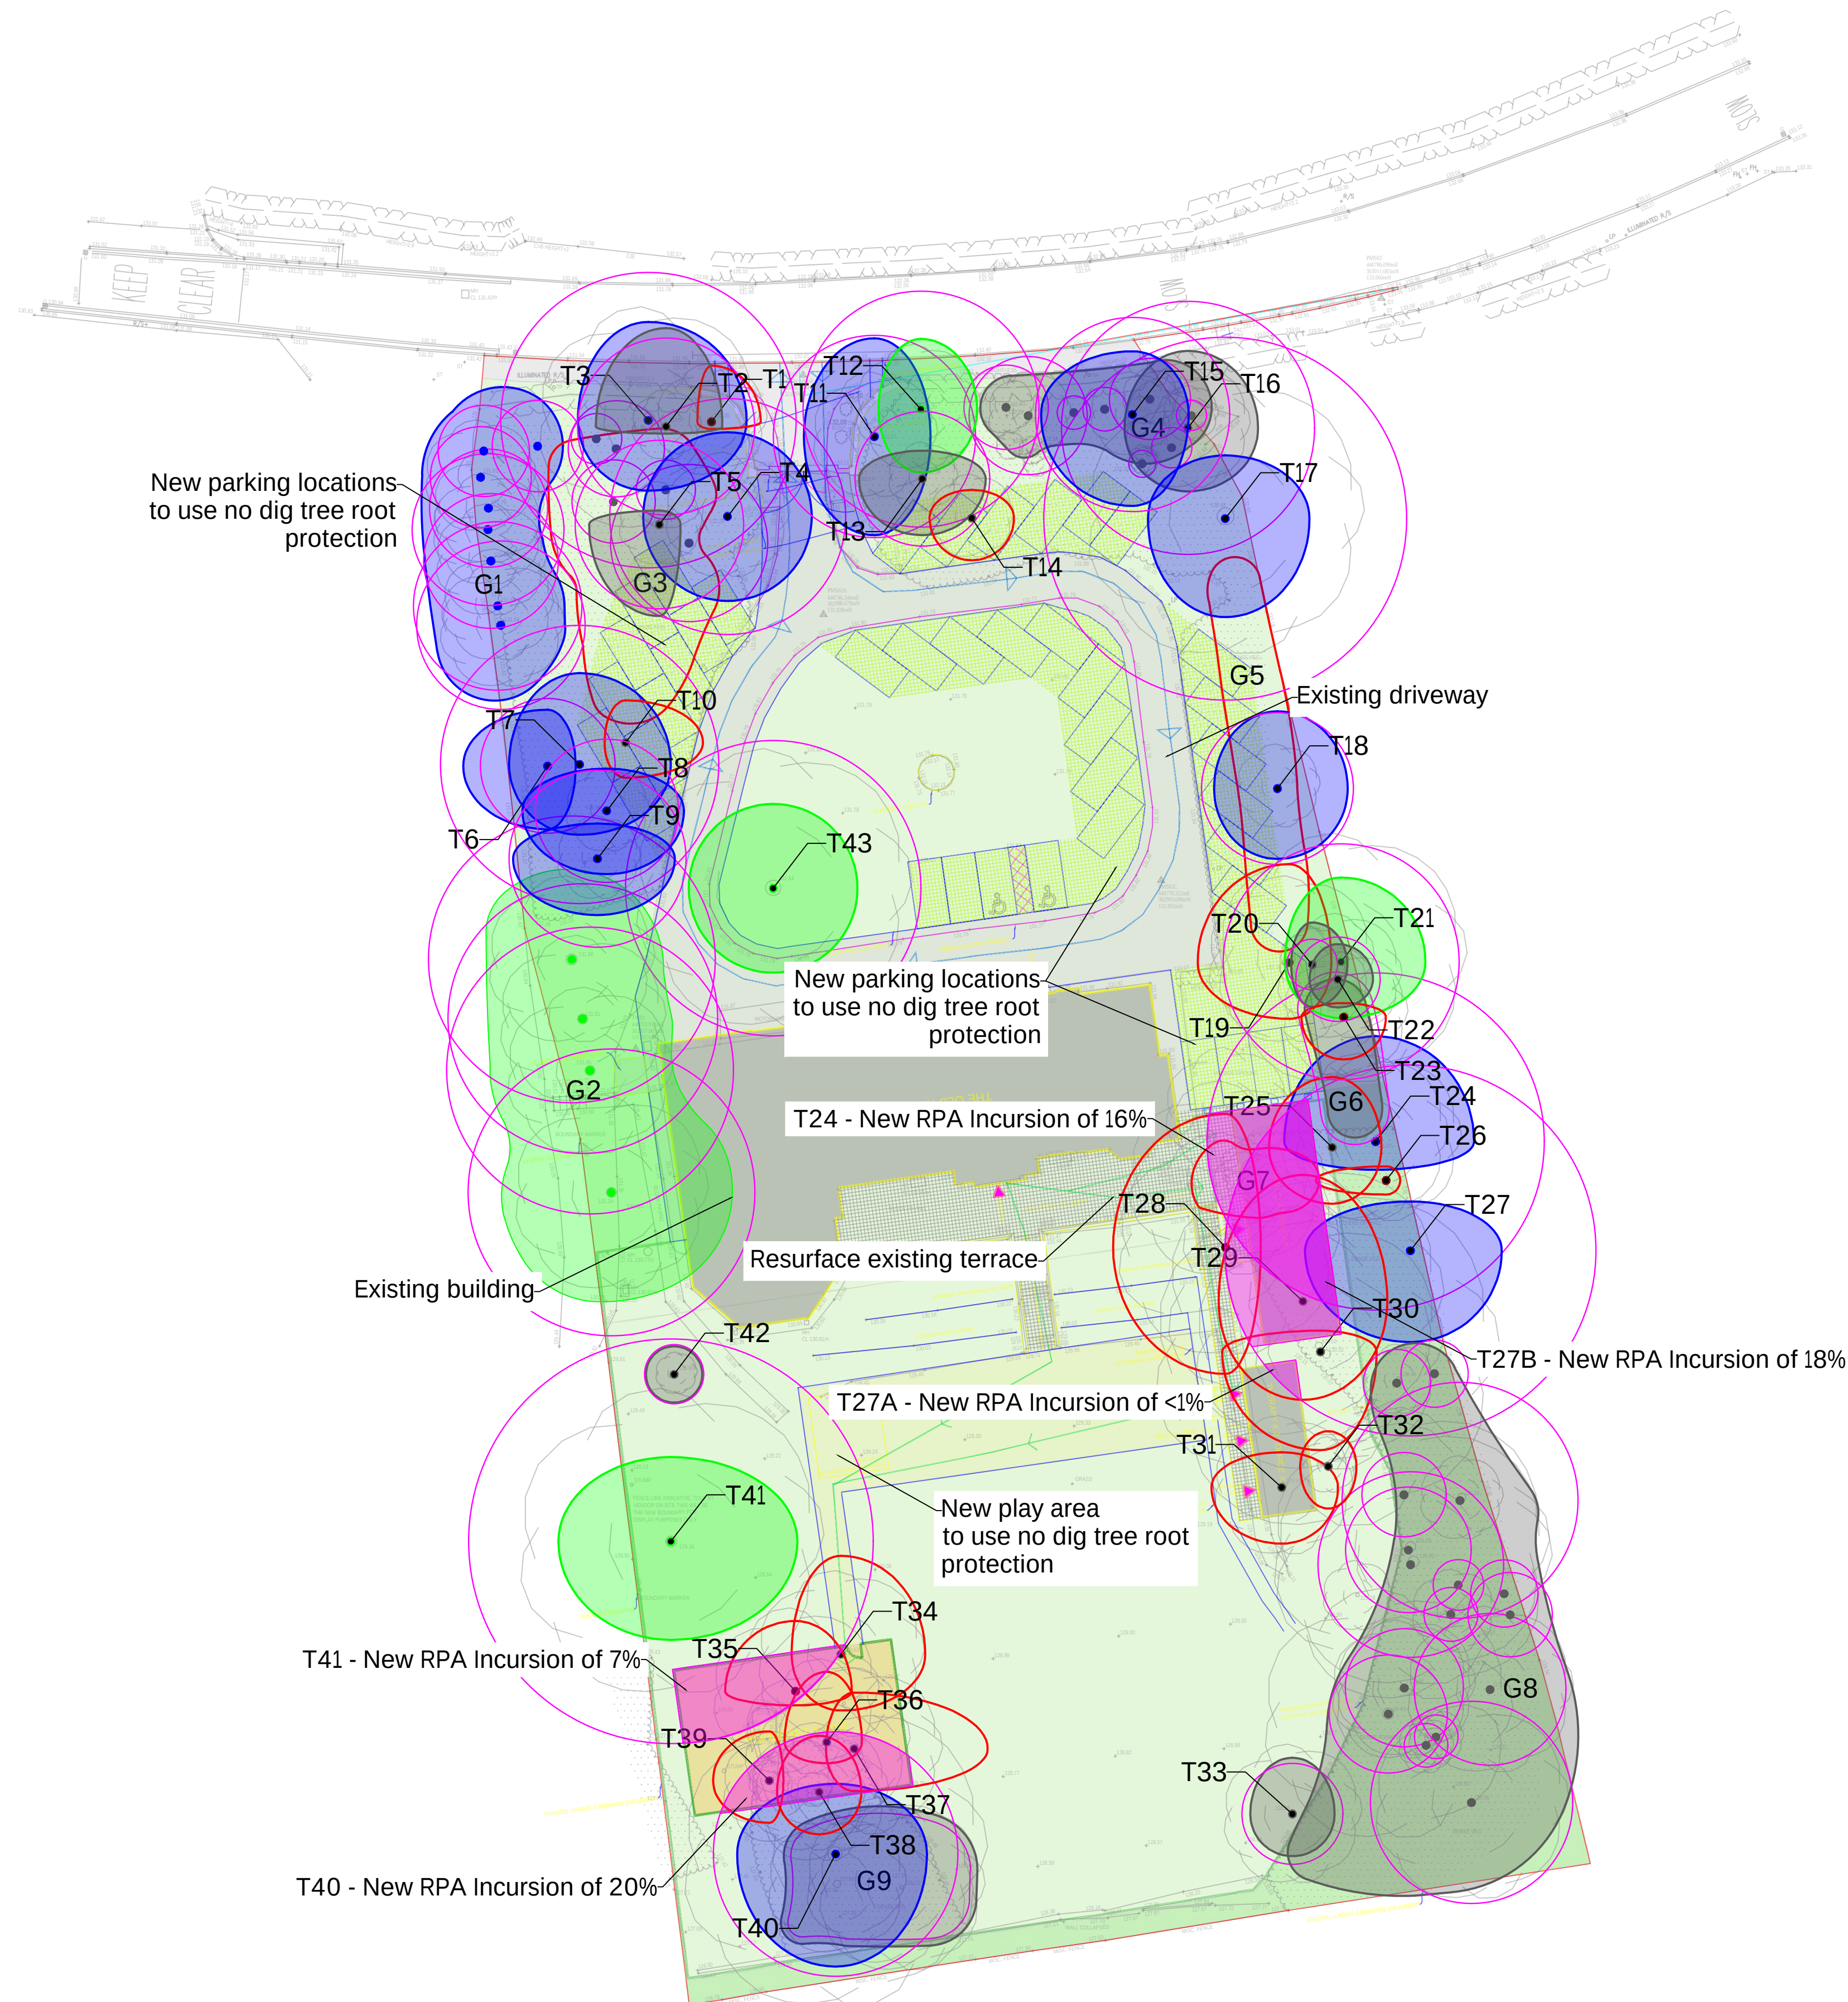

KEY.

Trees / Groups

- Canopy Spread
- Tree Stem
- Root Protection Area

A Category Tree
(High quality / retention value)

B Category Tree
(Moderate quality / retention value)

C Category Tree
(Low quality / retention value)


U Category Tree
(No remaining retention value)

Hedgerows
(Not assigned BS5837:2012 category)

ARBORICULTURAL IMPACT

Tree / Group to be REMOVED

New RPA Incursion

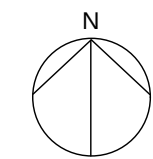

Rev B	Change to tree removal	04.09.2023
Rev A	Issue to client	27.06.2023
Rev	Description	Date

SEED

SEED Arboriculture Ltd
Suite F6.1, Adelphi Mill, Bollington, Cheshire, SK10 5JB
www.seed-arb.co.uk

PROJECT The Old Rectory, Market Bosworth	
TITLE Arboricultural Impact Plan	
DRAWING REF 1535-AIP-002-B	DRAWING NO 002
SCALE 1:300 @ A1	REVISION Rev B