


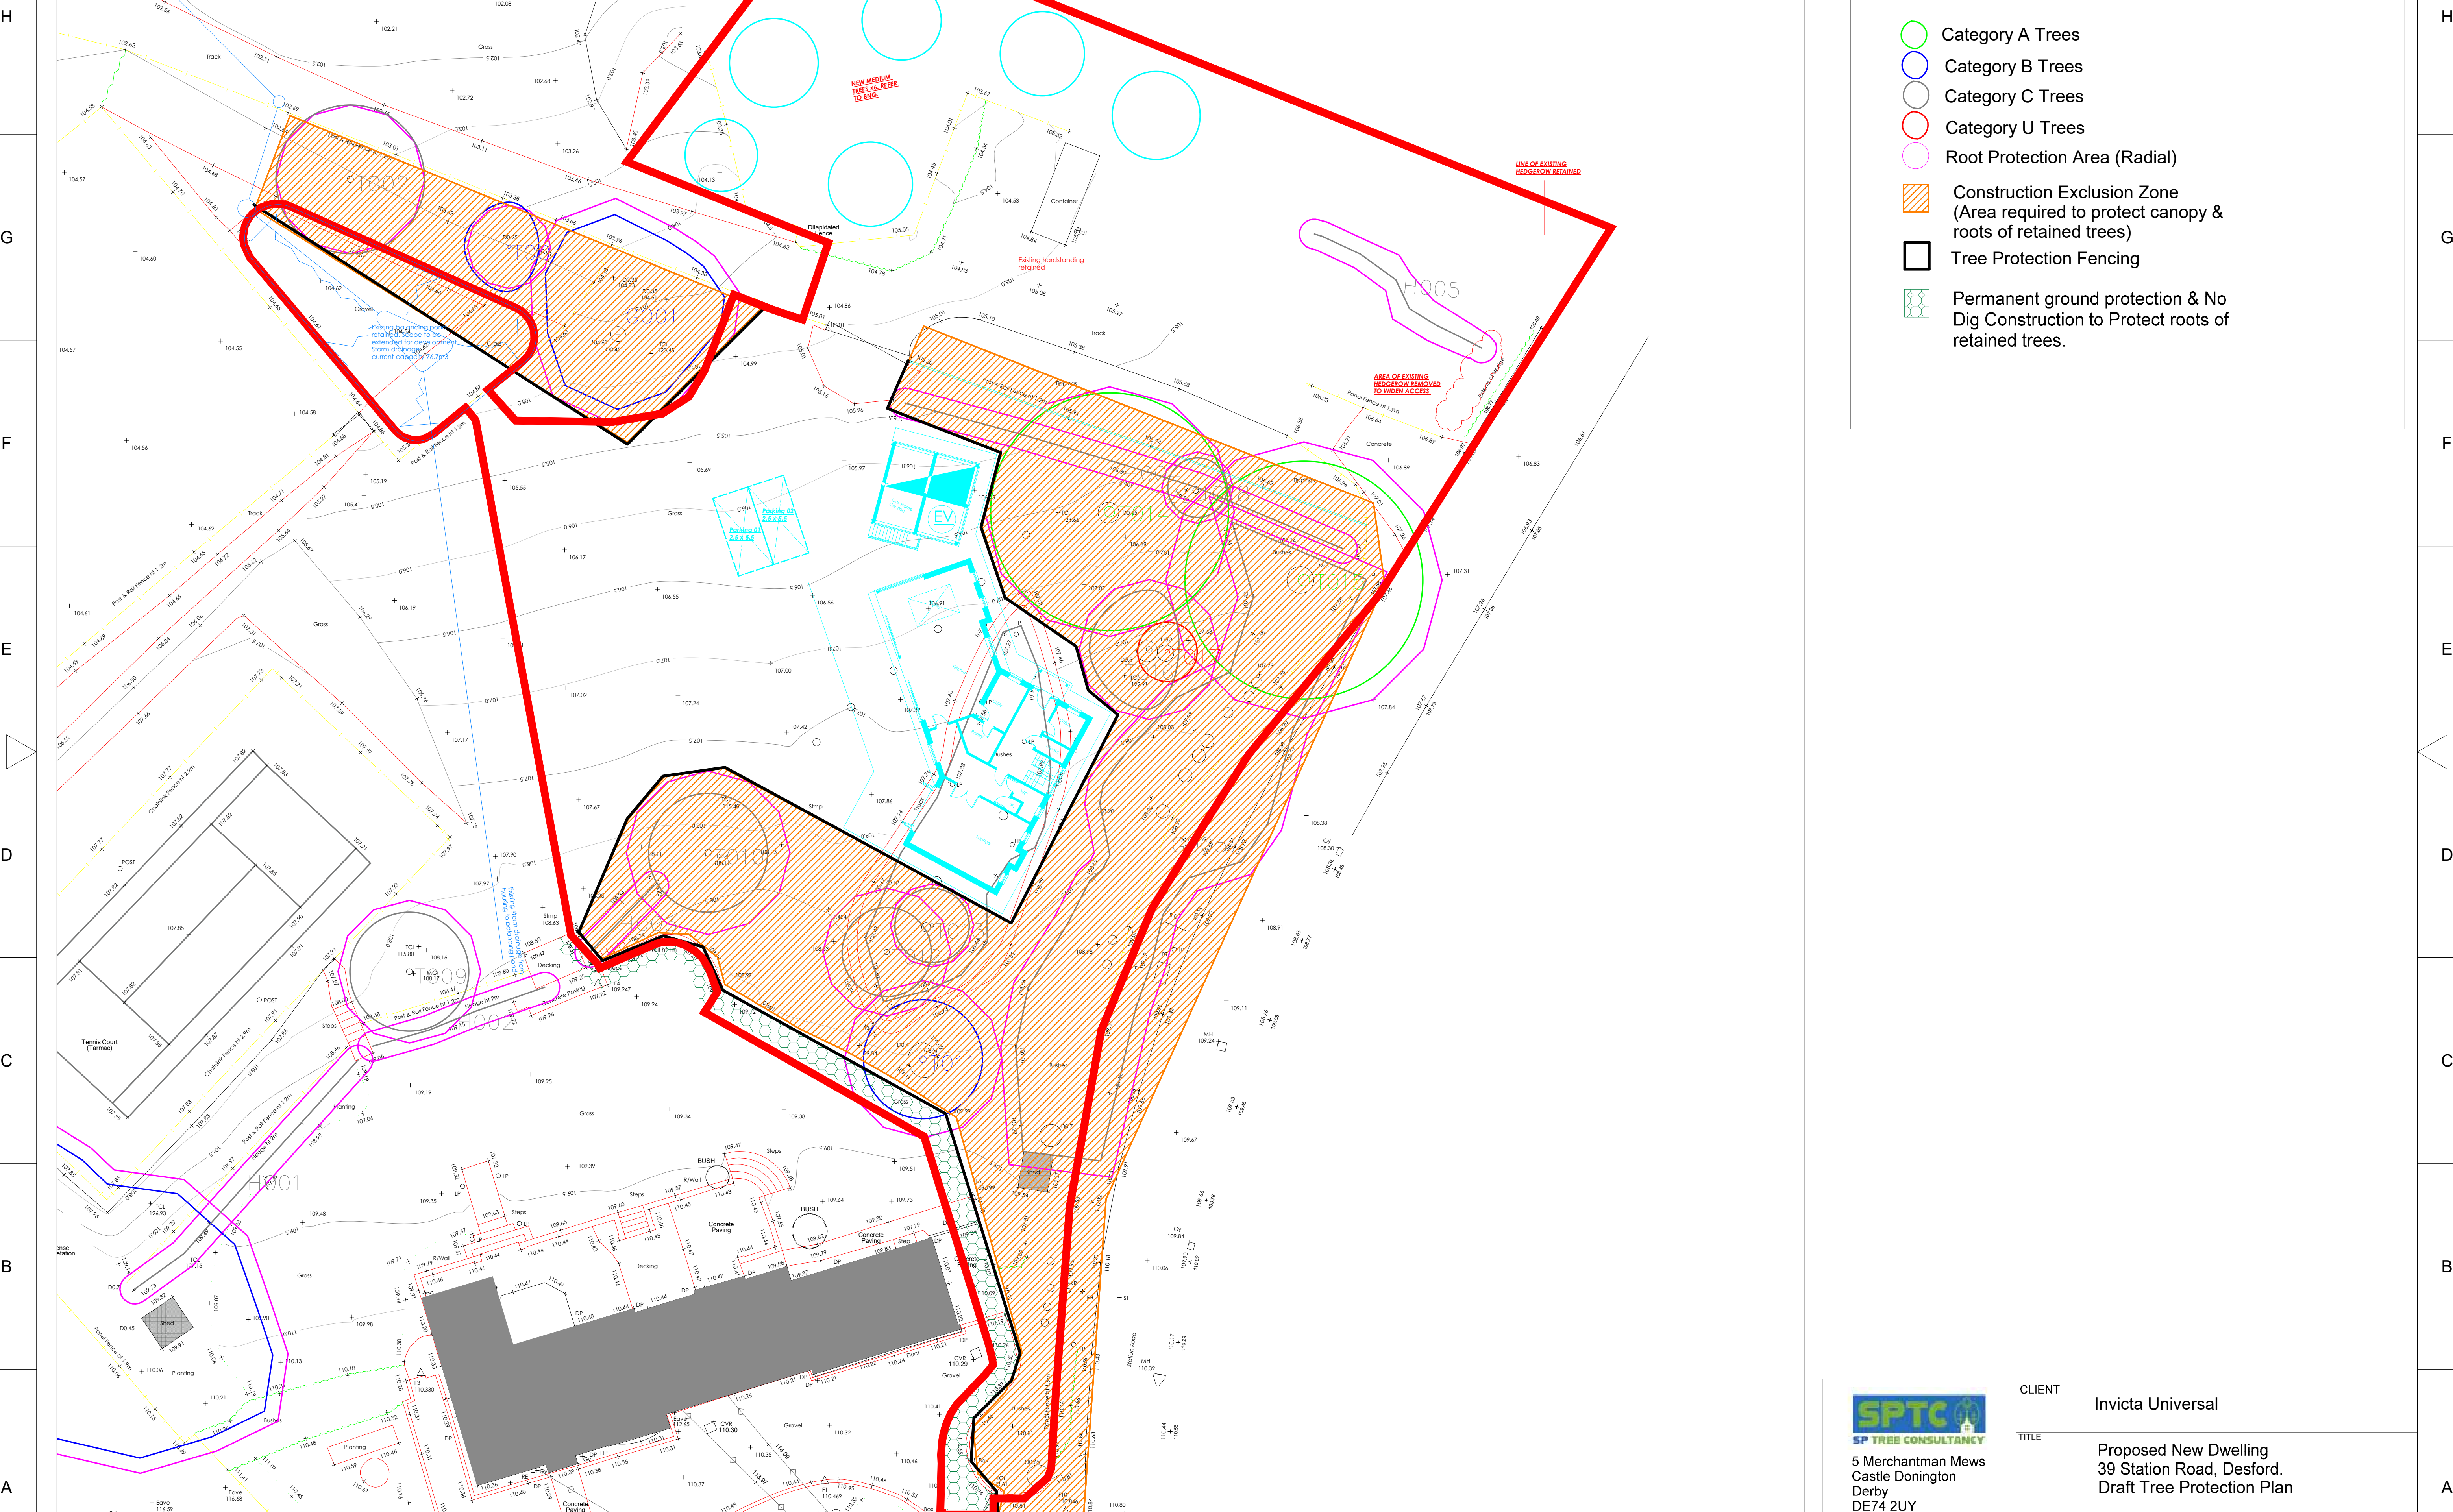

Legend

Category A Trees

Category B Trees

Category C Trees

Category U Trees

Root Protection Area (Radial)

Construction Exclusion Zone
(Area required to protect canopy & roots of retained trees)

Tree Protection Fencing

Permanent ground protection & No Dig Construction to Protect roots of retained trees.

SPTC

SP TREE CONSULTANCY

5 Merchantman Mews

Castle Donington

Derby

DE74 2UY

Tel: 07940299518

CLIENT

Invicta Universal

TITLE

Proposed New Dwelling
39 Station Road, Desford.
Draft Tree Protection Plan

SIZE

A1

CAGE CODE

DWG NO

DTPP-25-01-01

REV

2

DATE

30/01/2025

SCALE

1:200

SHEET