
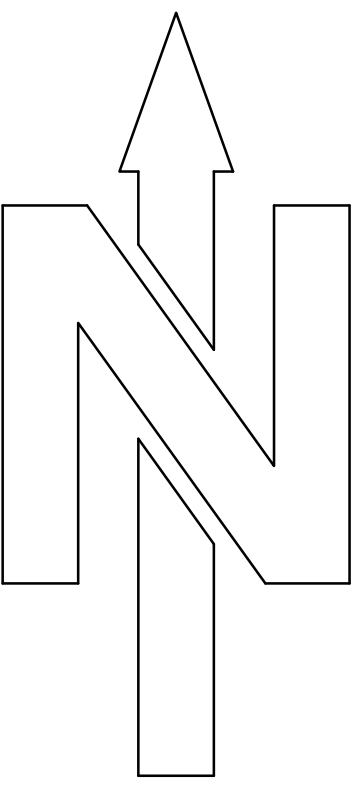
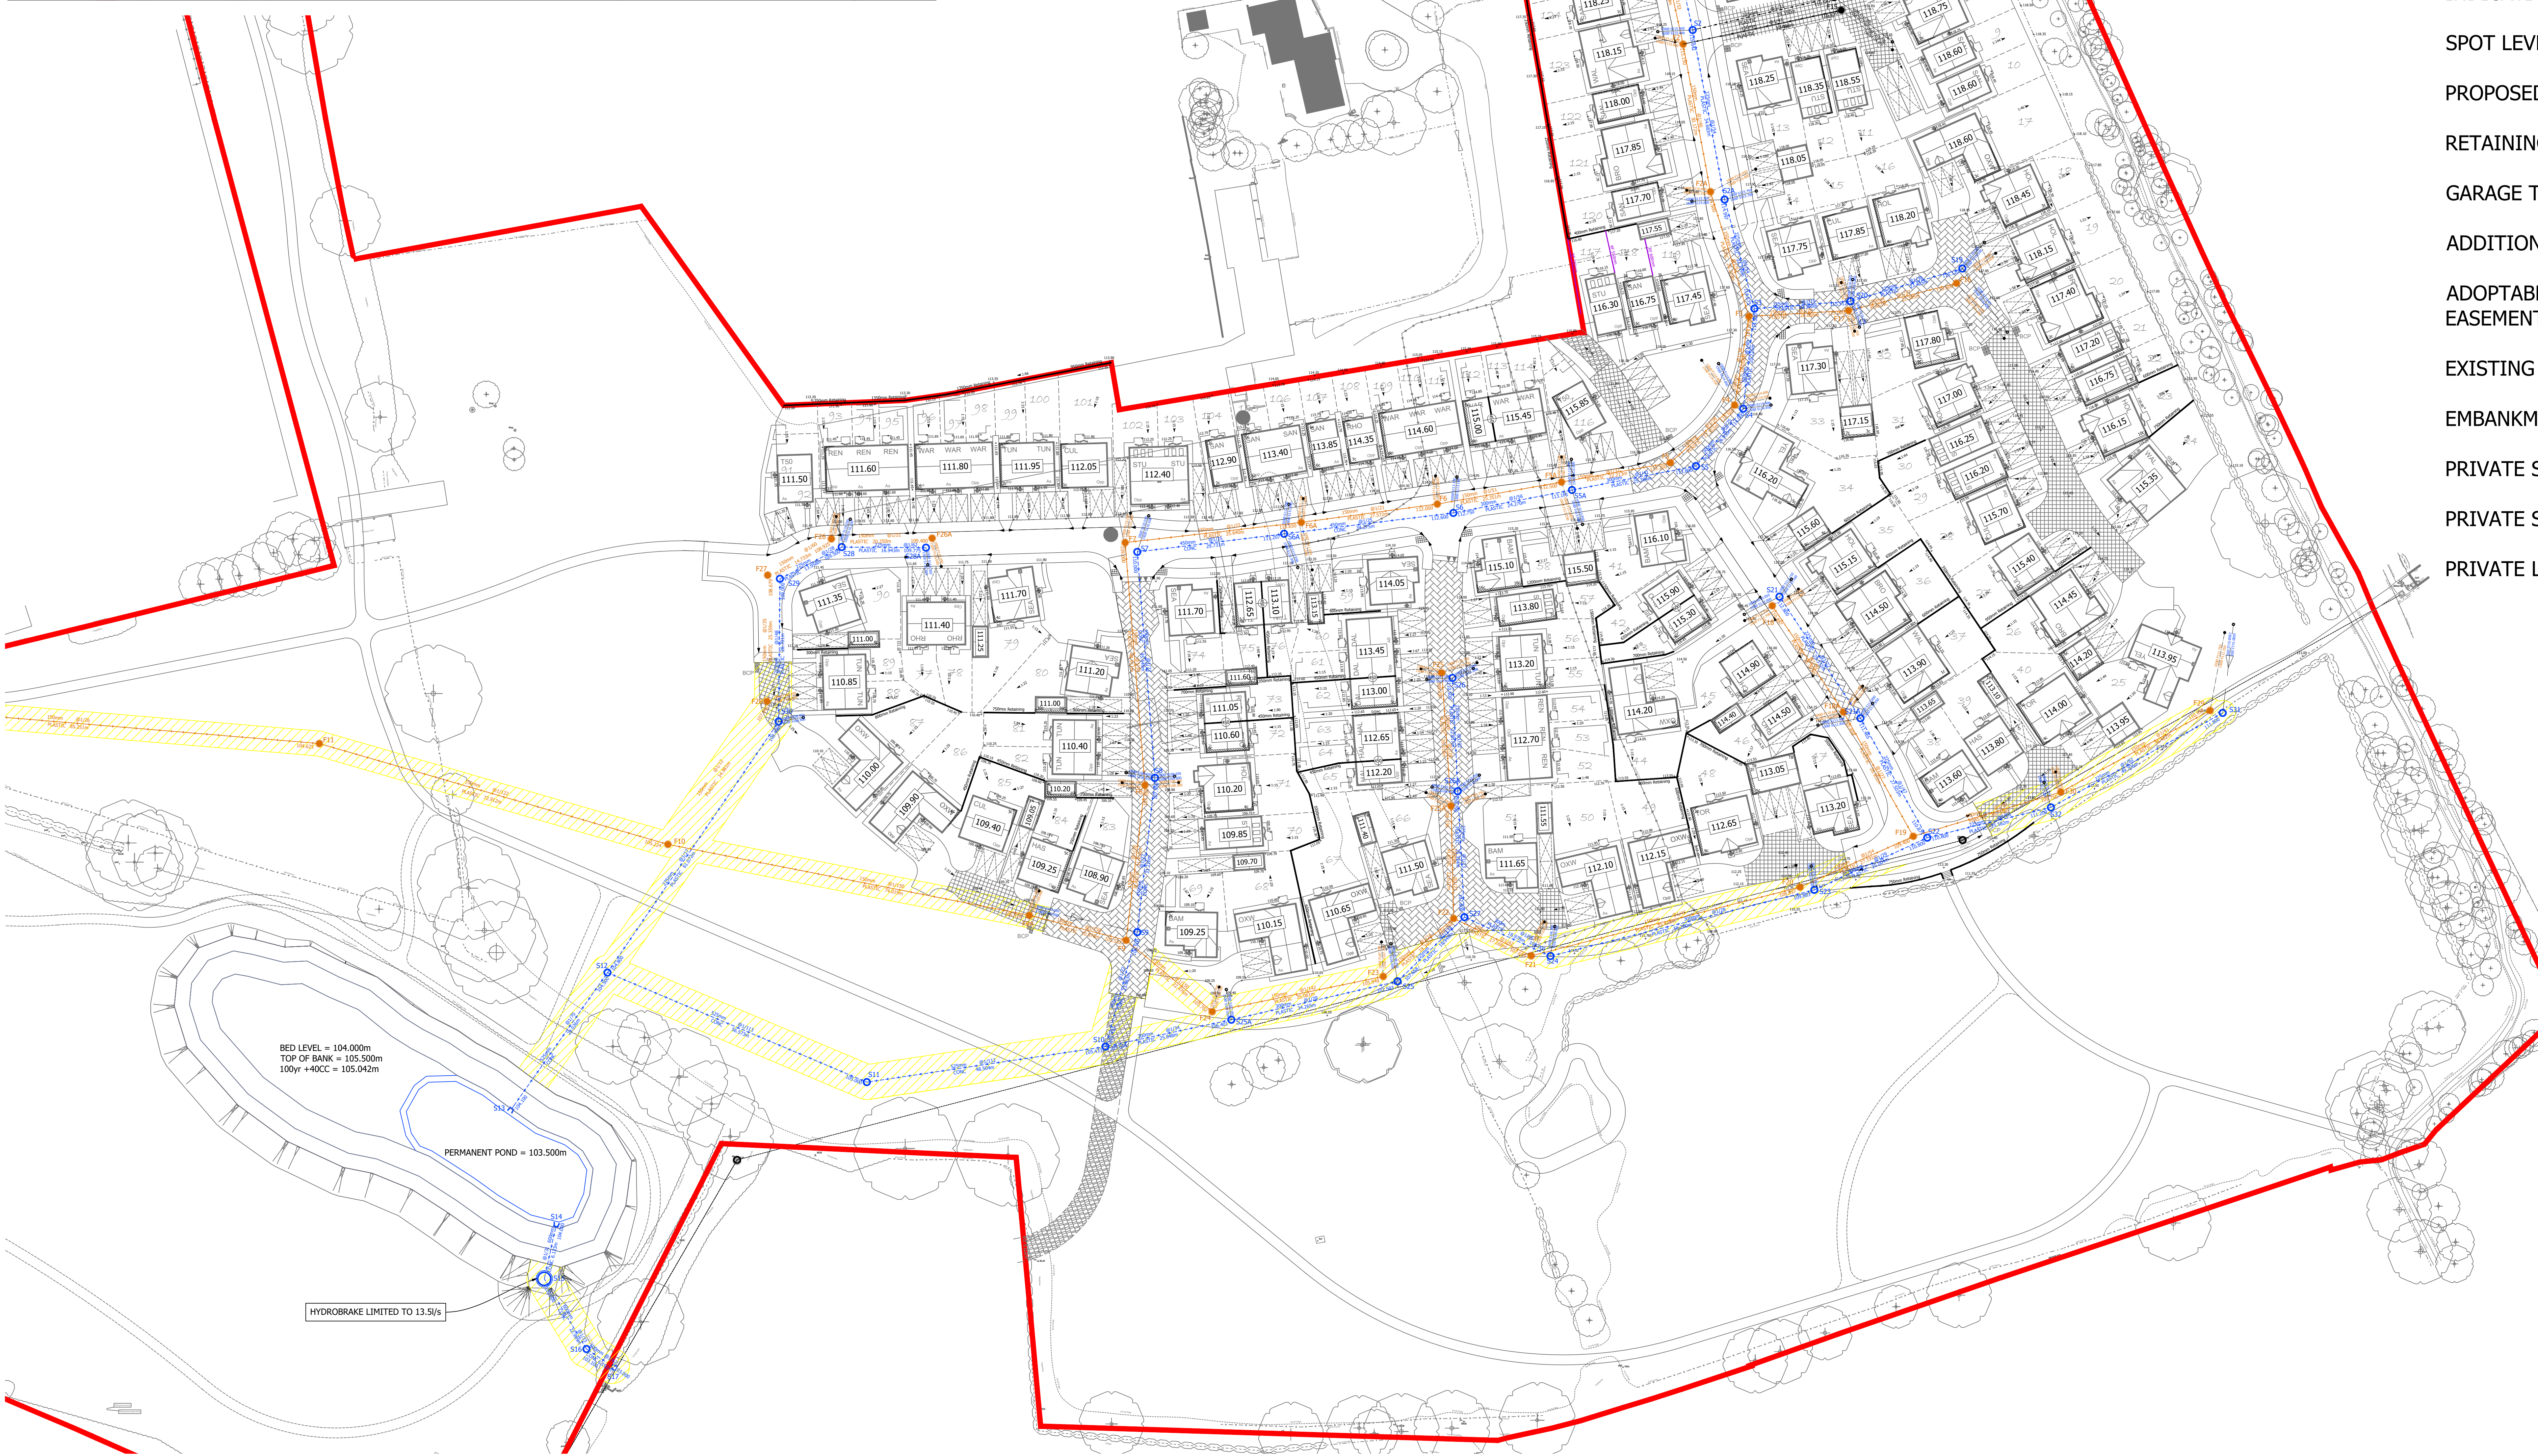


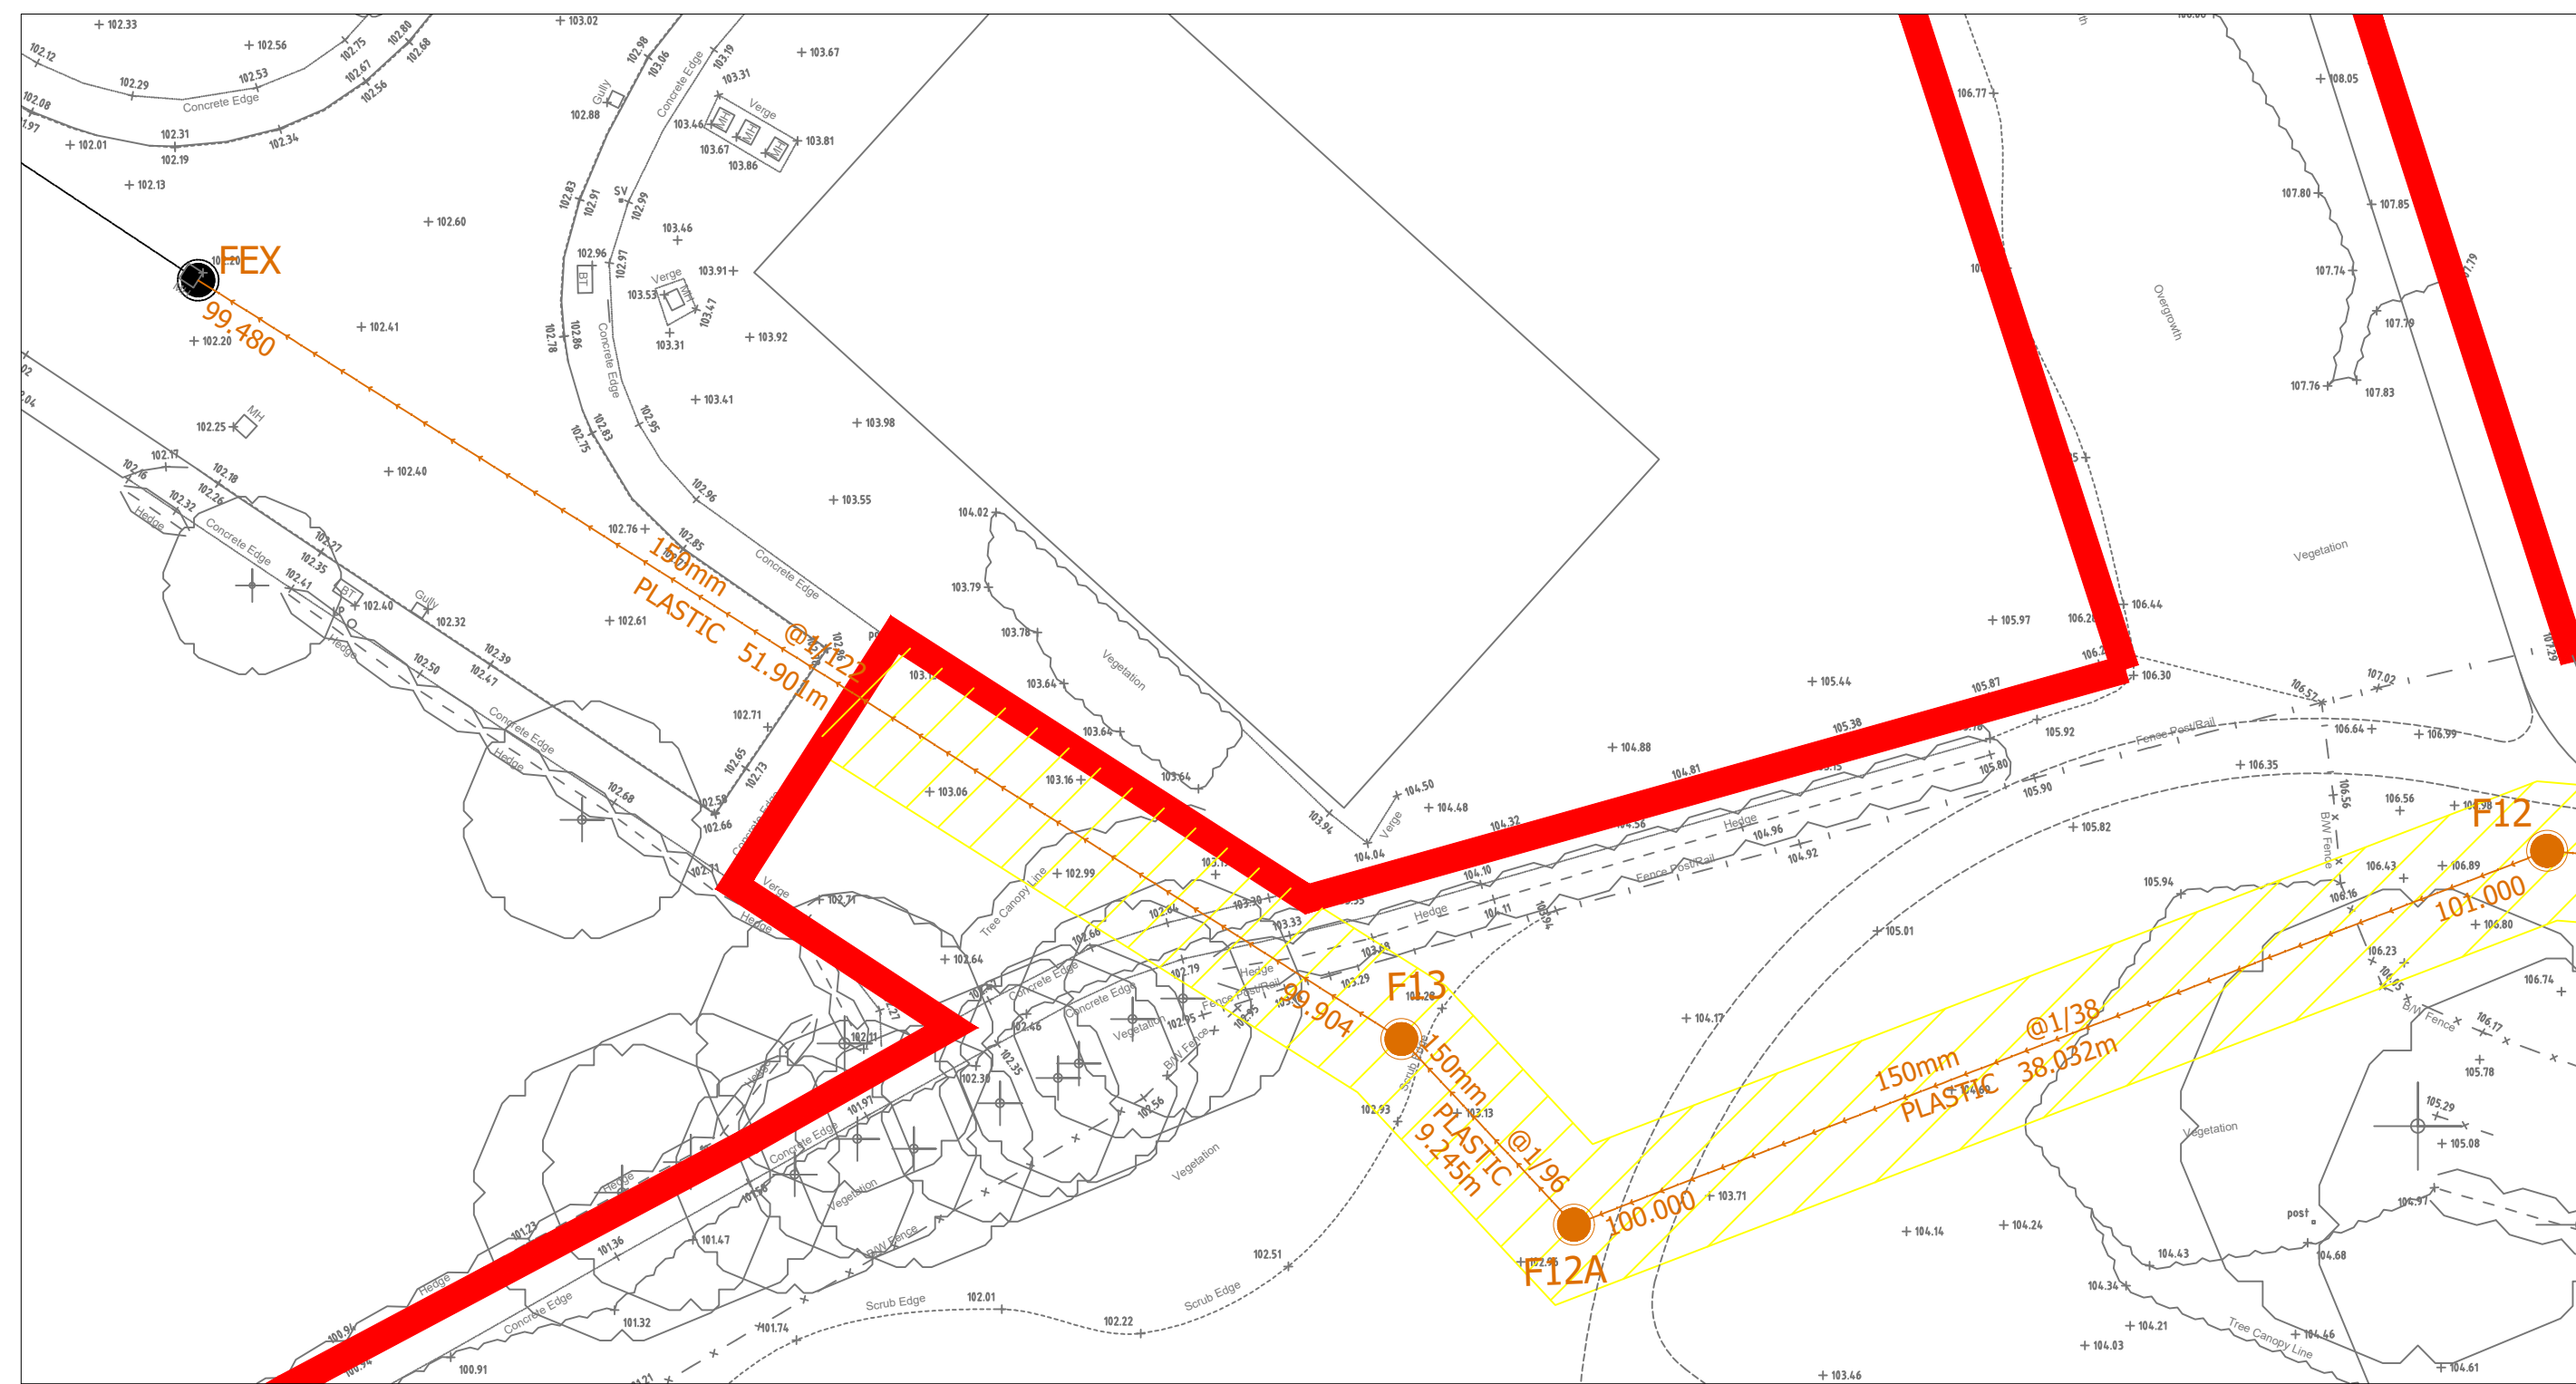

KEY:

- SITE BOUNDARY
- SURFACE WATER SEWER
- FOUL WATER SEWER
- INDICATIVE FFL
- SPOT LEVEL
- PROPOSED GROUND GRADIENT
- RETAINING FEATURE
- GARAGE TANKING
- ADDITIONAL COURSEWORK
- ADOPTABLE SEWER EASEMENTS
- EXISTING SEWER
- EMBANKMENT (MAX 1:3)
- PRIVATE SEWER
- PRIVATE SURFACE WATER
- PRIVATE LATERALS

1. DO NOT SCALE FROM THIS DRAWING. IF IN DOUBT CONTACT TRAVIS BAKER LIMITED.
2. ALL DIMENSIONS ARE IN METRES UNLESS OTHERWISE NOTED.
3. THIS DRAWING IS TO BE READ IN CONJUNCTION WITH ALL OTHER RELEVANT DRAWINGS RELATING TO THIS PROJECT.
4. ALL DIMENSIONS SHOULD BE CHECKED ON SITE PRIOR TO CONSTRUCTION. ANY DISCREPANCIES SHOULD BE IMMEDIATELY NOTIFIED IN WRITING TO TRAVIS BAKER LIMITED.
5. THE CONTRACTOR SHALL PRIOR TO CONSTRUCTION CHECK AND VERIFY THAT THE DETAILS SHOWN ON THIS DRAWING ARE FULLY COMPATIBLE WITH ANY AS CONSTRUCTED DIMENSIONS OR LEVELS. ANY DISCREPANCIES TO BE REPORTED IMMEDIATELY IN WRITING TO TRAVIS BAKER LIMITED.
6. THIS DRAWING HAS BEEN PREPARED FOR THE EXCLUSIVE USE OF THE COMMISSIONING PARTY AND UNLESS AGREED IN WRITING BY TRAVIS BAKER LIMITED NO OTHER PARTY MAY USE OR RELY ON ITS CONTENTS. NO LIABILITY IS ACCEPTED BY TRAVIS BAKER LIMITED FOR ANY USE OF THIS DRAWING OTHER THAN FOR THE PURPOSE FOR WHICH IT WAS ORIGINALLY PREPARED.
7. IT SHOULD BE NOTED THAT THIS DRAWING MAY INCLUDE DATA PROVIDED BY THIRD PARTIES. NO LIABILITY IS ACCEPTED BY TRAVIS BAKER LIMITED AS TO THE ACCURACY OF THIS DATA.
8. THIS DRAWING SHALL NOT BE REPRODUCED IN ANY WAY WITHOUT THE WRITTEN PERMISSION OF TRAVIS BAKER LIMITED.

B	FOUL DRAINAGE DROPPED TO AVOID CLASHES WITH SURFACE WATER. ADDED F12A TO LIMIT DRAINAGE CROSSING HALL ROAD FOR CONSTRUCTION. INDICATIVE FFLS UPDATED TO NEW SITE LAYOUT. MANHOLES F1A AND F23 ADJUSTED TO SUIT.	12.03.24	CL	TW
A	UPDATED TO NEW SITE LAYOUT - MANHOLES F1A AND F23 ADJUSTED TO SUIT.	28.11.23	CL	TW

Travis Baker
29 Stoney Street
Leam Road
Nottingham
NG1 1LX

Transport Planning
Flood Risk and Drainage
Geo-Environmental
Civil and Structural Engineering

Nottingham Telephone:
0115 956 6655
info@travisbaker.co.uk
www.travisbaker.co.uk

CLIENT		CHARLES CHURCH	
PROJECT			
SKETCHLEY LANE, BURBAGE			
TITLE			
DRAINAGE STRATEGY - FULL SITE			
DRAWN	AUTHORISED	SCALE	DATE
CL	TW	1/500@A0	02.11.23
PROJECT NO.		DRAWING NO.	
23053		005	
STATUS		REV	
PRELIMINARY		B	

COPYRIGHT TRAVIS BAKER LIMITED. ALL RIGHTS RESERVED.