THIS DRAWING HAS BEEN PREPARED AS A GENERAL GUIDELINE ONLY. FIGURED DIMENSIONS SHOULD BE TAKEN IN PREFERENCE TO SCALED DIMENSIONS. ALL DIMENSIONS TO BE VERIFIED ON SITE.

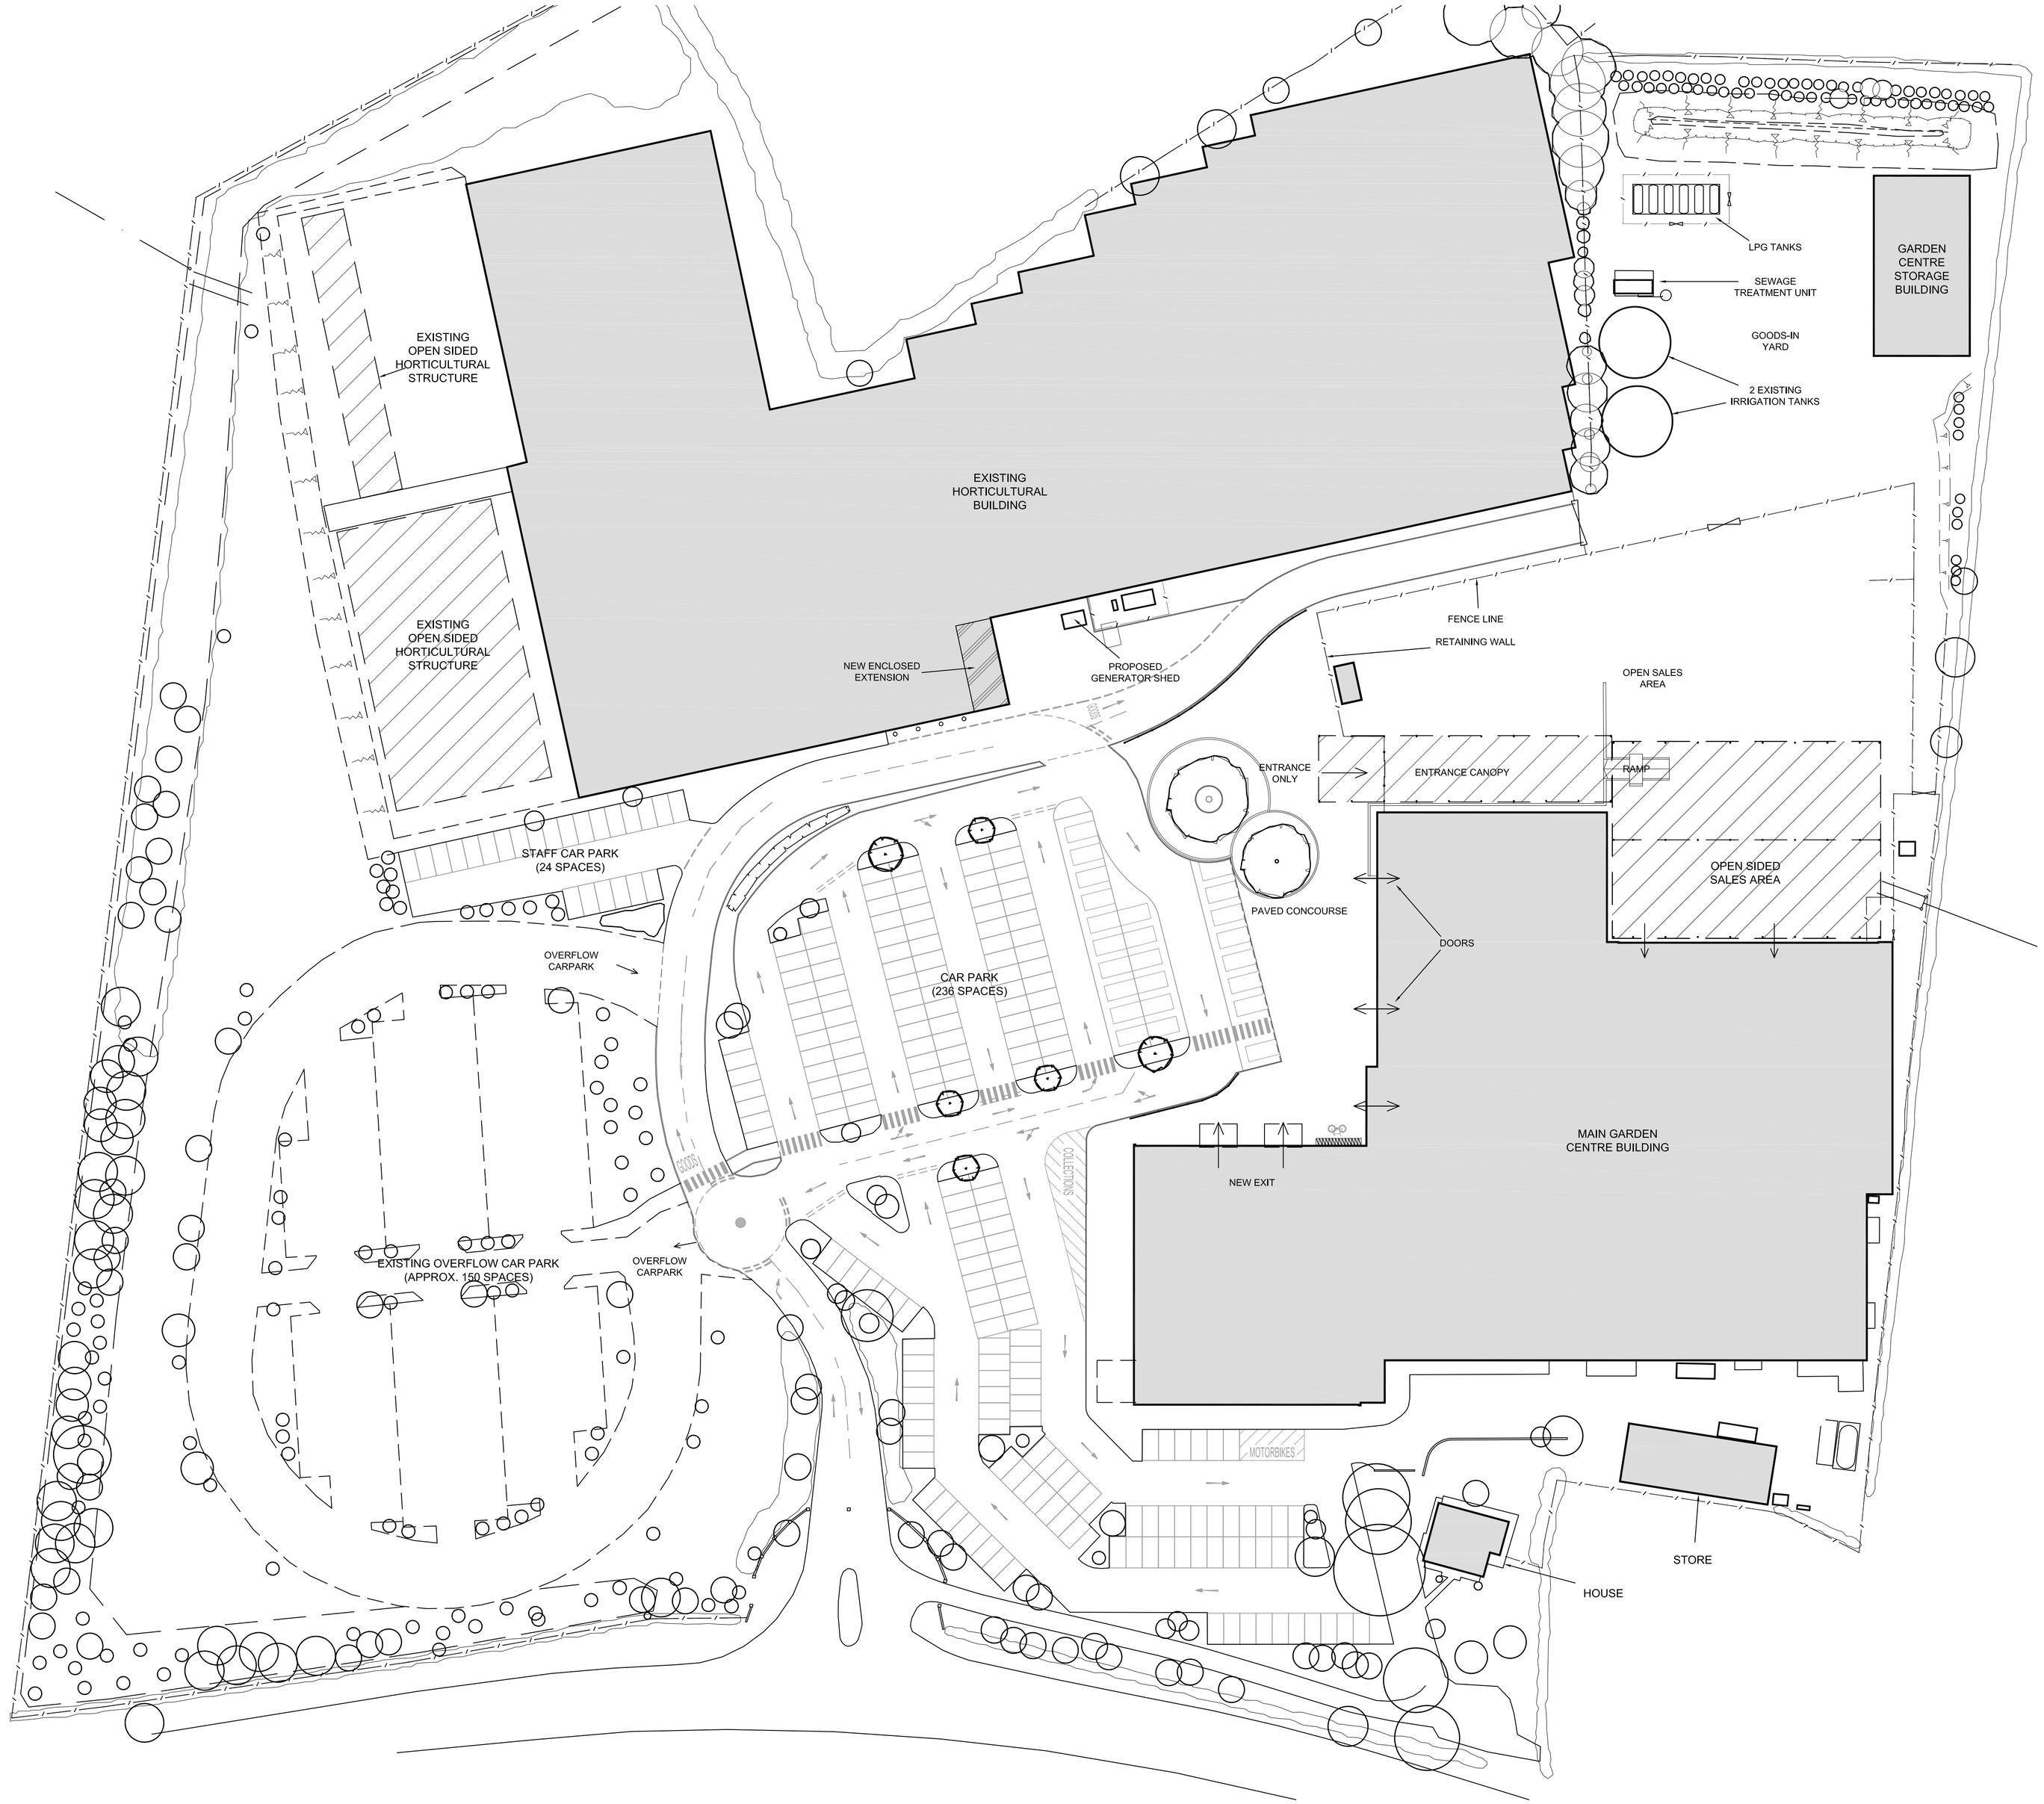

N

KEY

- OUTLINE OF BUILDING / WALLS REMOVED
- PROPOSED WHITE LINING
- PROPOSED DIRECTION ARROWS
- EXISTING TREES
- EXISTING PLANTING
- PROPOSED TREES
- PROPOSED PLANTING

C	NEW LOCATION OF PROPOSED GENERATOR SHED	01/07/11
B	UPDATED TO SHOW PREVIOUSLY GRANTED SCHEME	10/05/11
A	VARIOUS ADJUSTMENTS TO THE NOTES	04/05/11

THEATRETECH

15 PRINCETON COURT • 53-55 FELSHAM ROAD
PUTNEY • LONDON • SW15 1AZ

T +44 (0)20 8780 1830 • F +44 (0)20 87801832
EMAIL info@theatretech.net

JOB TITLE

THE GARDEN CENTRE GROUP
WOODLANDS

DRAWING TITLE

GARDEN CENTRE
SITE PLAN
REVISED PROPOSALS

DATE	SCALE	PAGE SIZE	DRAWN
28/02/11	1:100	A1	PJL

0 1m 2m 3m 4m 5m

DRAWING NO. T615-138

REVISION A B C