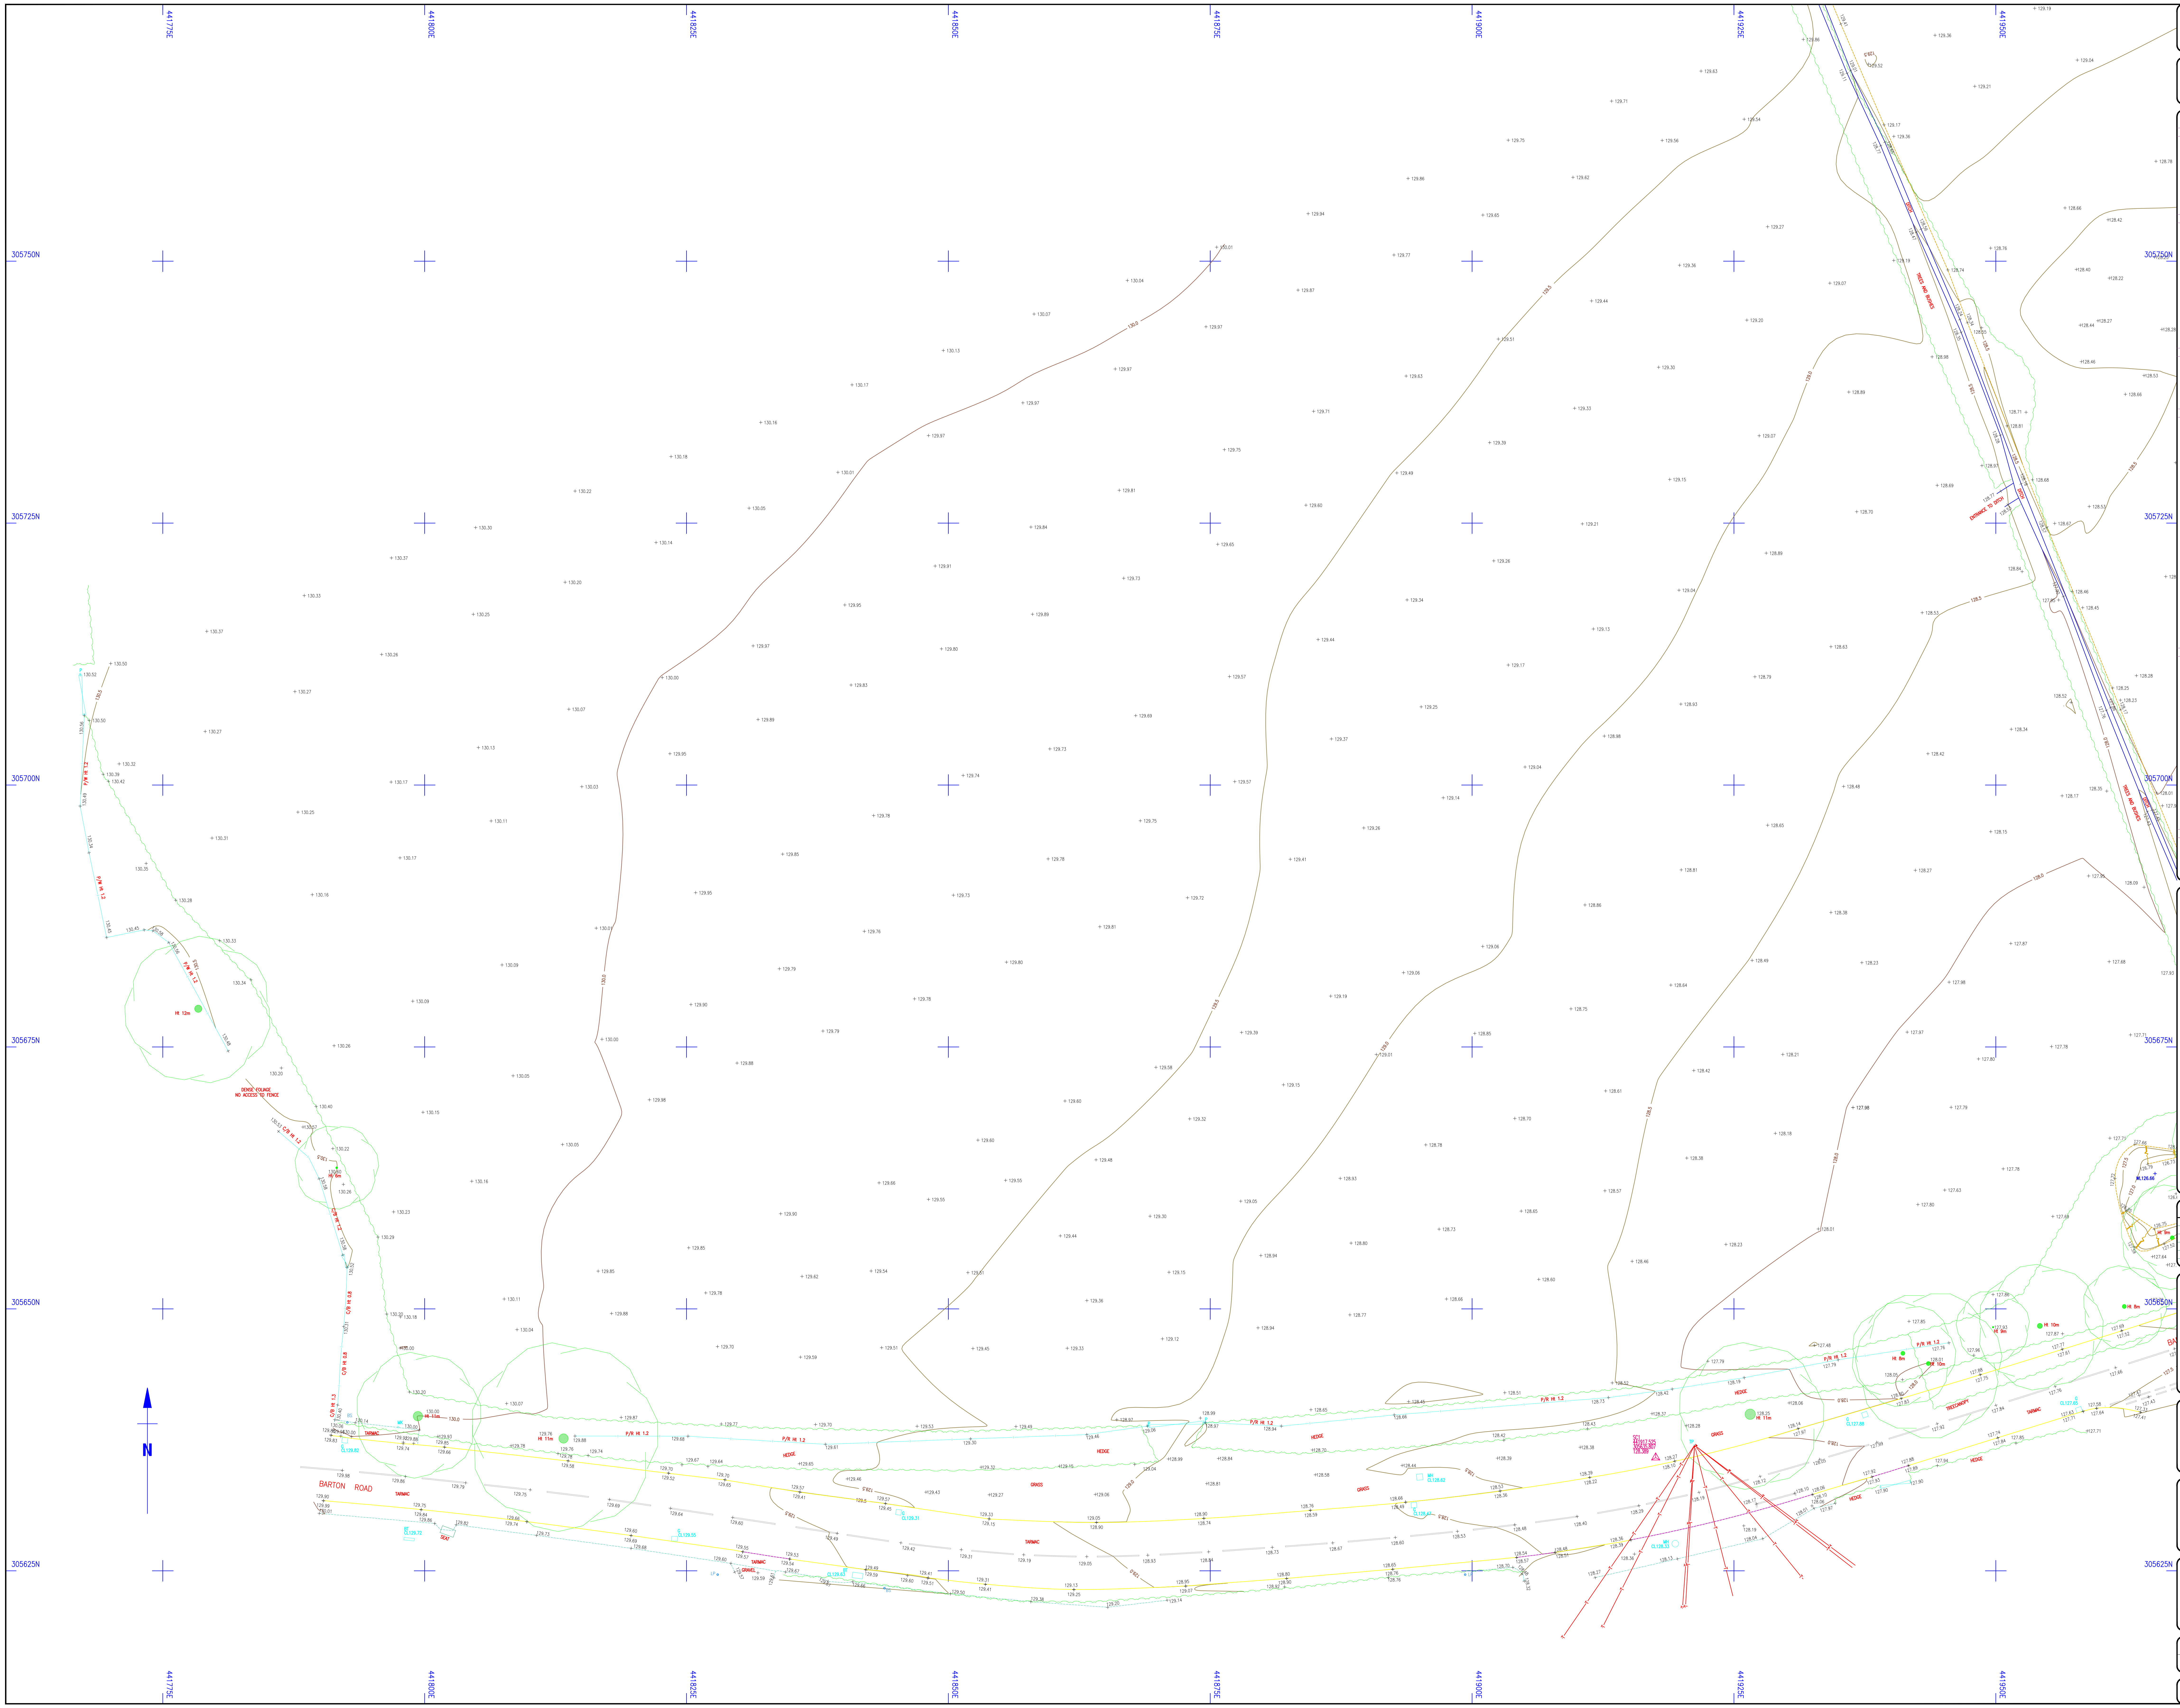

Survey Notes
Grid: Local Plane Metric related to National Grid at survey control SC2
Levels: Related to OS datum from GNSS positioning,
converted using the National Geoid Model OSGM15.

Notes

Topographical Survey Legend

BUILDINGS AND WALLS

Building	
Building Open Sided	
Ruin	RUIN
Passage	
Wall with Height	Wall Ht1.3m
Retaining Wall	R/W

FENCE STYLES AND DESCRIPTIONS

Close Boarded	C/B
Corrugated Iron	C/I
Chestnut Paling	C/P
Chainlink	C/L
Handrail	H/R
Interwoven	IWN
Iron Railings	I/R
Lattice	L/F
Miscellaneous	Misc
Palisade	PAL
Post & Chain	P/C
Post & Rail	P/R
Post & Wire	P/W
Post & Barbed Wire	B/W
Wire mesh	W/M
Stile	
Gate	
Fence linestyle	

ROADS

Kerbs	
Edge of Surfacing	
Pedestrian Crossing	kerb PC kerb
Track	Track
Footpath	FP

STREET FURNITURE

Belisha Beacon	○ BB
Bus Stop	○ BS
Bollard	○ B
Cats Eye	○ CE
Coal Chute	○ CC
Closed Circuit TV	○ CCTV
Drain	○ DR
Electricity Pole	○ EP
Flood Light	○ FL
Flag Staff	○ FS
Lamp Post	○ LP
Letter Box	○ LB
Name Plate (street)	— NP
Mooring Ring	○ MR
Mile Post or Mooring Post	○ MP
Service Marker	○ MK
Mile Stone	○ MS
Post	○ P
Parking Meter	○ PM
Reflector Post	○ RP
Rodding Eye	○ RE
Road Sign	○ RS
Speed Camera	○ S/CAM
Information Sign	○ SIGN
Stay	○ SY
Traffic Light	○ TL
Telegraph Pole	○ TP
Traffic Light Push Button Post	○ TLP
Traffic Light Control	○ TLC/P
Control Box	☐ C/BOX
British Telecom Box	☐ BT BOX
Electricity Box	☐ EL BOX
Gas Box	☐ GAS BOX

INSPECTION CHAMBERS AND PIPES

Inspection Cover	☐ IC
Inspection Cover (Elec)	☐ IC/EL
Manhole	○ MH
British Telecom Cover	☐ BT
Inspection Cover (Comms)	☐ IC/COM
Cable TV	☐ CATV
Inspection Cover Traffic Signals	☐ IC/TL
Gully	☐ G
Kerb Outlet	☐ KO
Vent Pipe	○ VP
Down Pipe	○ DP
Rain Water Pipe	○ RWP
Soil Pipe	○ SVP
Gas Pipe	○ G–PIPE
Unable to lift cover	UTL
Stop Tap	○ ST
Stop Valve	○ SV
Lamphole	○ LH
Hydrant	○ HYD
Earth Rod	○ ER
Gas Valve	○ GV
Water Meter	○ WM
Washout	○ WO
Rodding Eye	○ RE

GEOTECHNICAL INFORMATION

Borehole	◕ BH
Trial Pit	▨ TP
Monitor Pin	○ MON
Probe Hole	○ PH
Window Sample	○ WS

GENERAL INFORMATION

Petrol Pump	☐ PP
Basement Light	☐ BL
Footbridge	FB
Dish Type Channel	D.CH
Slot Type Channel	S.CH
Grate Type Channel	G.CH
Tactile Paving	TAC
Crash Barrier	C/BR
Column	○ COL
Stanchion	☐ STAN
Car Vacuum	☐ VAC
Offset Fill	○ OF
Air Valve	○ AV
Trough	☐ TR
Chimney	○ CHY
Telephone Call Box	☐ TCB

OVERHEAD FEATURES

Electricity Pylon	☒ E.PYLON
Electricity	ETL
Telephone	OTL

WATER FEATURES

Canal	Canal
Stream	Stream
Ditch	Ditch
Weir	Weir
Culvert	Cul
Grip (Land Drain)	
Spring	○ SPR

RELIEF AND VEGETATION

Hedge	
Edge of wood/Bushes	
Stump	● STUMP
Individual Tree	
Slopes with Height Greater than 1m	
Cliff Face	
Marsh	
Reeds	

LEVEL AND HEIGHT INFORMATION

Standard Spot Height	+ 123.45
Precision Spot Height	+ 123.456
Bed Level	+ BL23.92
Water Level	+ WL24.92
Soffit Level	+ SL25.92
Threshold Level	+ TH26.98
Cover Level	+ CL26.45
Invert Level	+ IL25.15
Pipe Soffit Level	+ PSL5.00
Floor Level	+ FL6.00
Finished Floor Level	+ FFL6.00
Top of Tank Level	+ TT7.00
Eave Level	+ EL7.00
Ridge Level	+ RL9.00
Roof Hip Level	+ RHL8.50
Flat Roof Level	+ FRL7.00
Top of Canopy Level	+ TOP/C7.00
Underside of Canopy Level	+ SOF/C6.50
Window Sill Level	+ WSL8.00
Window Head Level	+ WHL9.00
Springing Level	+ SPL8.50
Arch Level	+ AL7.00
Cable Level	+ CHT8.55
Top of Wall Level	+ TWL10.00
Underside of Beam Level	+ UBL9.55
General Height	+ HT9.00

SURVEY INFORMATION SIGNS

Permanent Ground Marker	
O.S. Trig Station	
O.S. Bench Mark	

Sheet Index

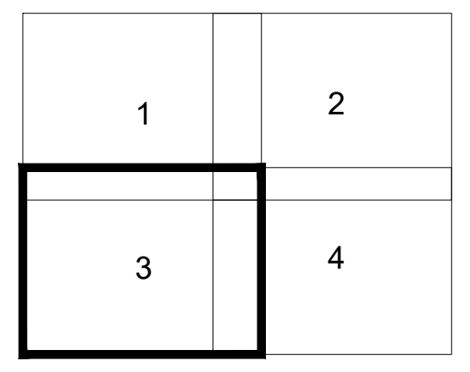

Rev.	Date	Description
A	19/10/20	Survey extended

MALCOLM
HUGHES
CHARTERED
LAND SURVEYORS

65 Cross Street, Sale, Manchester
M33 7HF, Tel: 0161 905 1265
www.malcolmhughes.co.uk
survey@mhls.co.uk

Accreditations
RICS
THE SURVEY ASSOCIATION
chartered ICES
RISQS QUALIFIED
bsi ISO 9001 Quality Management
FS 14126

Client
PEGASUS PLANNING GROUP LTD
4 THE COUTYARD CHURCH STREET
LOCKINGTON, DERBYSHIRE DE74 2SL

Project
BARTON ROAD CV13 0EU

Drawing Title
TOPOGRAPHICAL SURVEY

Drawn By	IC	13/09/19
Checked by	ED	13/09/19
Survey Date	AUGUST 2019	
Scale	A0@1:200	

Drawing No 54250/3
Revision A