The Drawing is the property of NAME BELOW and must not be copied or reproduced in anyway whole or in part without the express permission of NAME BELOW in writing. The drawing is intended as an illustration only and is not to be taken as a representation made on costings. All work is to comply with current British Standard specifications Building Regulations and Statutory Authorities' regulations, whether specifically shown or not.This drawing is to be read in conjunction with the specification, Structural Eng's details and other specialists drawings. Dimensions must be checked on site and any discrepancies reported immediately. Written dims to be taken in preference to scaling.

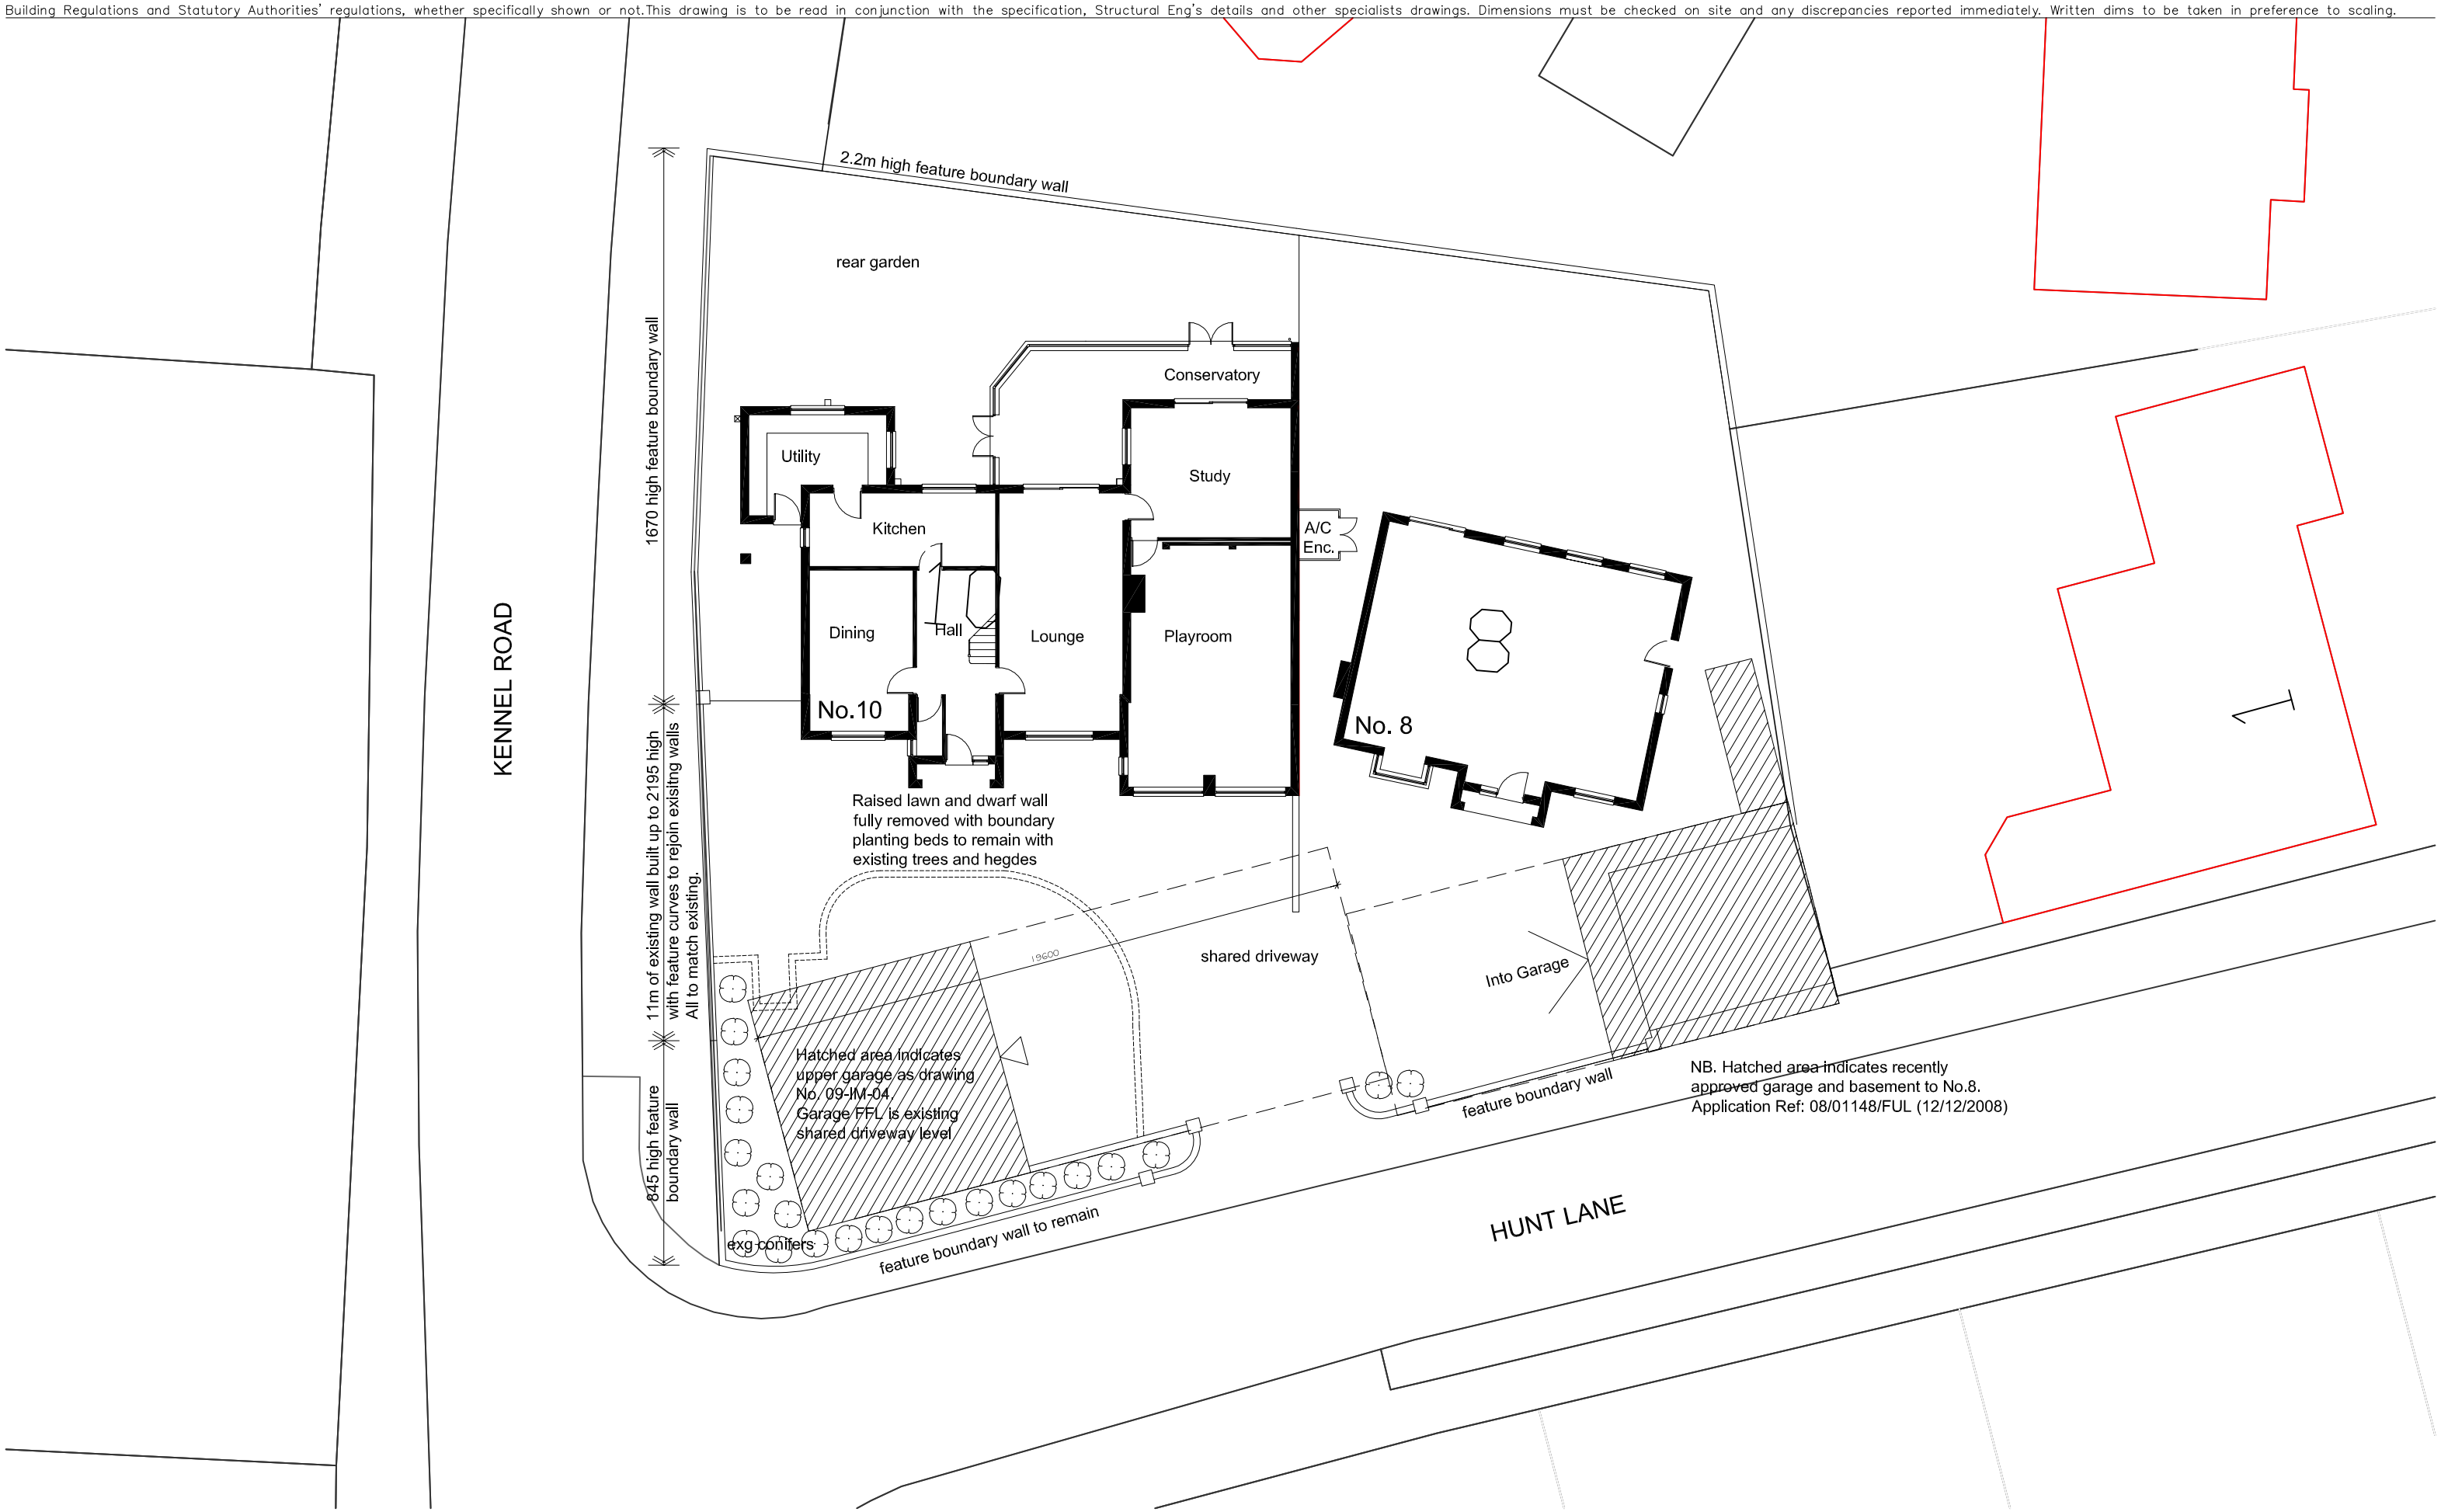

PLANNING

Name : Mr I. Mackensie
Address : 10 Hunt Lane
Witherley CV9 3LH

Date: May 2009
Scale: 1:200 @ A3

Drg. No:
09-IM-02

PROPOSED