


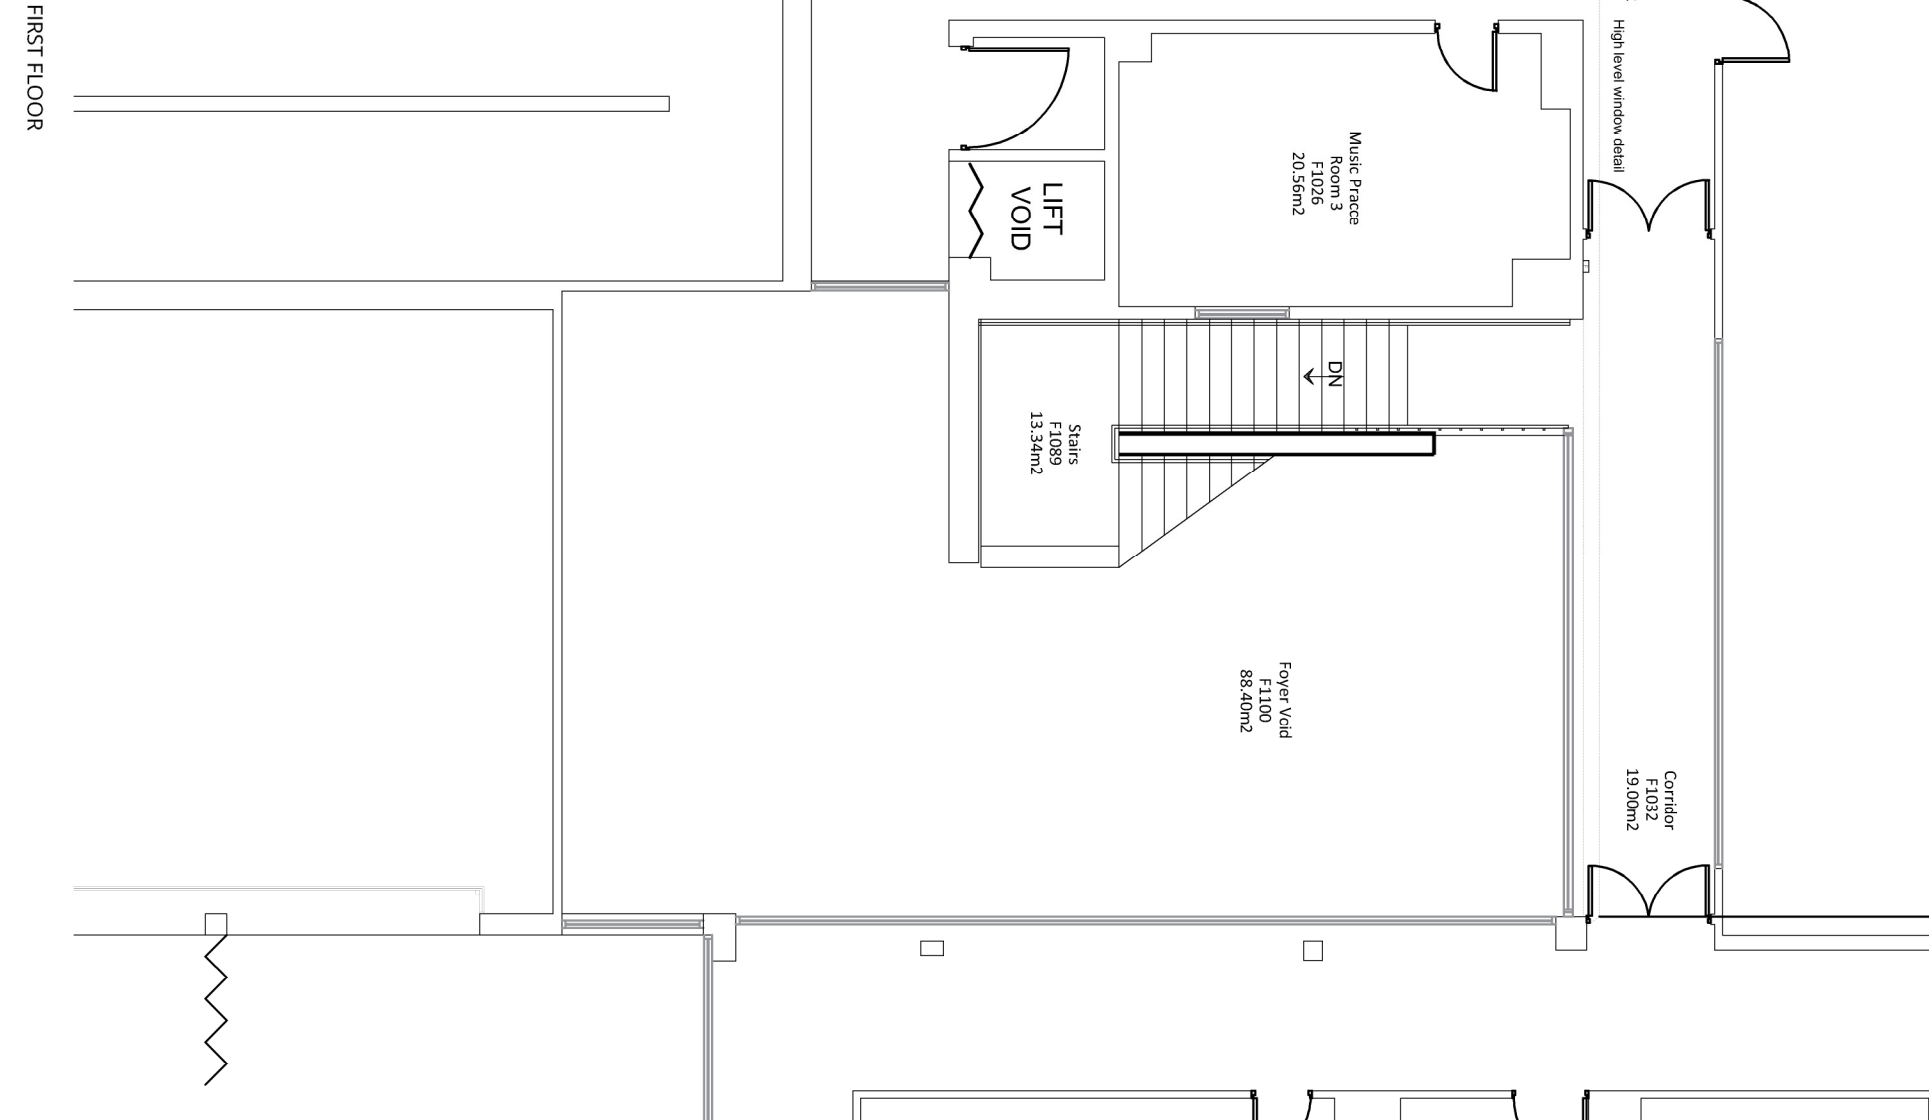


Image 01: Existing school entrance screen & signage to be replaced.



Image 02: Proposed location of automatic powered sliding door to first floor level at top of stairs. Sliding door to open back in front of the existing timber glazed screen.

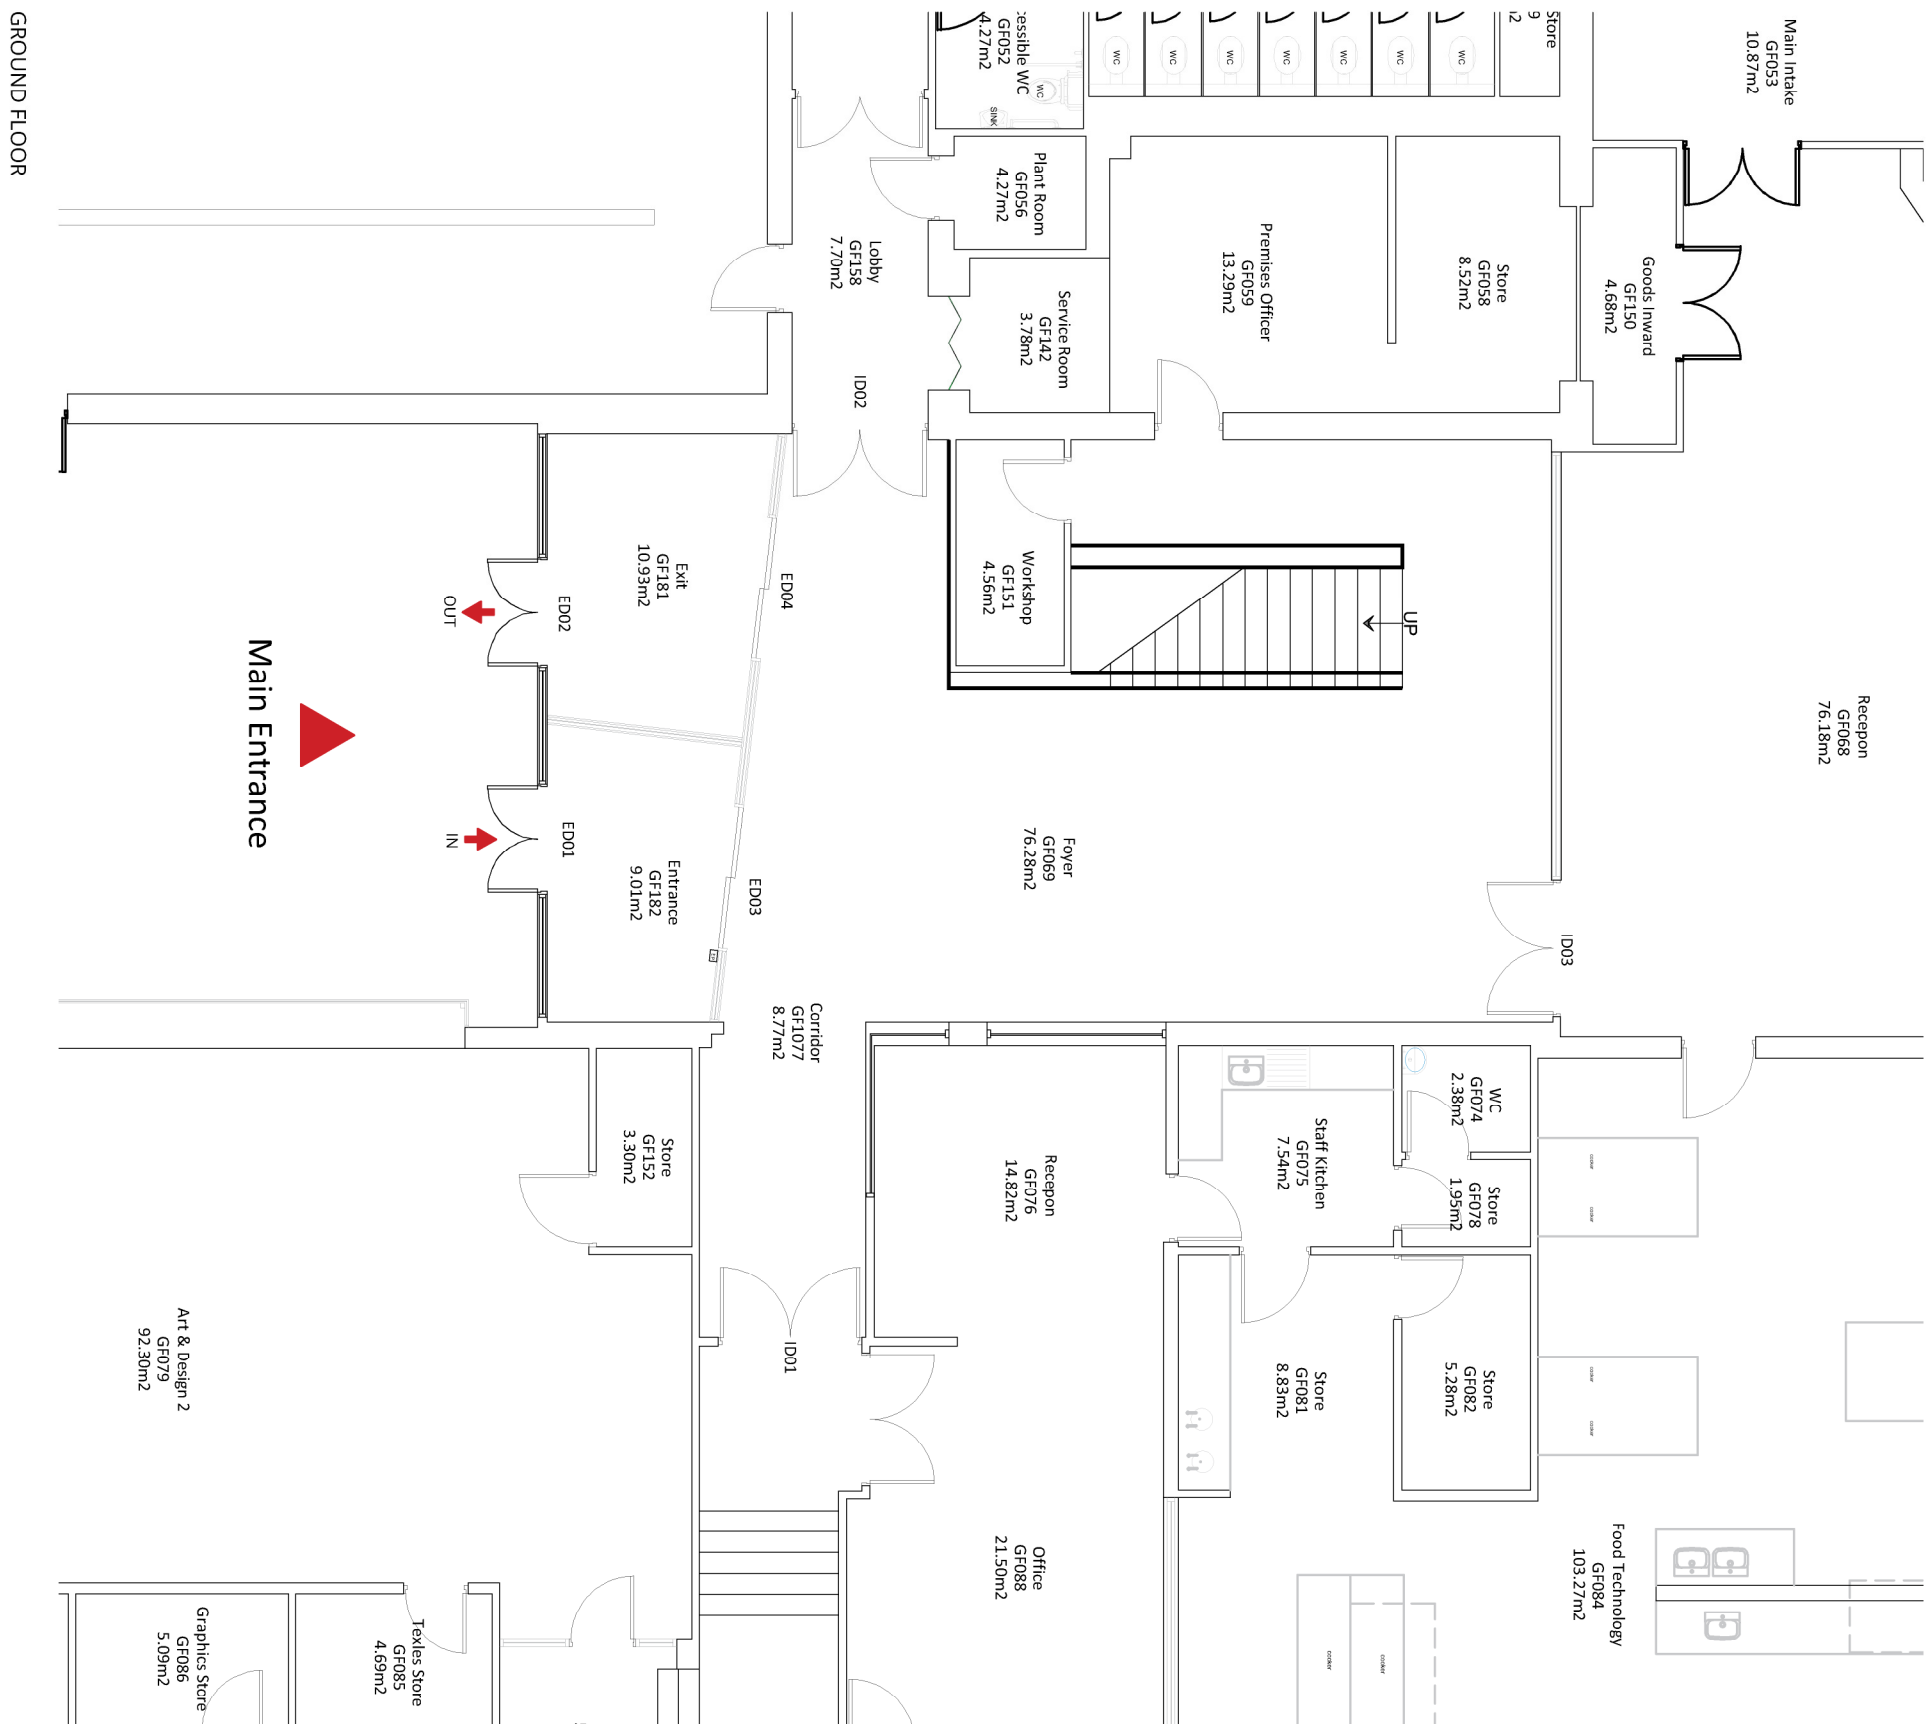

Scale 1:100  
10 (metres)

|                |                |          |    |
|----------------|----------------|----------|----|
| Drawing Status |                | PLANNING |    |
| P01            | Planning Issue | 10.03.25 | JW |
| Rev            | Description    | Date     | By |
| P01            | Planning Issue | 10.03.25 | JW |
