
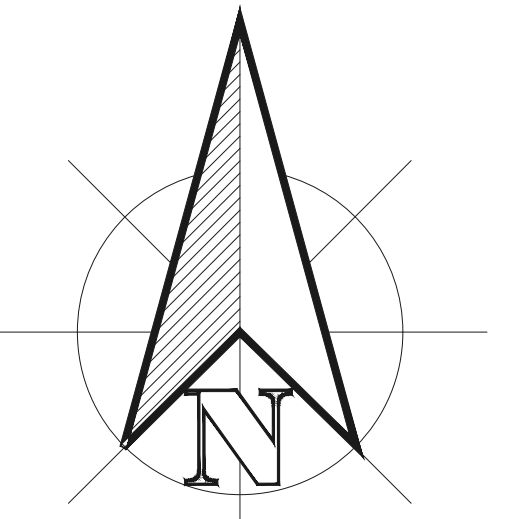


Sketchley Grange, Burbage, Hinckley

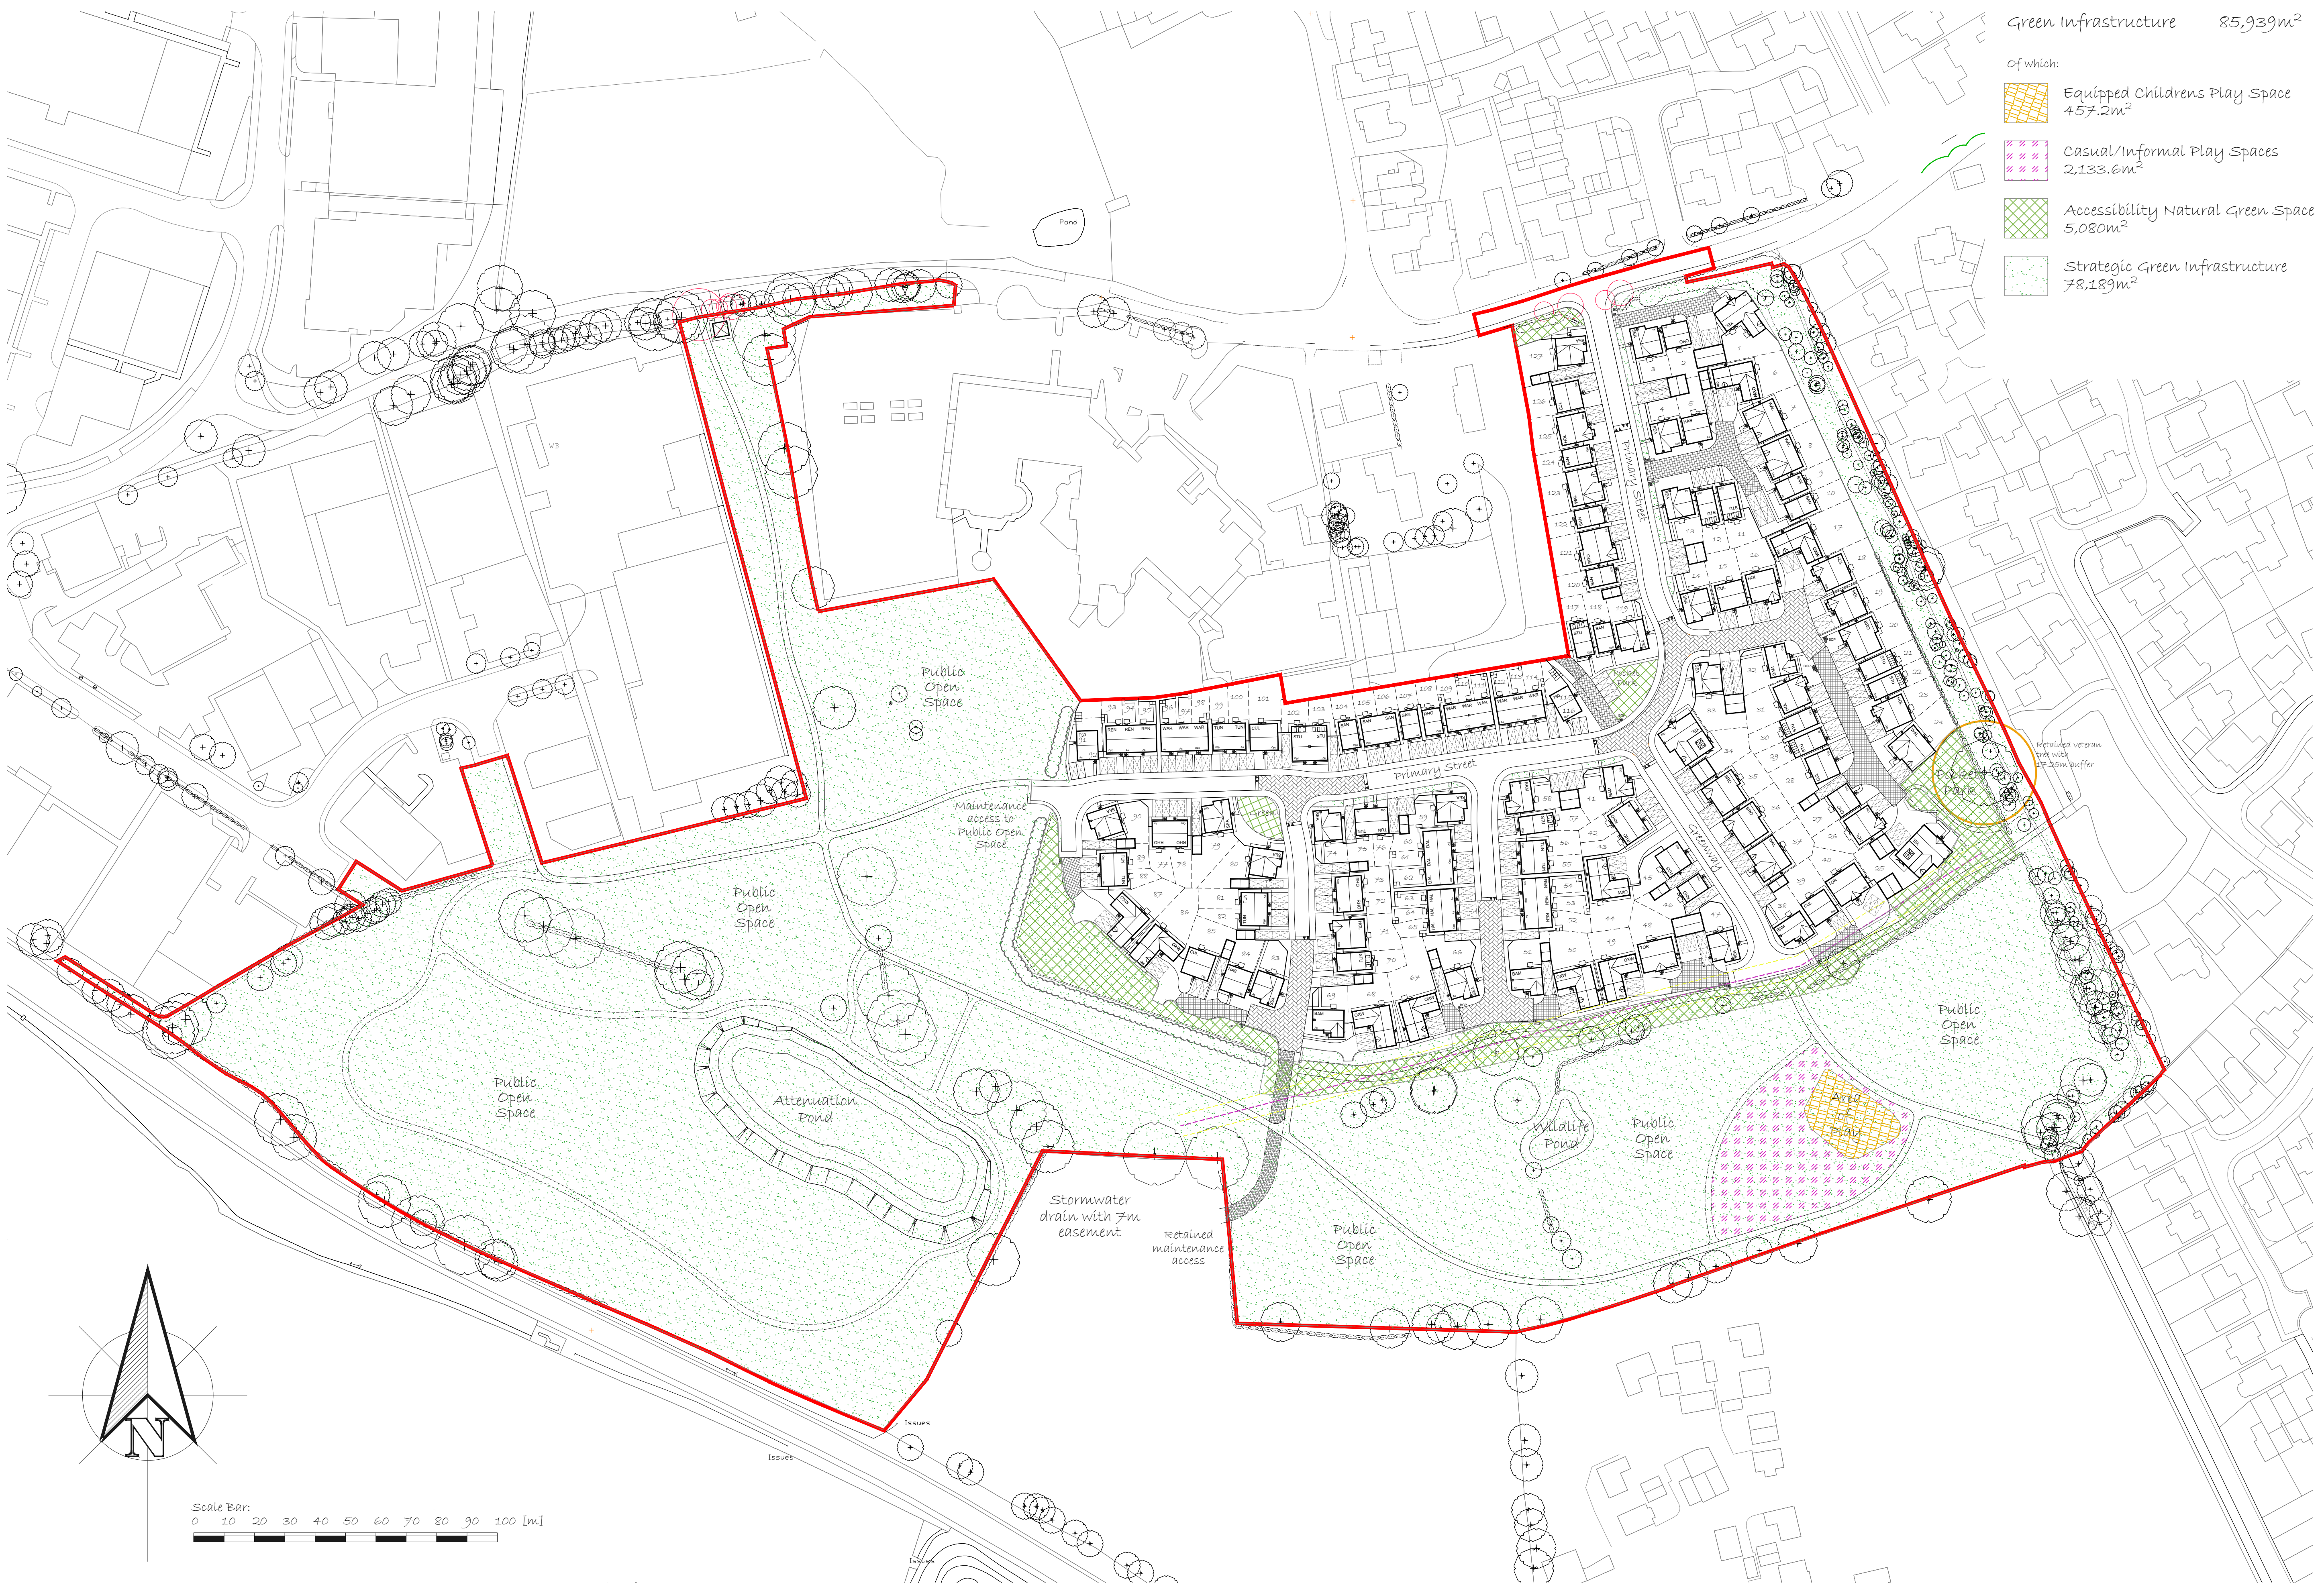

Revision: A: Reference to 'Outdoor Sports Provision' omitted from plan. B: Minor amendments in line with LPA comments. C: Amendments in line with highways comments. D: Strategic Green Infrastructure illustrated plus amendments. E: Measures updated following inclusion of verge along water spine road. F: Area of Play updated to reflect detailed play space design. G: Area of play relocated together with informal play space. H: Mow path excluded from casual/informal play space.			TCBP 13-08-24 TCBP 14-08-24 TCBP 22-03-24 TCBP 27-03-24 TCBP 27-03-24 TCBP 01-05-24 TCBP 03-03-25 TCBP 15-03-25
--	--	--	--

Development:
Sketchley Grange
 Location:
Burbage, HINCKLEY

Drawing Title:
POS Categorisation Plan
 Drawing Number:
TQDP/SQ-BH/POS-CP

Scale @ A1:
1:1000
 Revision:
H

Drawn By:
TQDP
 Date Started:
13/02/24