


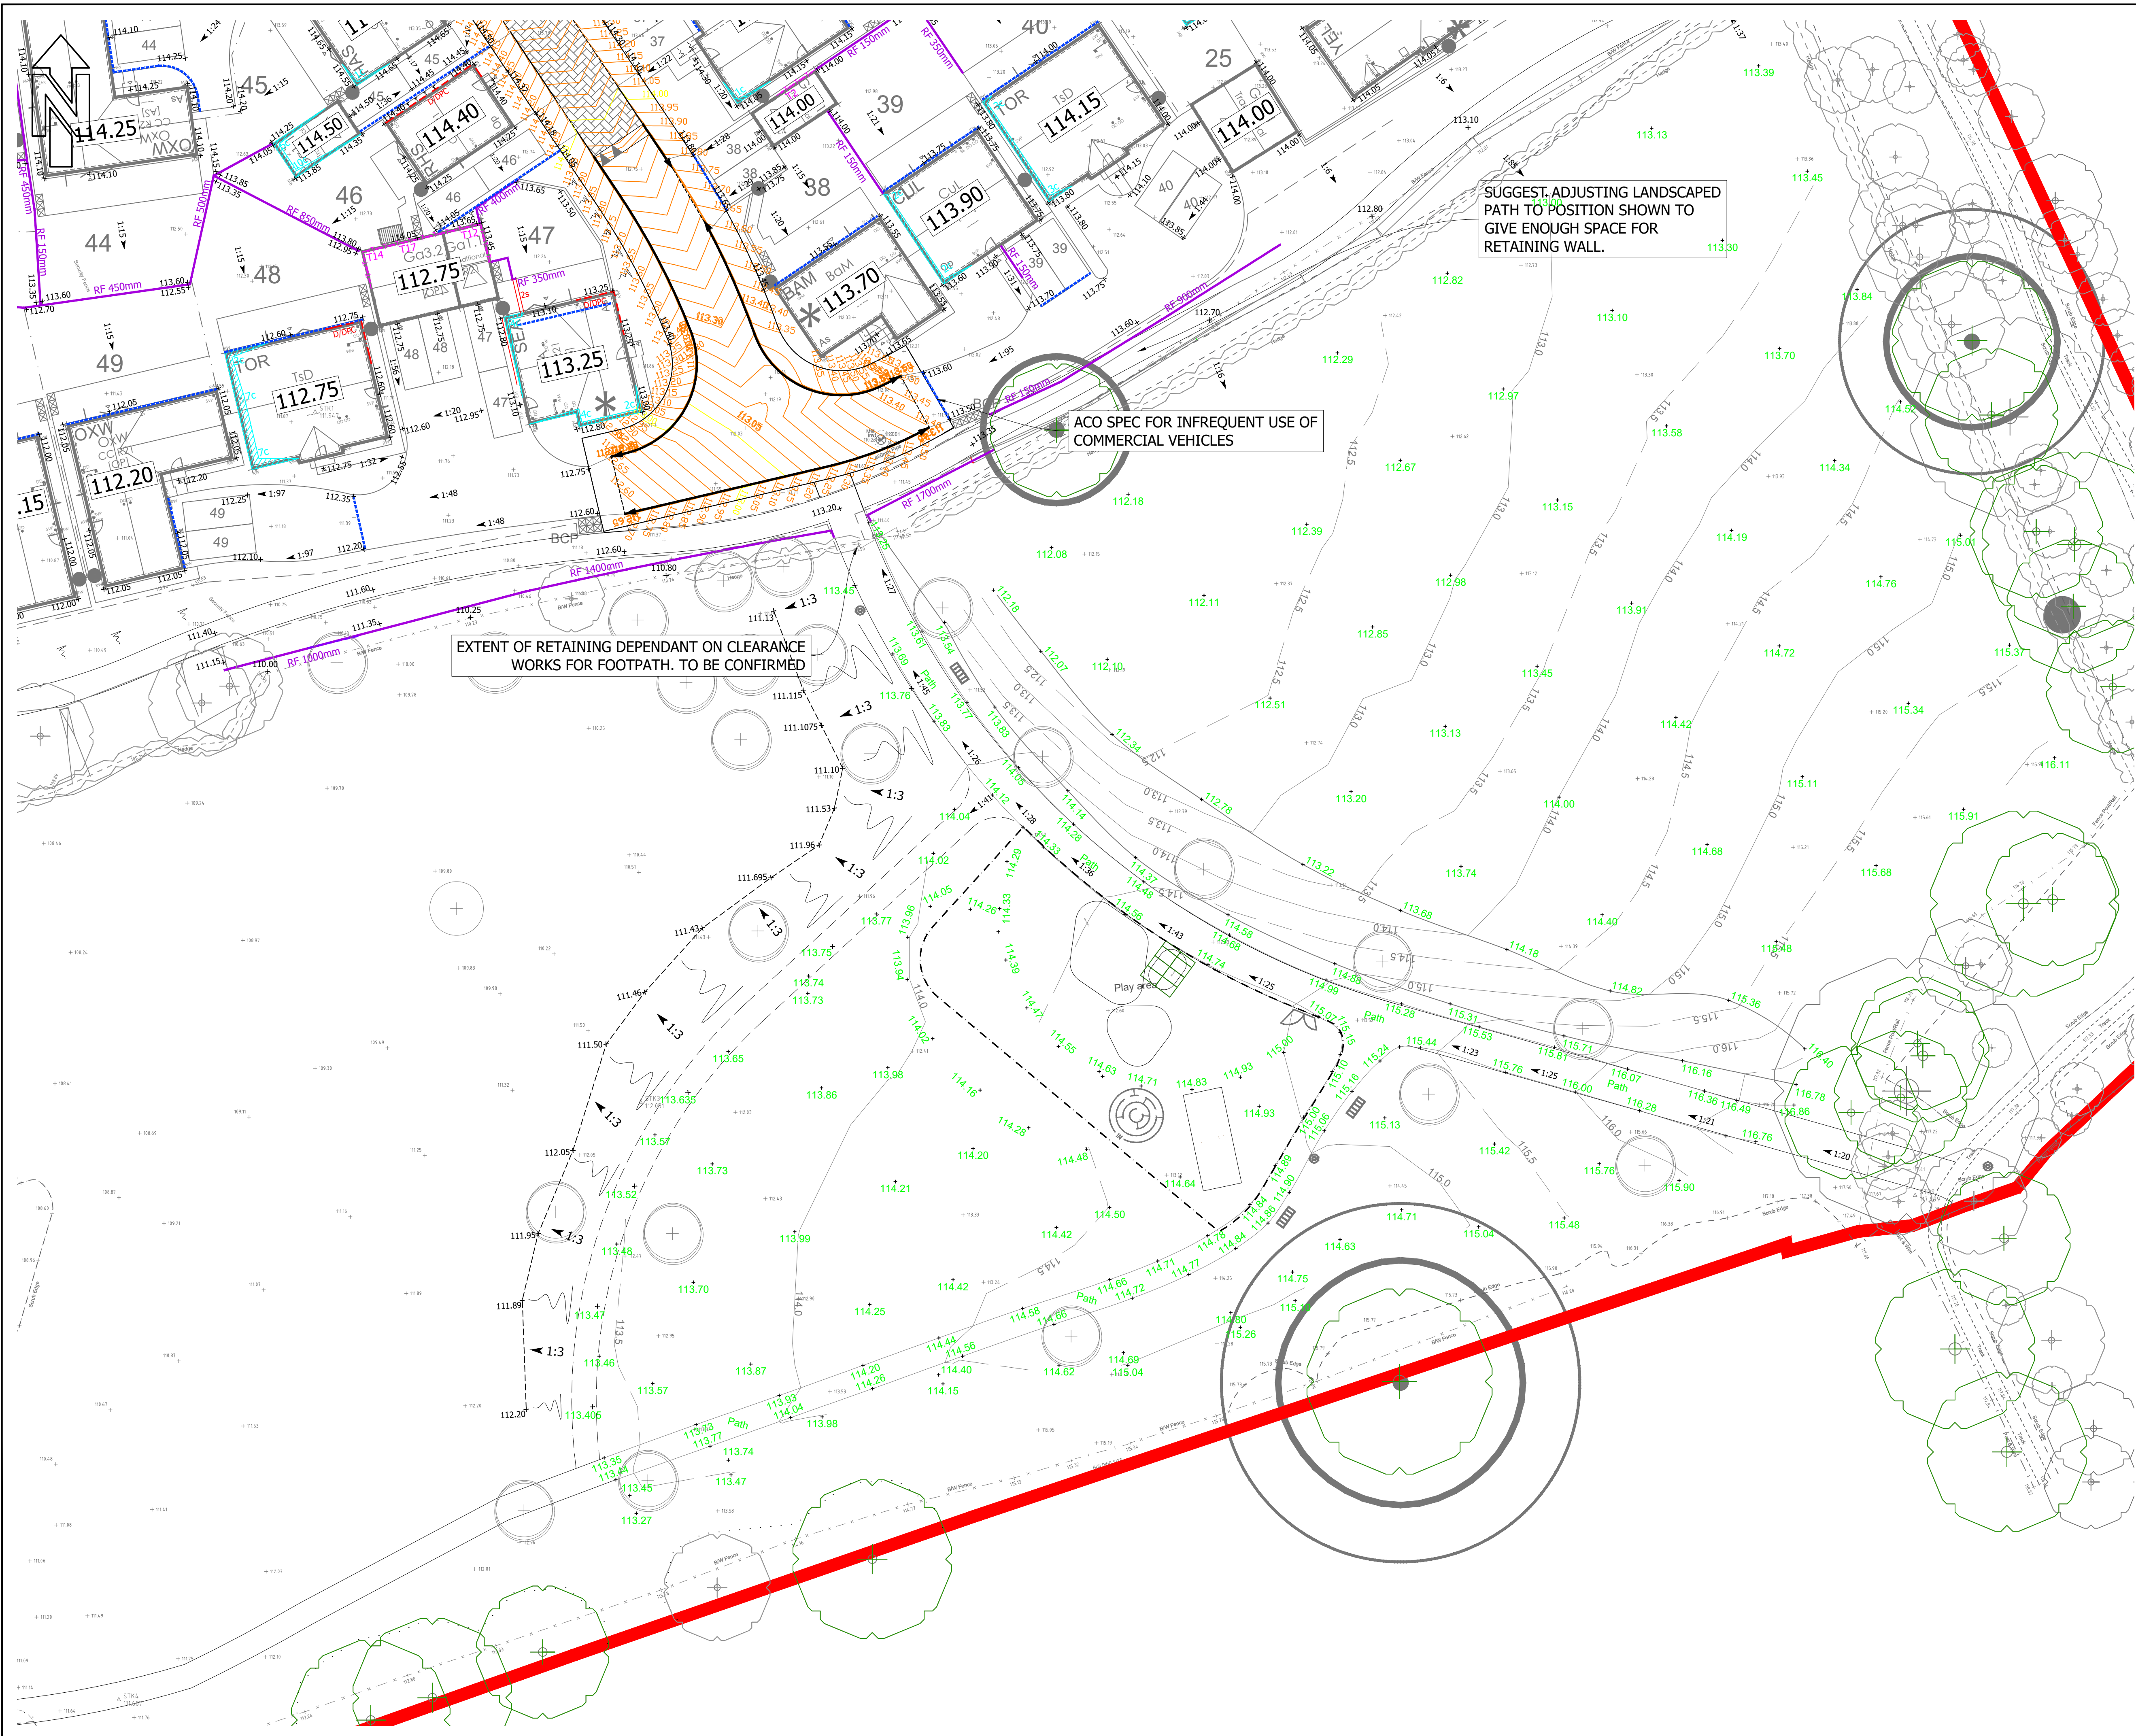

1. DO NOT SCALE FROM THIS DRAWING. IF IN DOUBT CONTACT TRAVIS BAKER LIMITED.
2. ALL DIMENSIONS ARE IN METRES UNLESS OTHERWISE NOTED.
3. THIS DRAWING IS TO BE READ IN CONJUNCTION WITH ALL OTHER RELEVANT DRAWINGS RELATING TO THIS PROJECT.
4. ALL DIMENSIONS SHOULD BE CHECKED ON SITE PRIOR TO CONSTRUCTION. ANY DISCREPANCIES SHOULD BE IMMEDIATELY NOTIFIED IN WRITING TO TRAVIS BAKER LIMITED.
5. THE CONTRACTOR SHALL PRIOR TO CONSTRUCTION CHECK AND VERIFY THAT THE DETAILS SHOWN ON THIS DRAWING ARE FULLY COMPATIBLE WITH ANY AS CONSTRUCTED DIMENSIONS OR LEVELS. ANY DISCREPANCIES TO BE REPORTED IMMEDIATELY IN WRITING TO TRAVIS BAKER LIMITED.
6. THIS DRAWING HAS BEEN PREPARED FOR THE EXCLUSIVE USE OF THE COMMISSIONING PARTY AND UNLESS AGREED IN WRITING BY TRAVIS BAKER LIMITED NO OTHER PARTY MAY USE OR RELY ON ITS CONTENTS. NO LIABILITY IS ACCEPTED BY TRAVIS BAKER LIMITED FOR ANY USE OF THIS DRAWING OTHER THAN FOR THE PURPOSE FOR WHICH IT WAS ORIGINALLY PREPARED.
7. IT SHOULD BE NOTED THAT THIS DRAWING MAY INCLUDE DATA PROVIDED BY THIRD PARTIES. NO LIABILITY IS ACCEPTED BY TRAVIS BAKER LIMITED AS TO THE ACCURACY OF THIS DATA.
8. THIS DRAWING SHALL NOT BE REPRODUCED IN ANY WAY WITHOUT THE WRITTEN PERMISSION OF TRAVIS BAKER LIMITED.

KEY	
	SITE BOUNDARY
	FINISHED FLOOR LEVEL
	PROPOSED GROUND LEVEL
	PROPOSED GROUND GRADIENT
	RETAINING FEATURE AND INDICATIVE MAX HEIGHT (WHERE RET 600mm OR MORE FALL ADDRESSED FENCING REQUIRED)
	SPLIT PLOT
	GRAVEL BOARD
	EXPOSED BRICKWORK AND NUMBER OF COURSES
	TANKING AND NUMBER OF COURSES
	DOUBLE DPC
	STEPS AND NUMBER REQUIRED (3 OR MORE STEPS - HANDRAIL REQUIRED)
	ACO
	LAND DRAIN
	TADPOLES - MINIMUM GRADIENT 1 IN 3
	ALTERNATIVE/ADDITIONAL PROPOSED PATH
	PLOT SUBJECT TO CHANGE, SIDE ENTRANCE DOES NOT WORK.
	NEW PLAY AREA EXISTING LEVELS

A	OLD BUND REMOVED, EMBANKMENT SHOWN TYING INTO EXISTING LEVELS AND EXISTING PATH SHOWN TYING INTO PROPOSED PATH	18.03.26	CN	PN
REV	DESCRIPTION	DATE	BY	AUTH

Travis Baker
39 Storey Street
Lace Market
Nottingham
NG1 1LX

Transport Planning
Flood Risk and Drainage
Geo-Environmental
Civil and Structural Engineering

Nottingham Telephone:
0115 896 6655
info@travisbaker.co.uk
www.travisbaker.co.uk

CLIENT CHARLES CHURCH	
PROJECT SKETCHLEY LANE BURBAGE	
TITLE EXTERNAL LEVELS SH4 OF 4	
DRAWN CN	AUTHORISED PN
SCALE 1/250@A1	DATE 13.03.26
PROJECT NO. 23053	DRAWING NO. 113
REV A	
STATUS. PRELIMINARY	
COPYRIGHT TRAVIS BAKER LIMITED. ALL RIGHTS RESERVED.	