



Sketchley Grange, Burbage, Hinckley

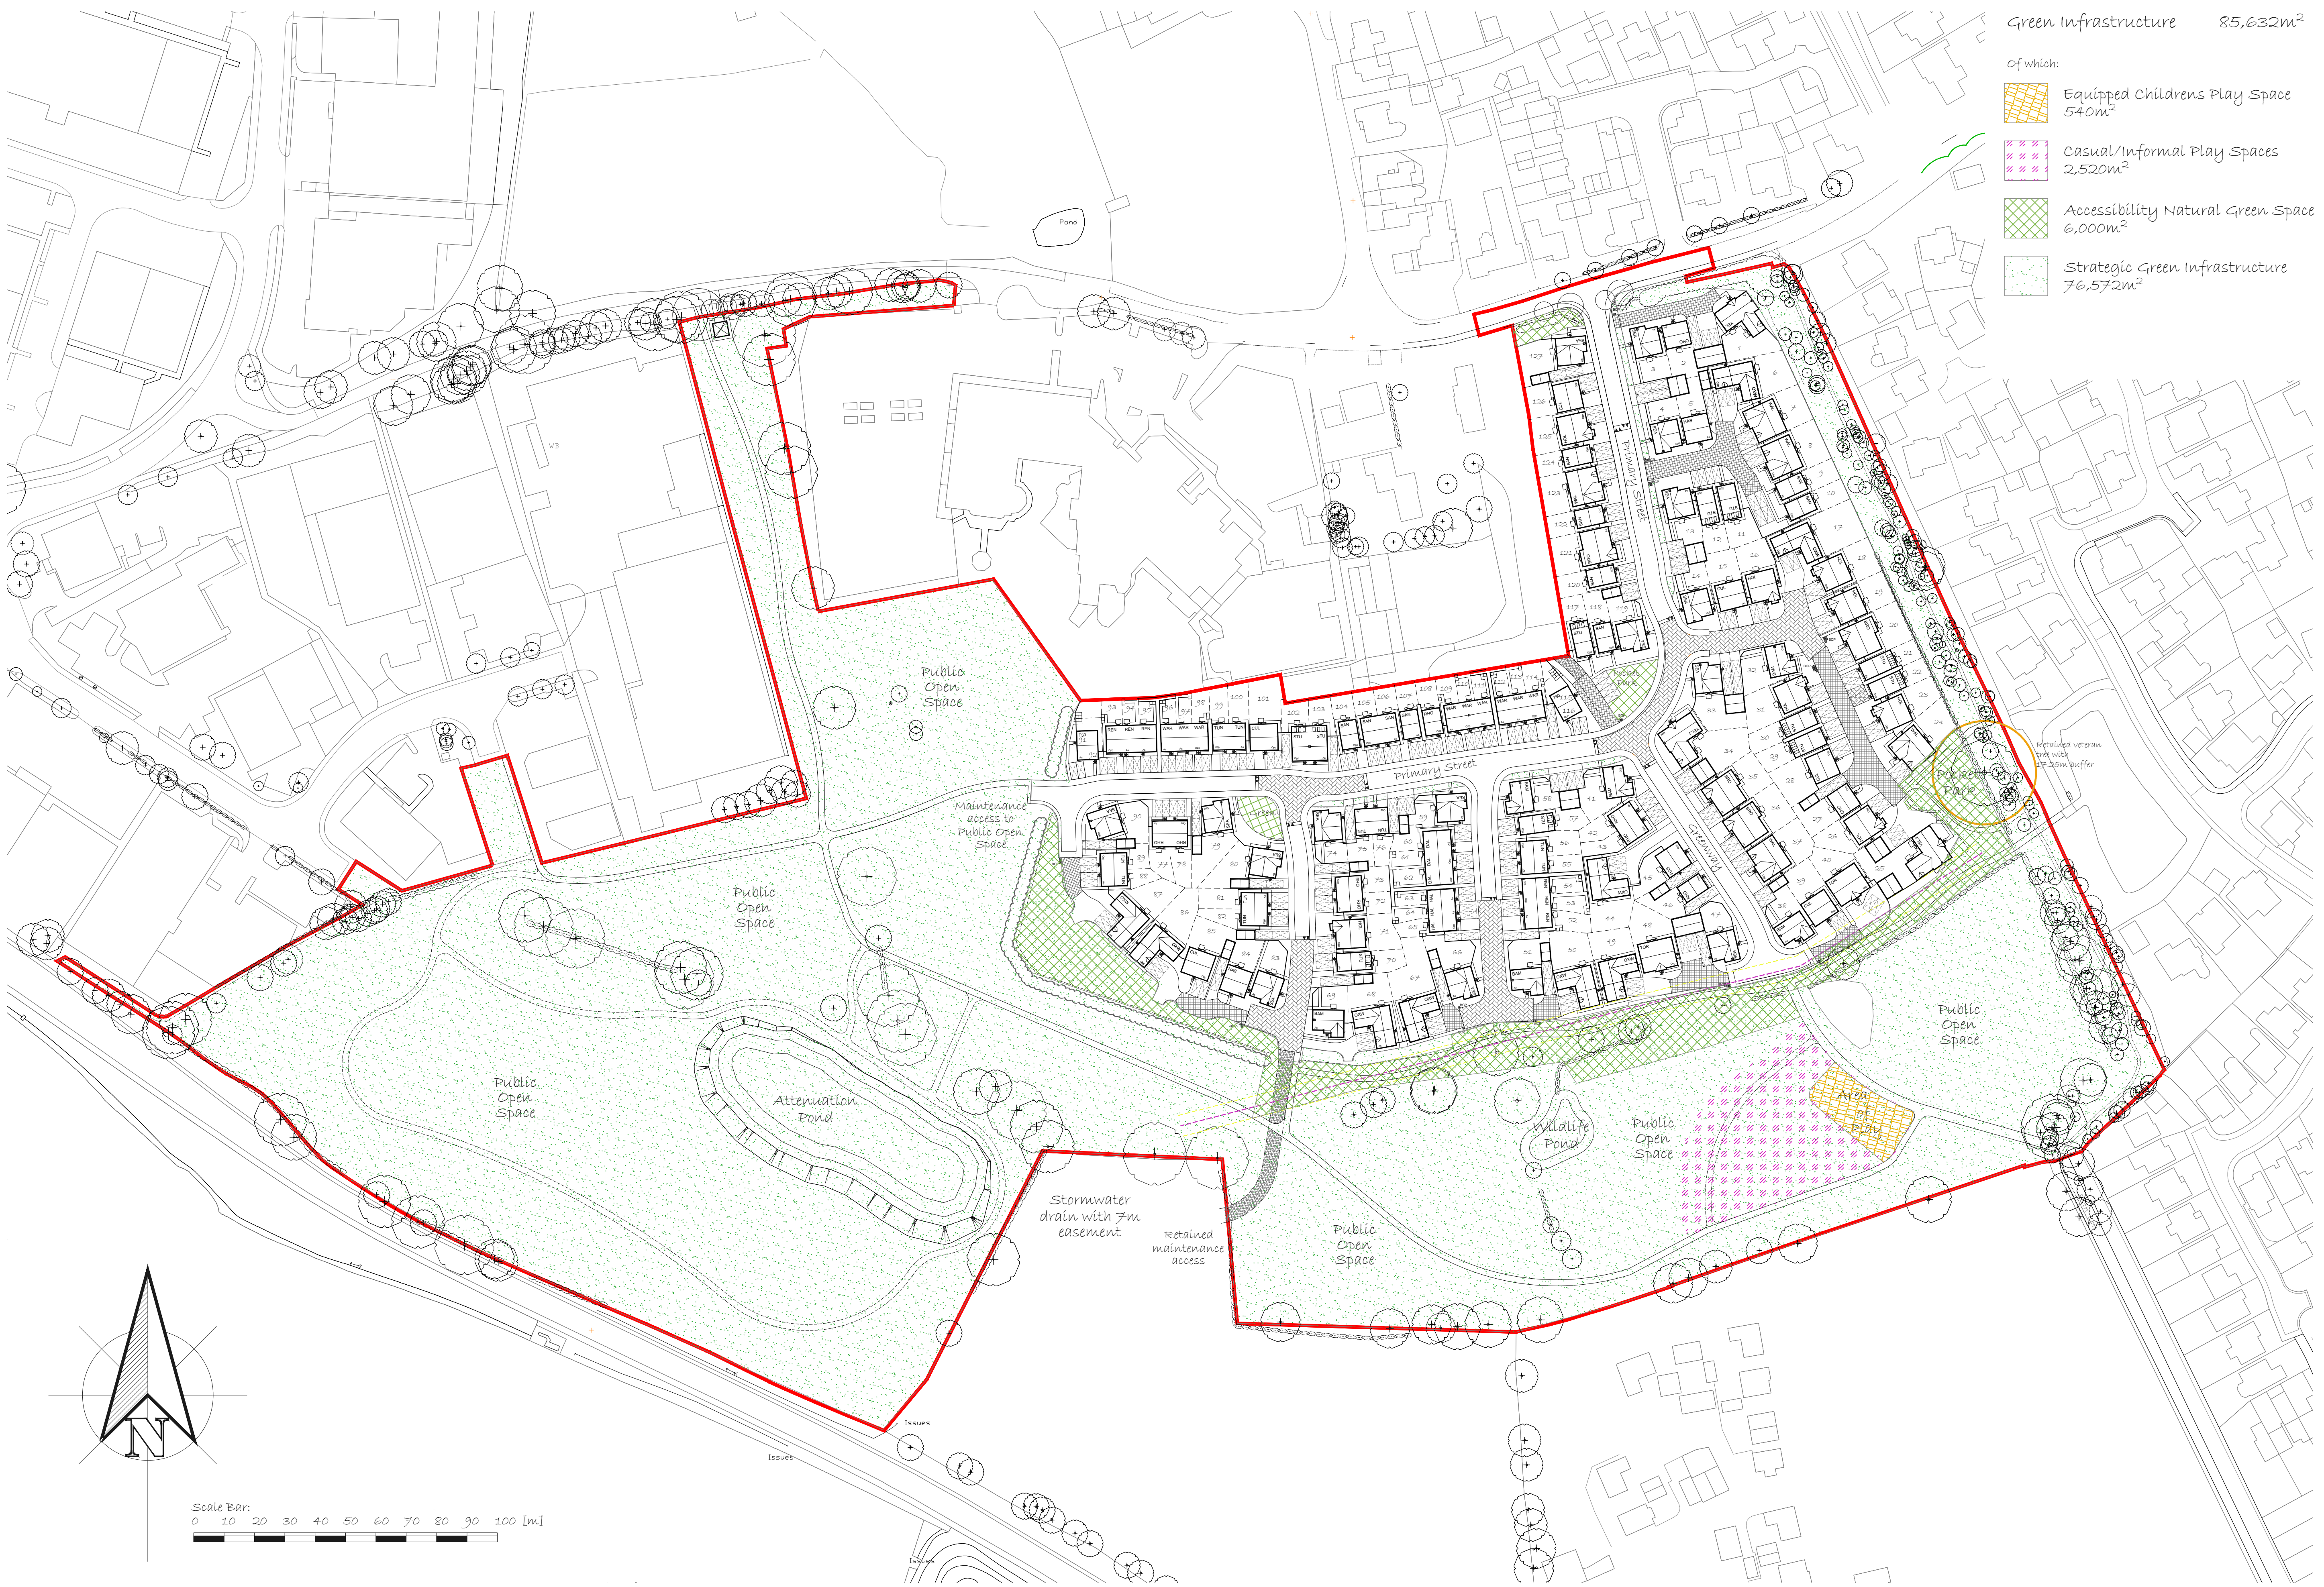

- Green Infrastructure 85,632m²
- Of which:
- Equipped Childrens Play Space 540m²
 - Casual/Informal Play Spaces 2,520m²
 - Accessibility Natural Green Space 6,000m²
 - Strategic Green Infrastructure 76,572m²

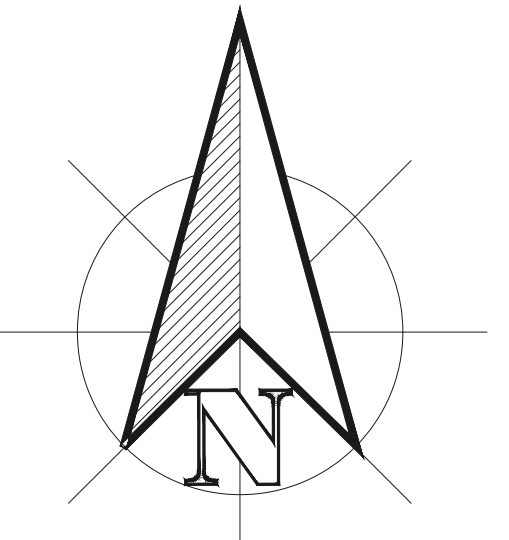

Revisions:	TGDP	13-03-24
A: Reference to Outdoor Sports Provision omitted from plan.	TGDP	14-03-24
B: Minor amendments in line with LPA comments.	TGDP	22-03-24
C: Amendments in line with highways comments.	TGDP	29-03-24
D: Strategic green infrastructure (landscaped) comments.	TGDP	29-03-24
E: Measures updated following inclusion of verge along main spine road.	TGDP	29-03-24
F: Area of play updated to reflect detailed play space design.	TGDP	01-04-24
G: Area of play relocated together with informal play space.	TGDP	03-05-25
H: Mow path relocated from Casual/Informal play space.	TGDP	15-05-25
I: POS categorisation updated in line with client instruction.	TGDP	11-05-26

Development:
Sketchley Grange
Location:
Burbage, HINCKLEY

Drawing Title:
POS Categorisation Plan
Drawing Number:
TGDP/SQ-BH/POS-CP

Scale @ A1:
1:1000
Revision:
1

Drawn By:
TGDP
Date Started:
13/02/24