




Road 72

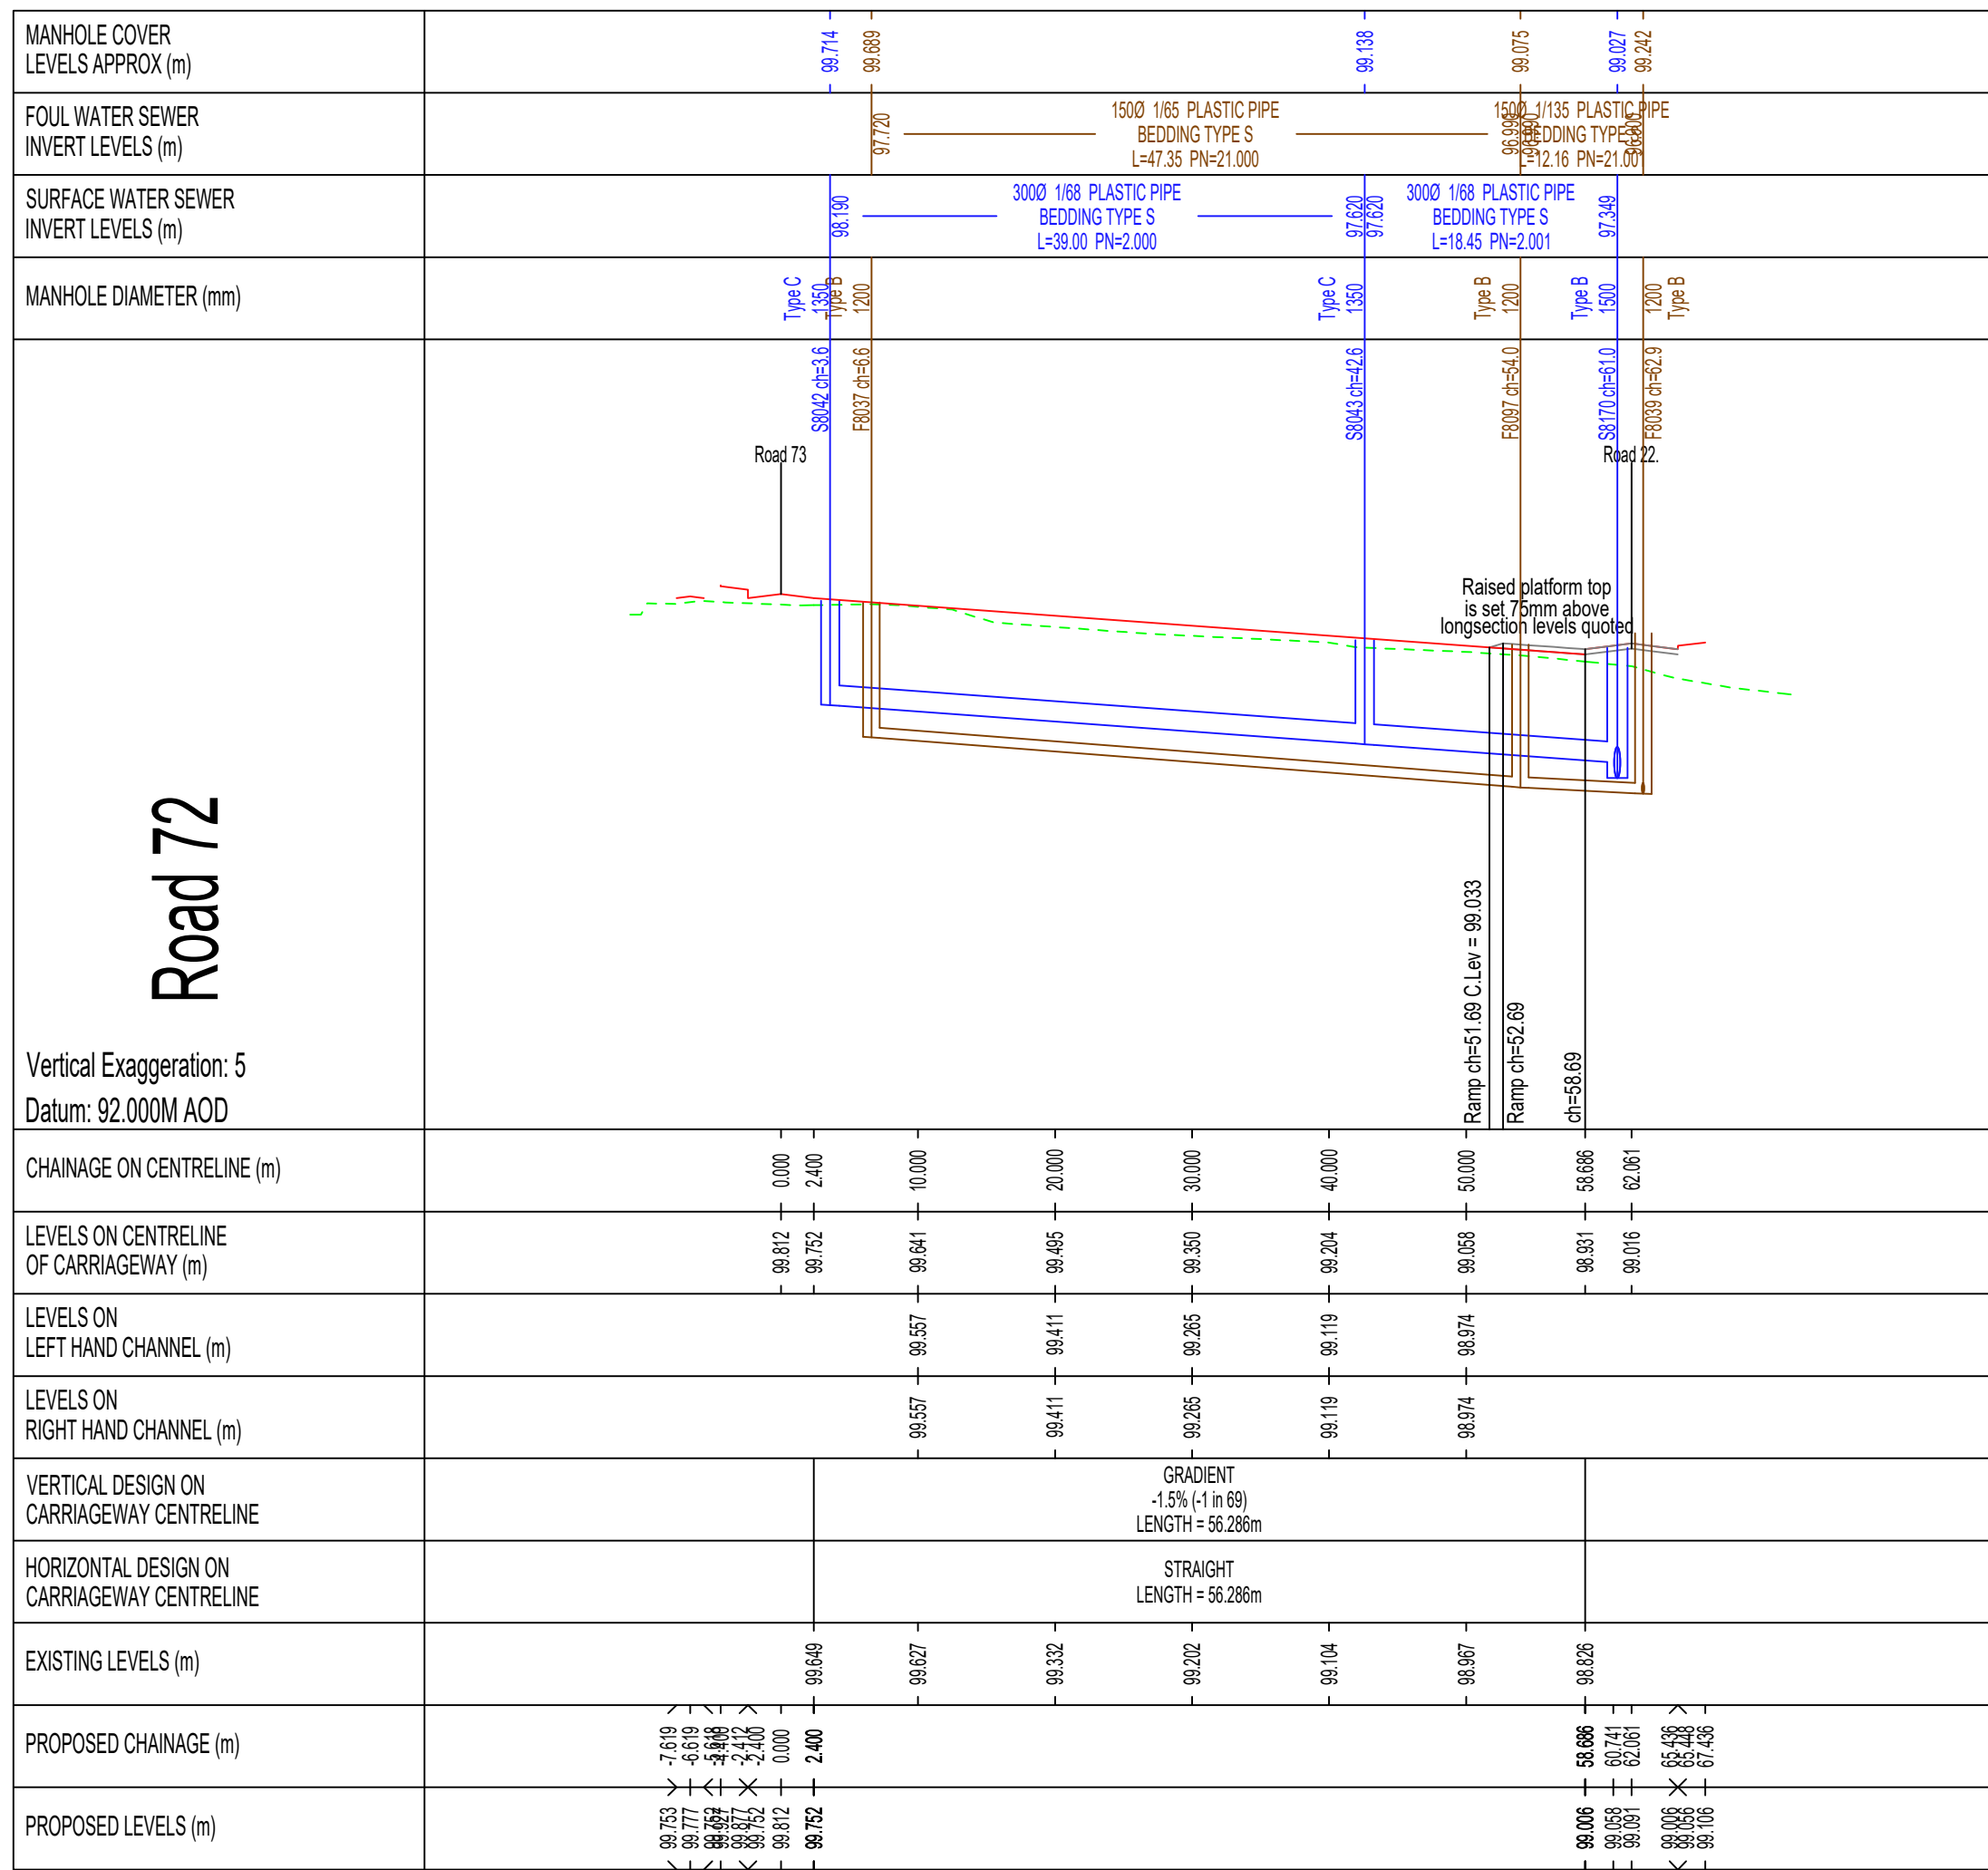


Road 73

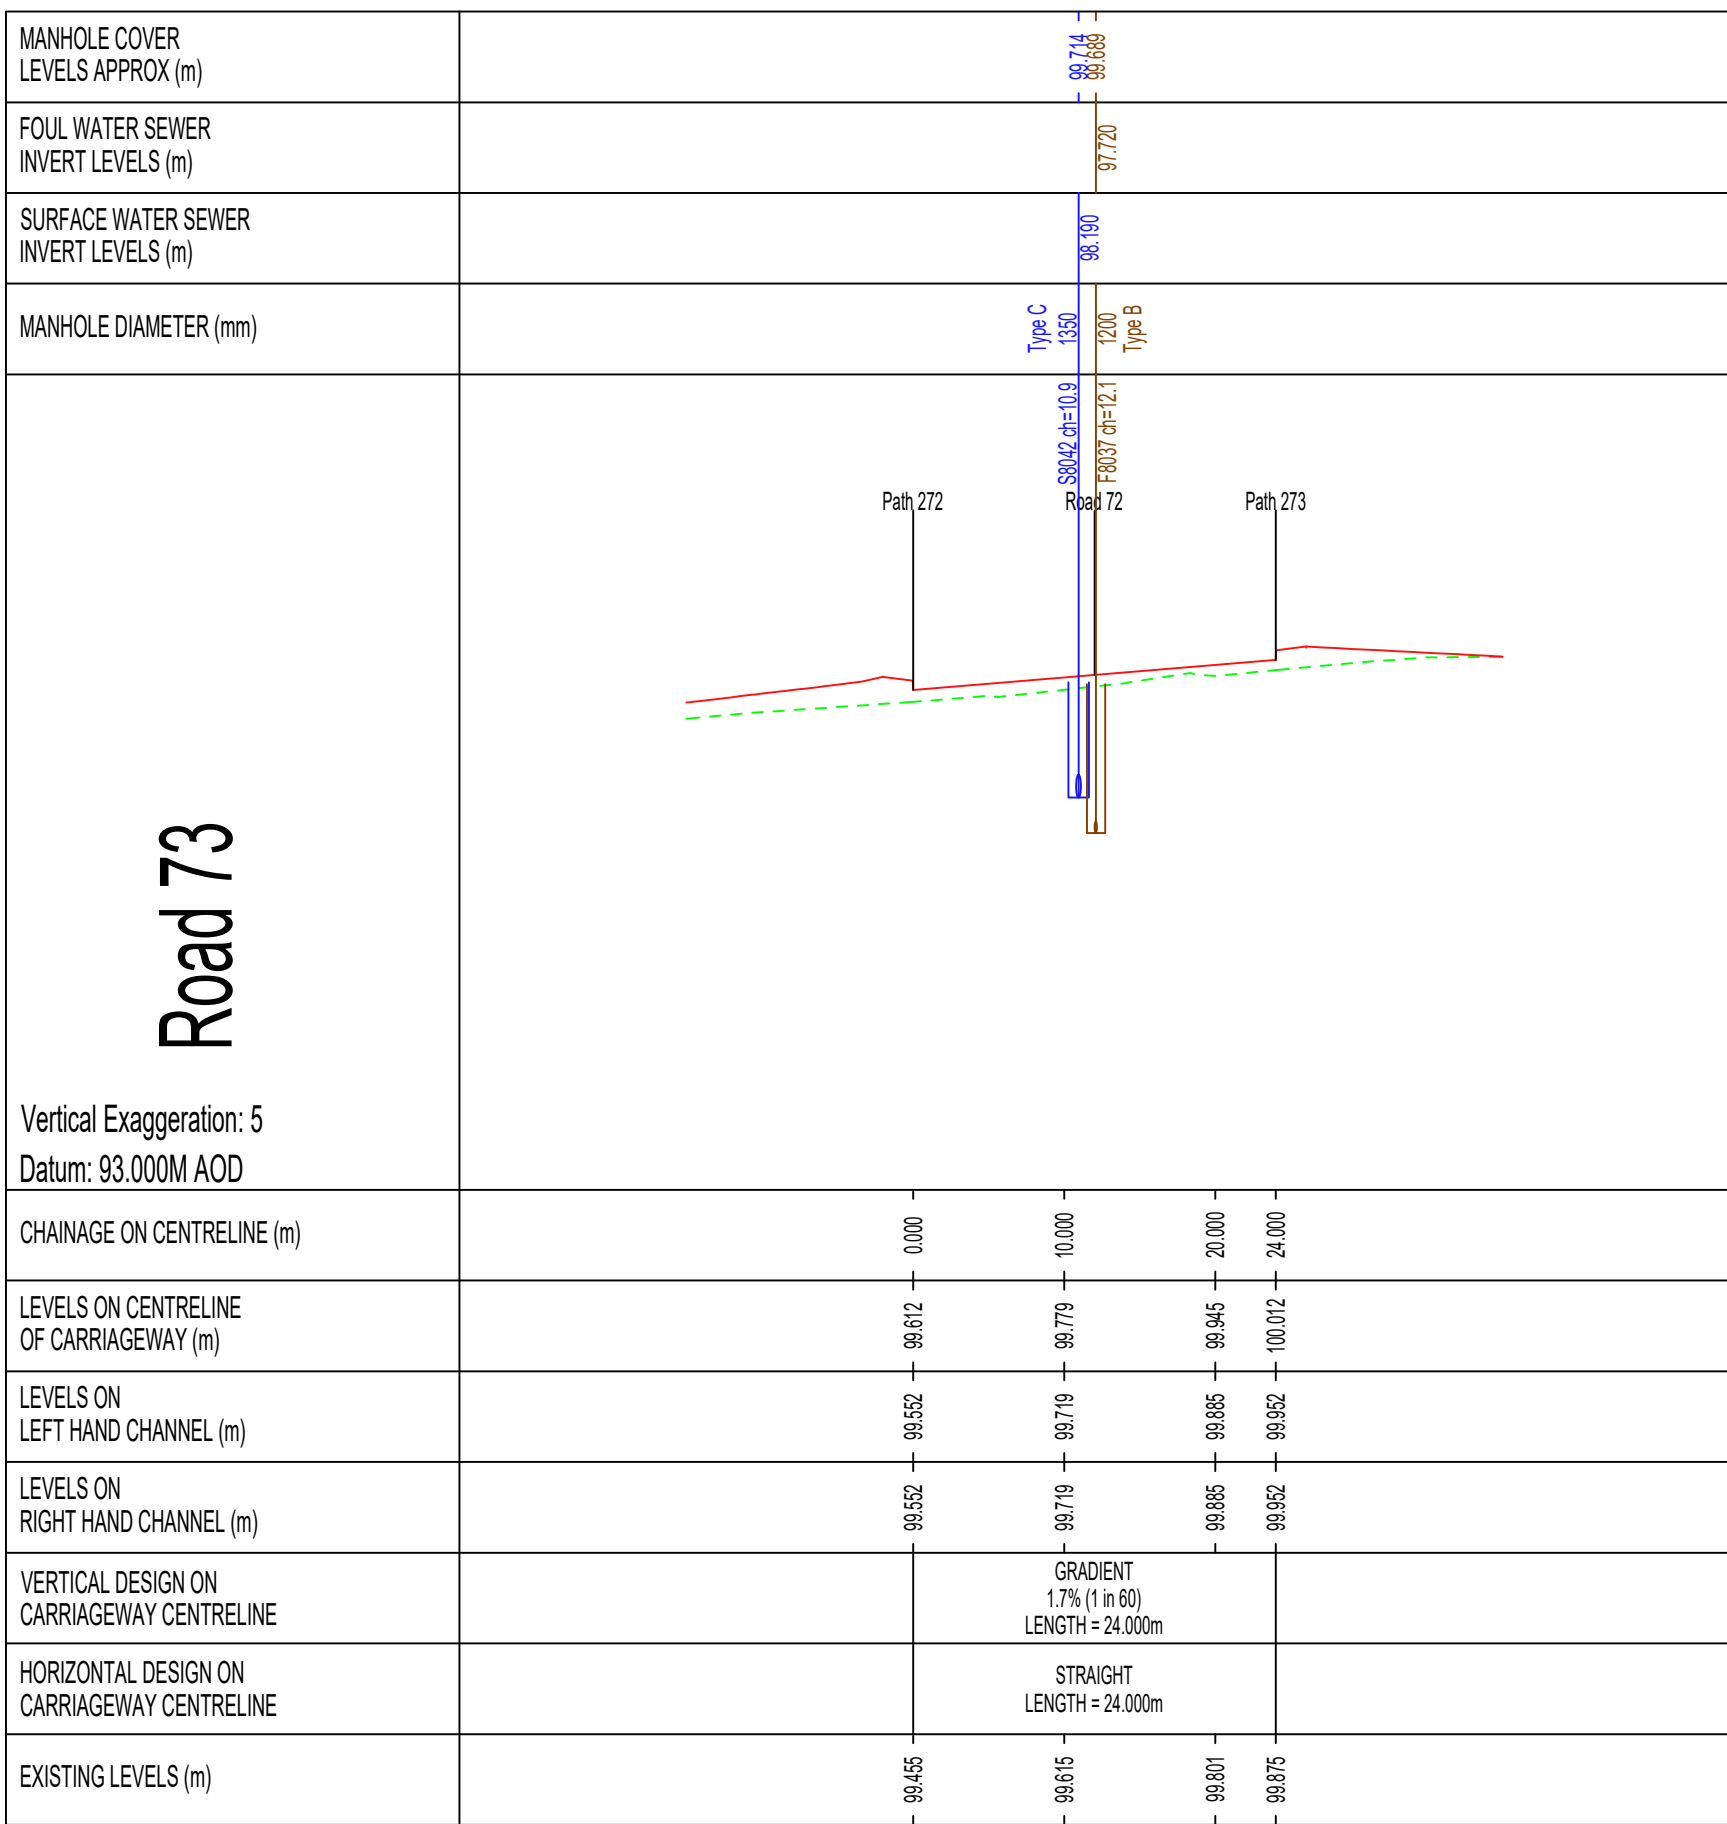

Road 5.

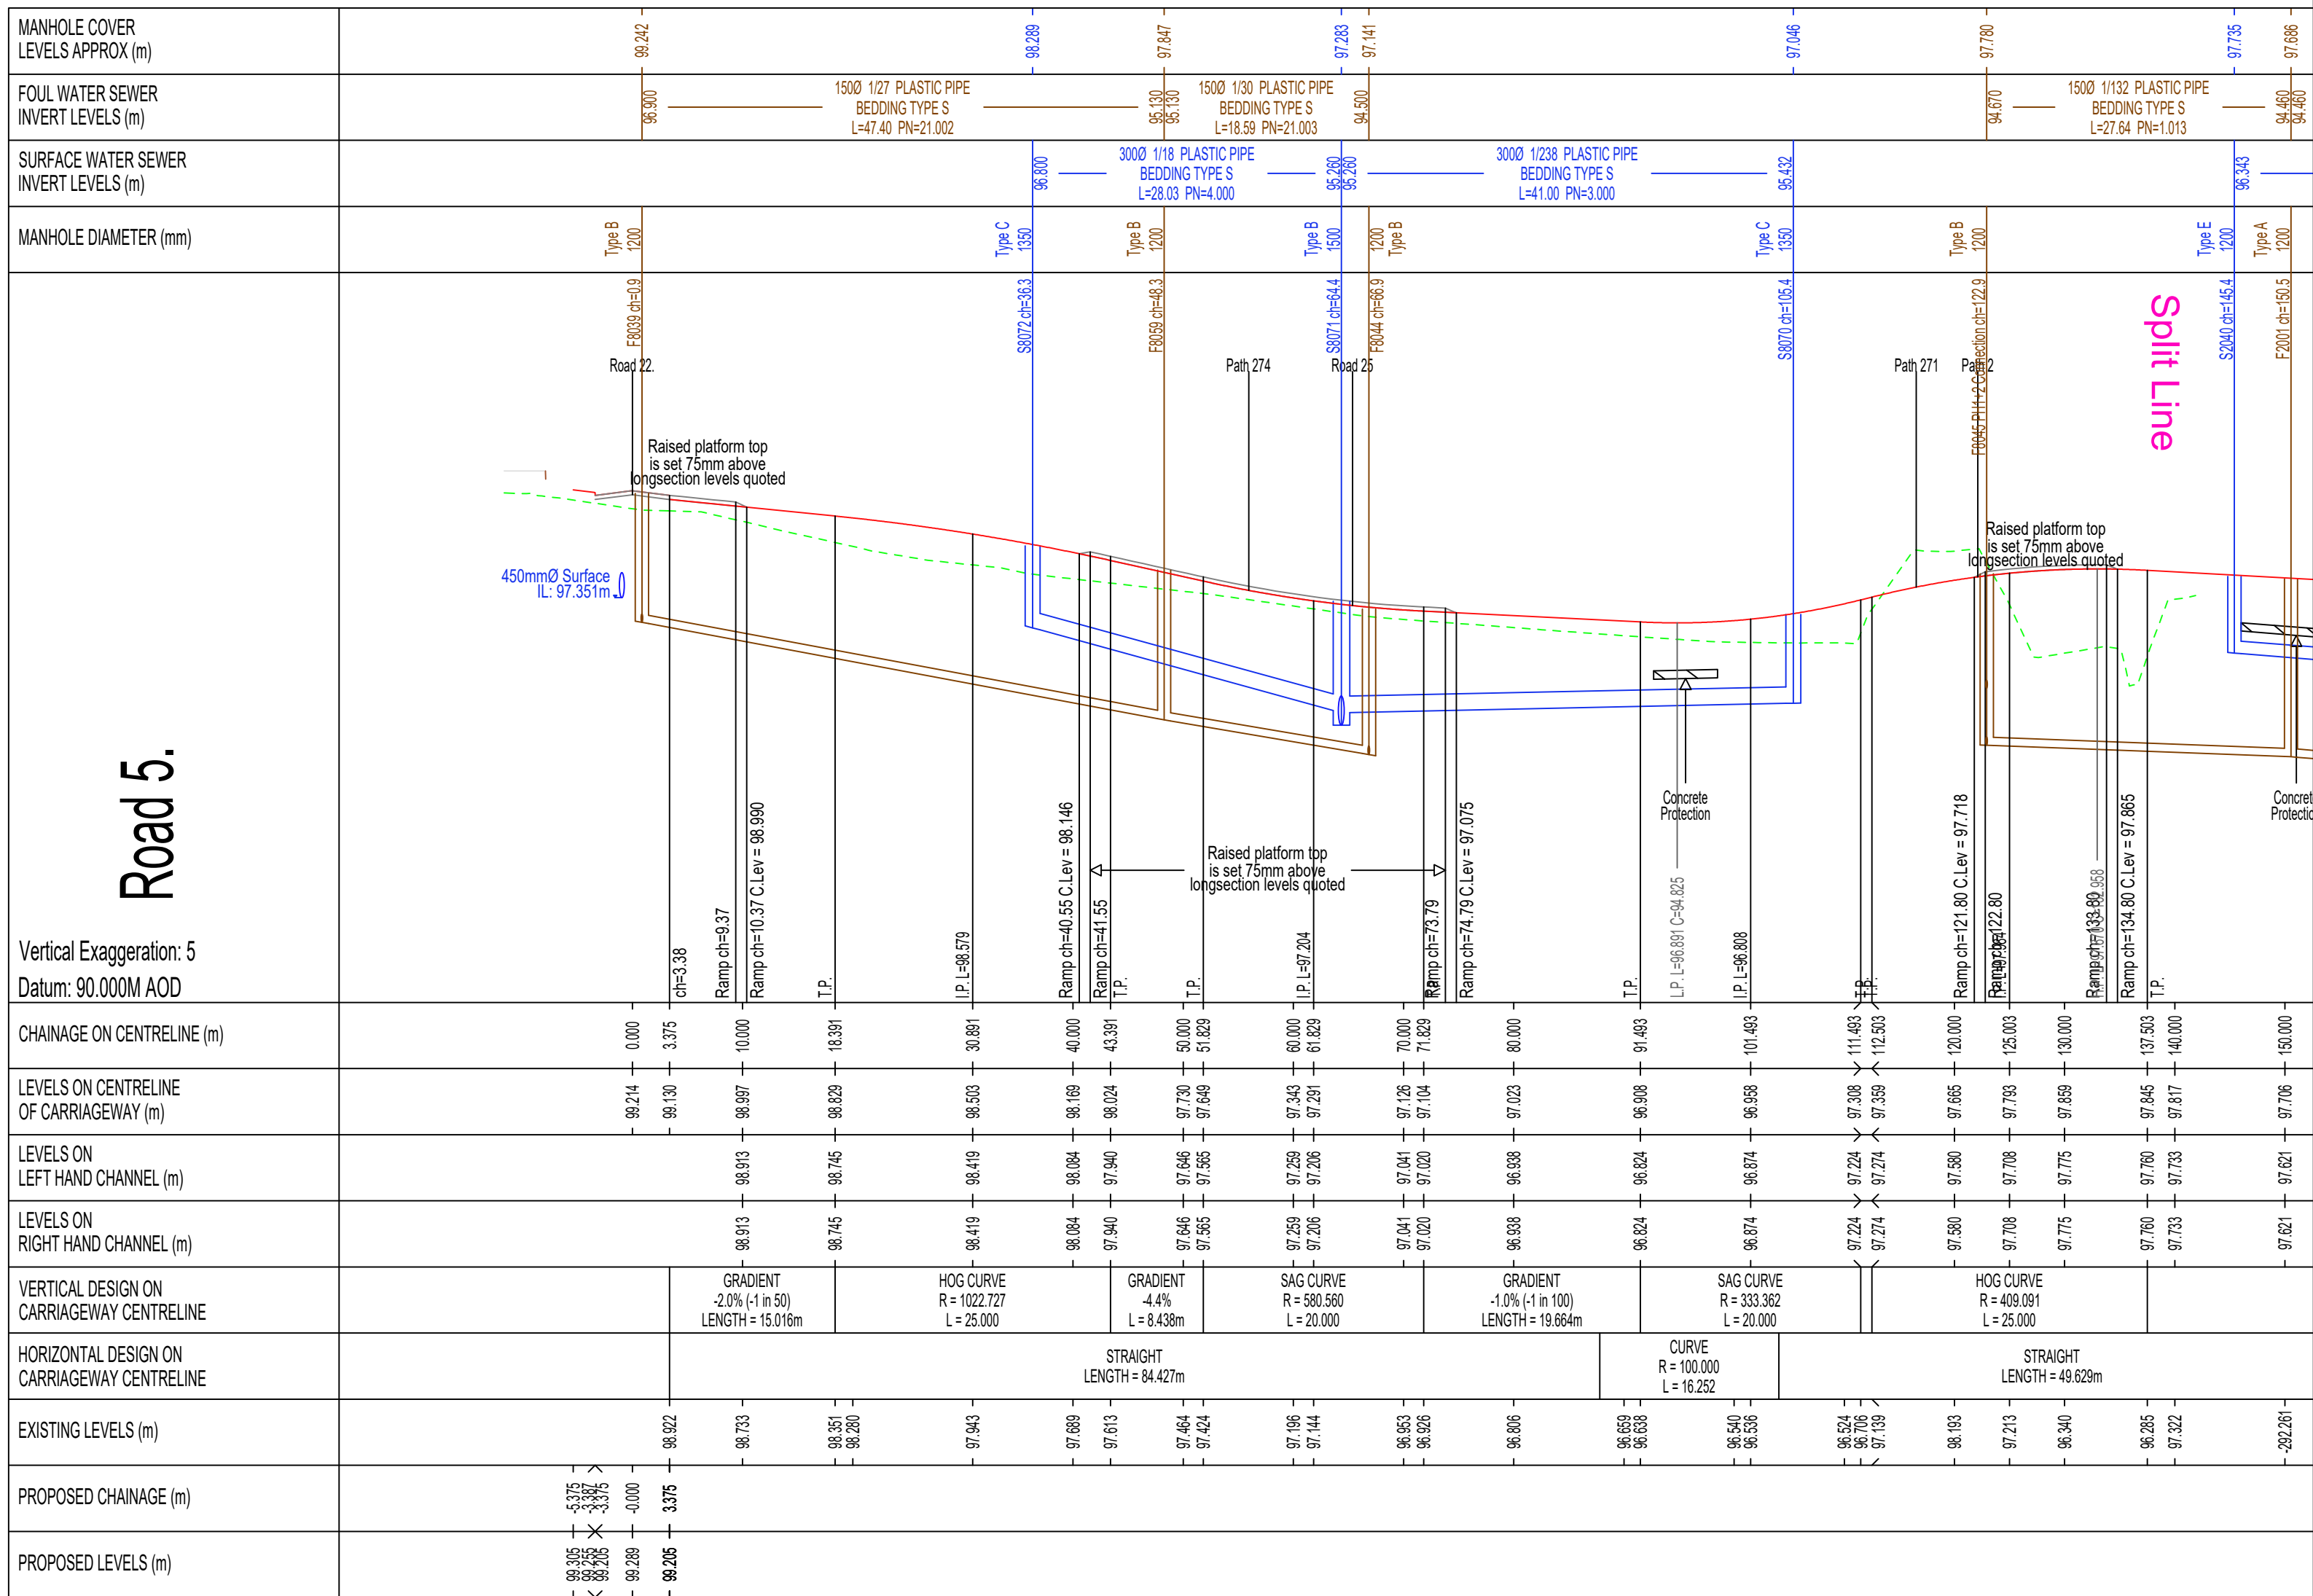

Road 1.

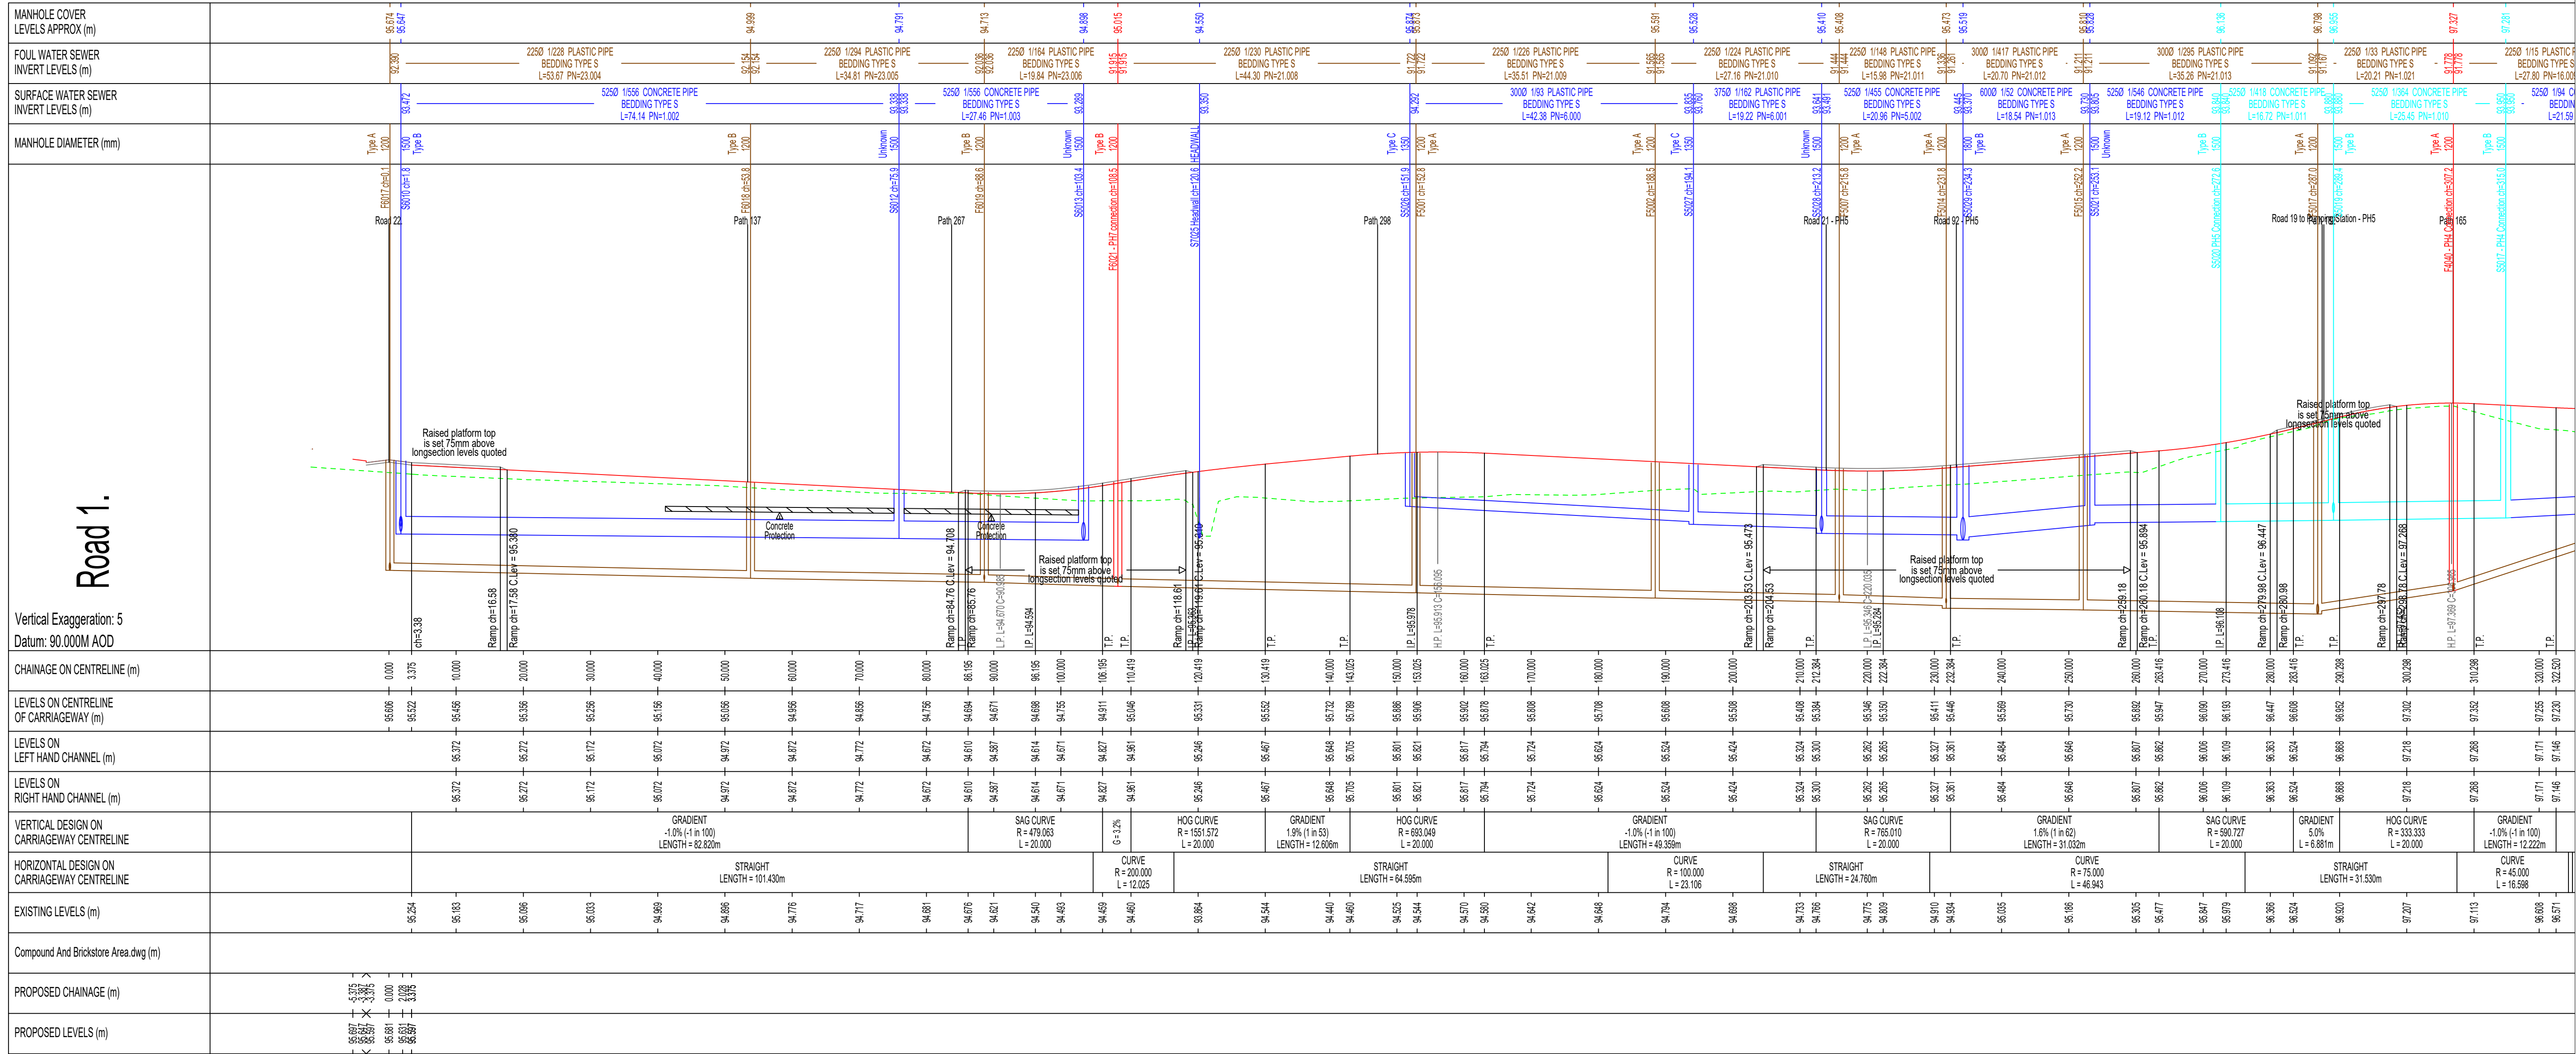

Revision			
A	Updated following STW comments	18.02.22	DS
B	Updated to reflect latest layout	26.07.22	DS
C	Minor raised table movements in accordance with 538 comments	08.09.22	DS
D	Sections regenerated following new fitchett layout.	14.08.25	DS
E	Sections regenerated following new fitchett layout.	13.11.25	DS

Proposed Development at
Normandy Way
Hinckley

**Road & sewer Profiles
PH7 (Sheet 4)**

DATE: 25.10.21
SCALE: 1:500 @ A0
DRAWN: DS
CHECKED:

BLOOR HOMES

Drawing No. M100-EN-705E