


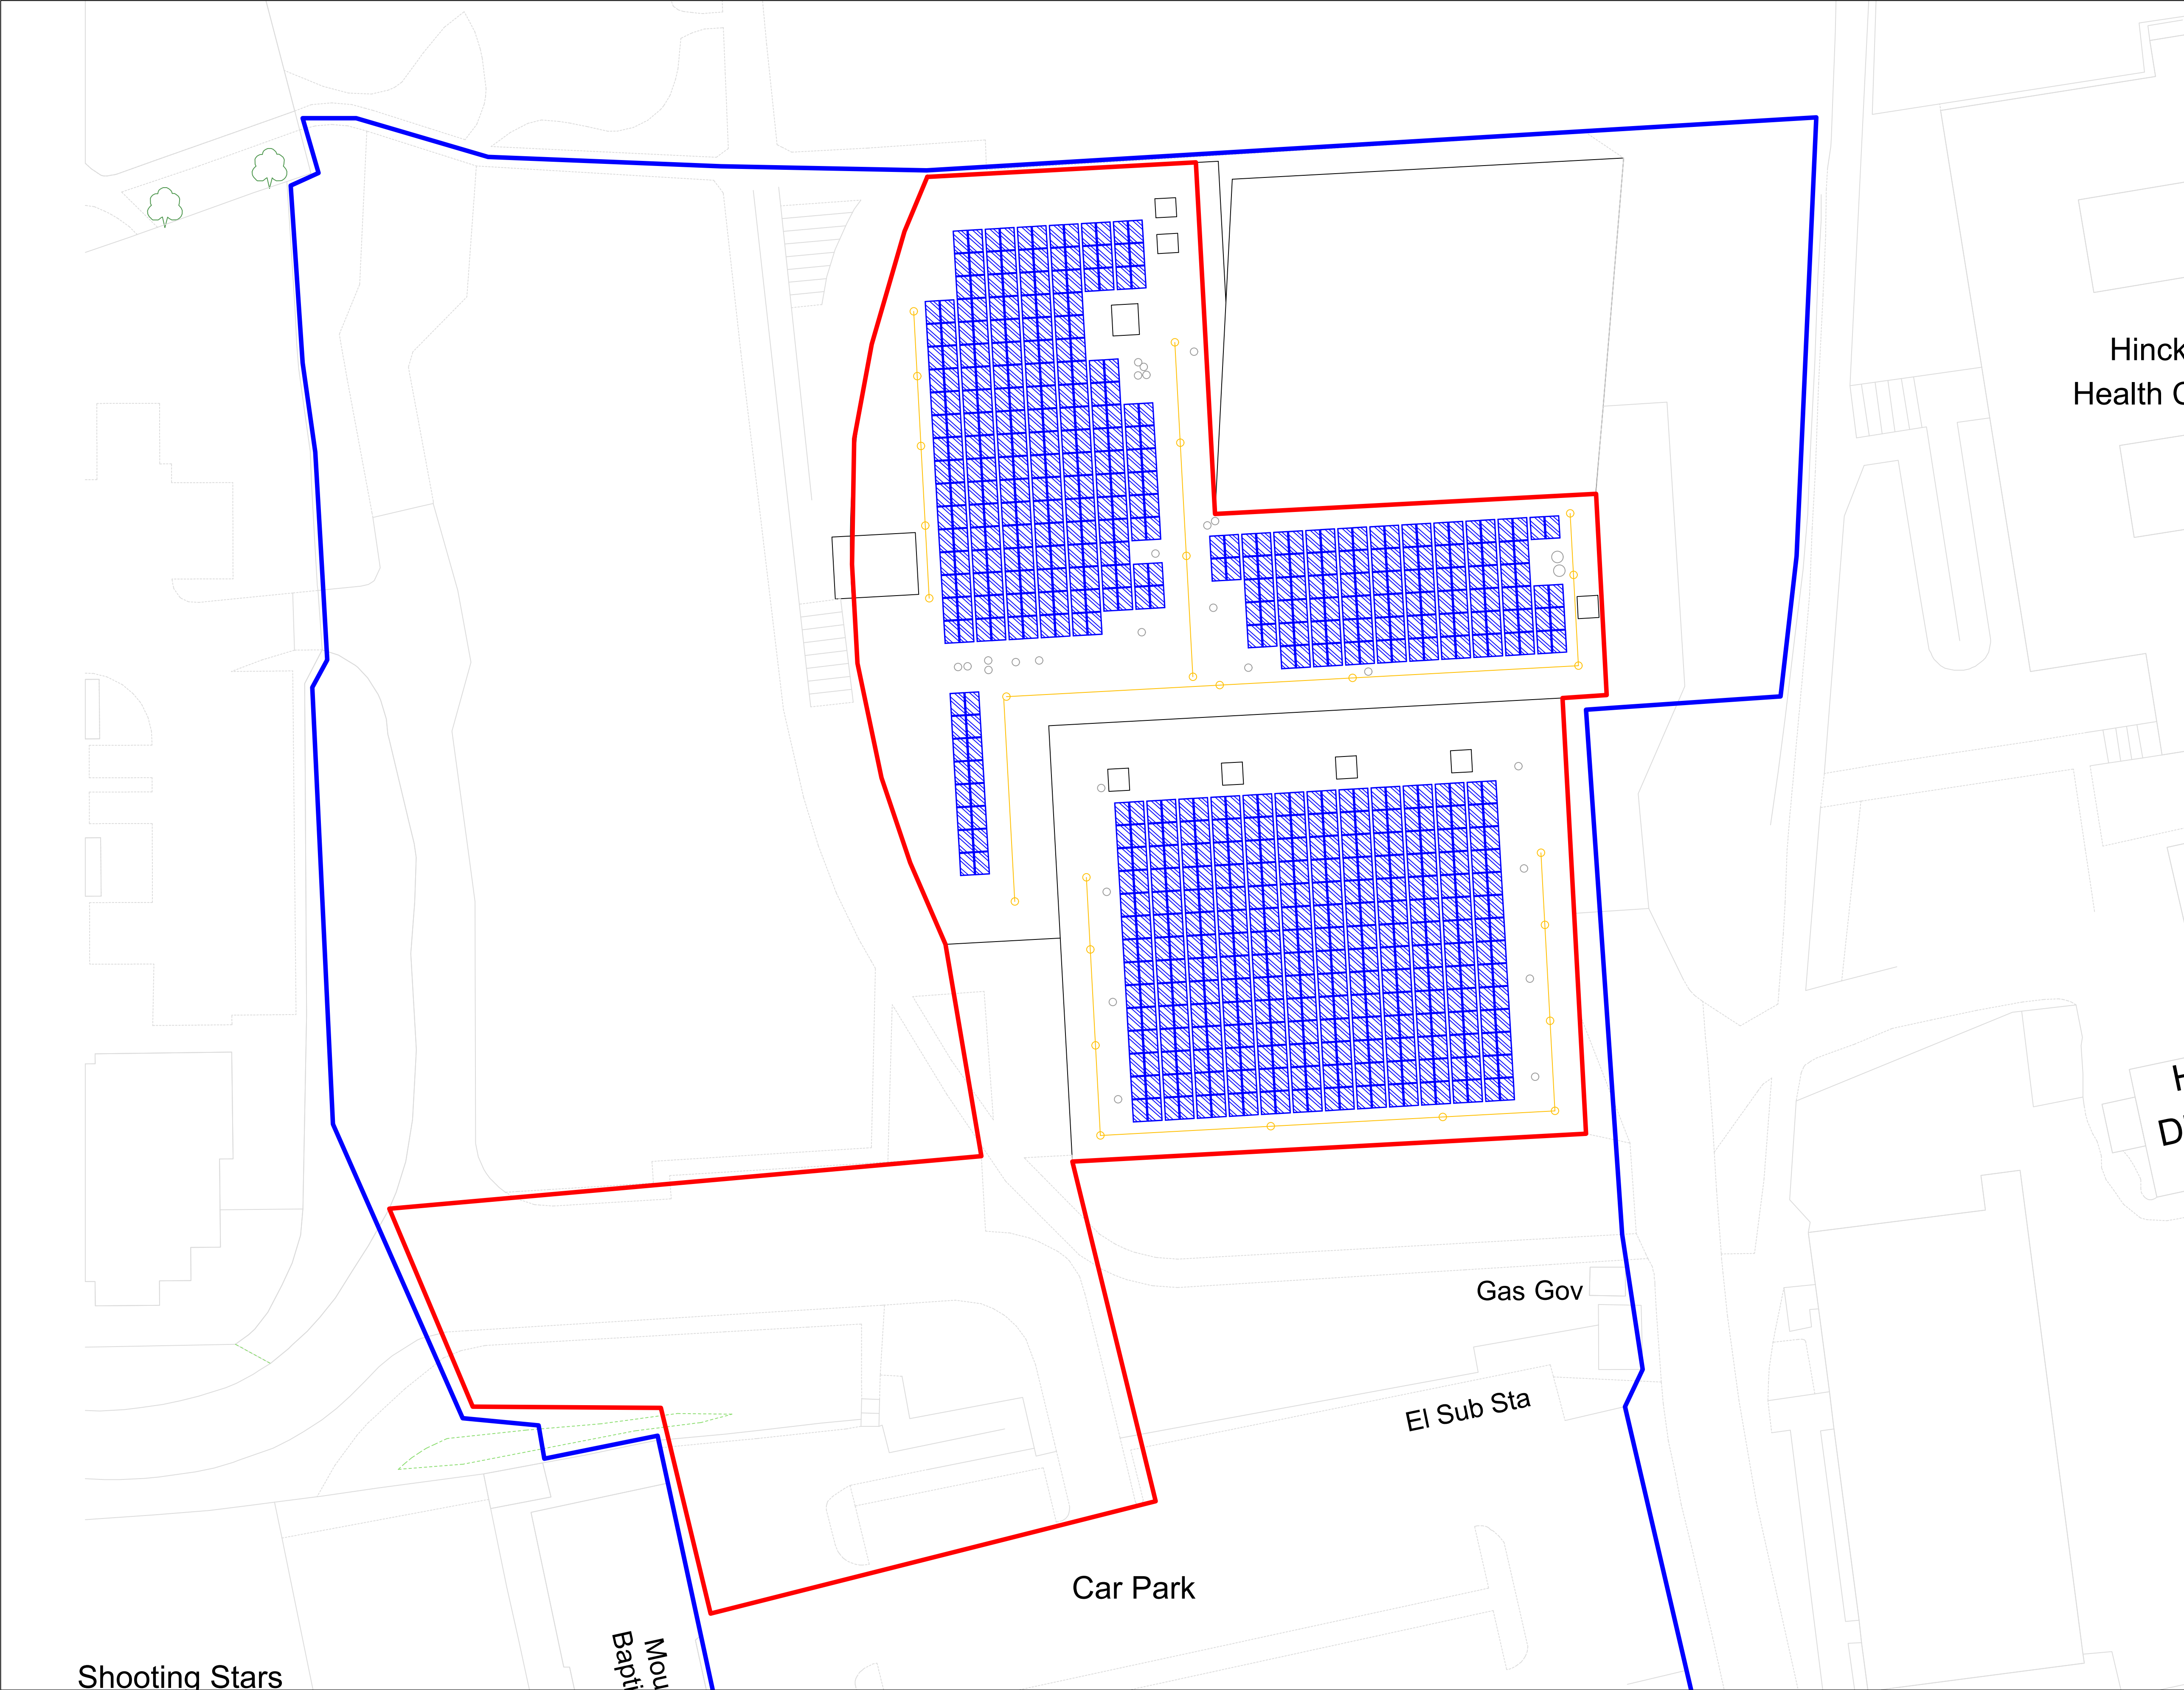

Notes:

- ALL DIMENSIONS ARE IN MM.
- IMAGES ARE FOR GENERAL INFORMATION.
- EVOENERGY RESERVE THE RIGHT TO REVISE THIS DRAWING IN THE INTEREST OF SYSTEM DEVELOPMENT.
- THIS DRAWING REMAINS THE INTELLECTUAL PROPERTY OF EVOENERGY AND MAY BE DISTRIBUTED ONLY WITH PERMISSION EXPRESSED IN WRITING.

NOT FOR CONSTRUCTION

P01	PROVISIONAL	08/08/2024	G.LIU	X.XXXXX
REV	DESCRIPTION	DATE	BY	APPROVED

System Information

System Size: 312.3 kWp

Number of Panels: 694 x 450 Wp

Orientation: -94 / 86 Degrees

Tilt: 10 Degrees

Area of Active PV: 1386.68 m²

Roof Type: FLAT ROOF

North Indicator

EvoEnergy Ltd
Eldon Business Park,
Eldon Road,
Nottingham, NG9 6DZ

T: 08448 150200
F: 01512 111917
www.evoenergy.co.uk
info@evoenergy.co.uk

Project		
HINCKLEY LEISURE CENTRE		
Drawing Title		
PROPOSED PLAN		
Drawn By	Approved By	Scale (A1)
G.LIU	X.XXXXX	1:250
Drawing Status		
PROVISIONAL		
Drawing Number		Date
143-0098 - P03-P01		08/08/2024