All Proposed Trees & Hedges are indicative. This Layout is to be read in Conjunction with the soft landscaping Layout.

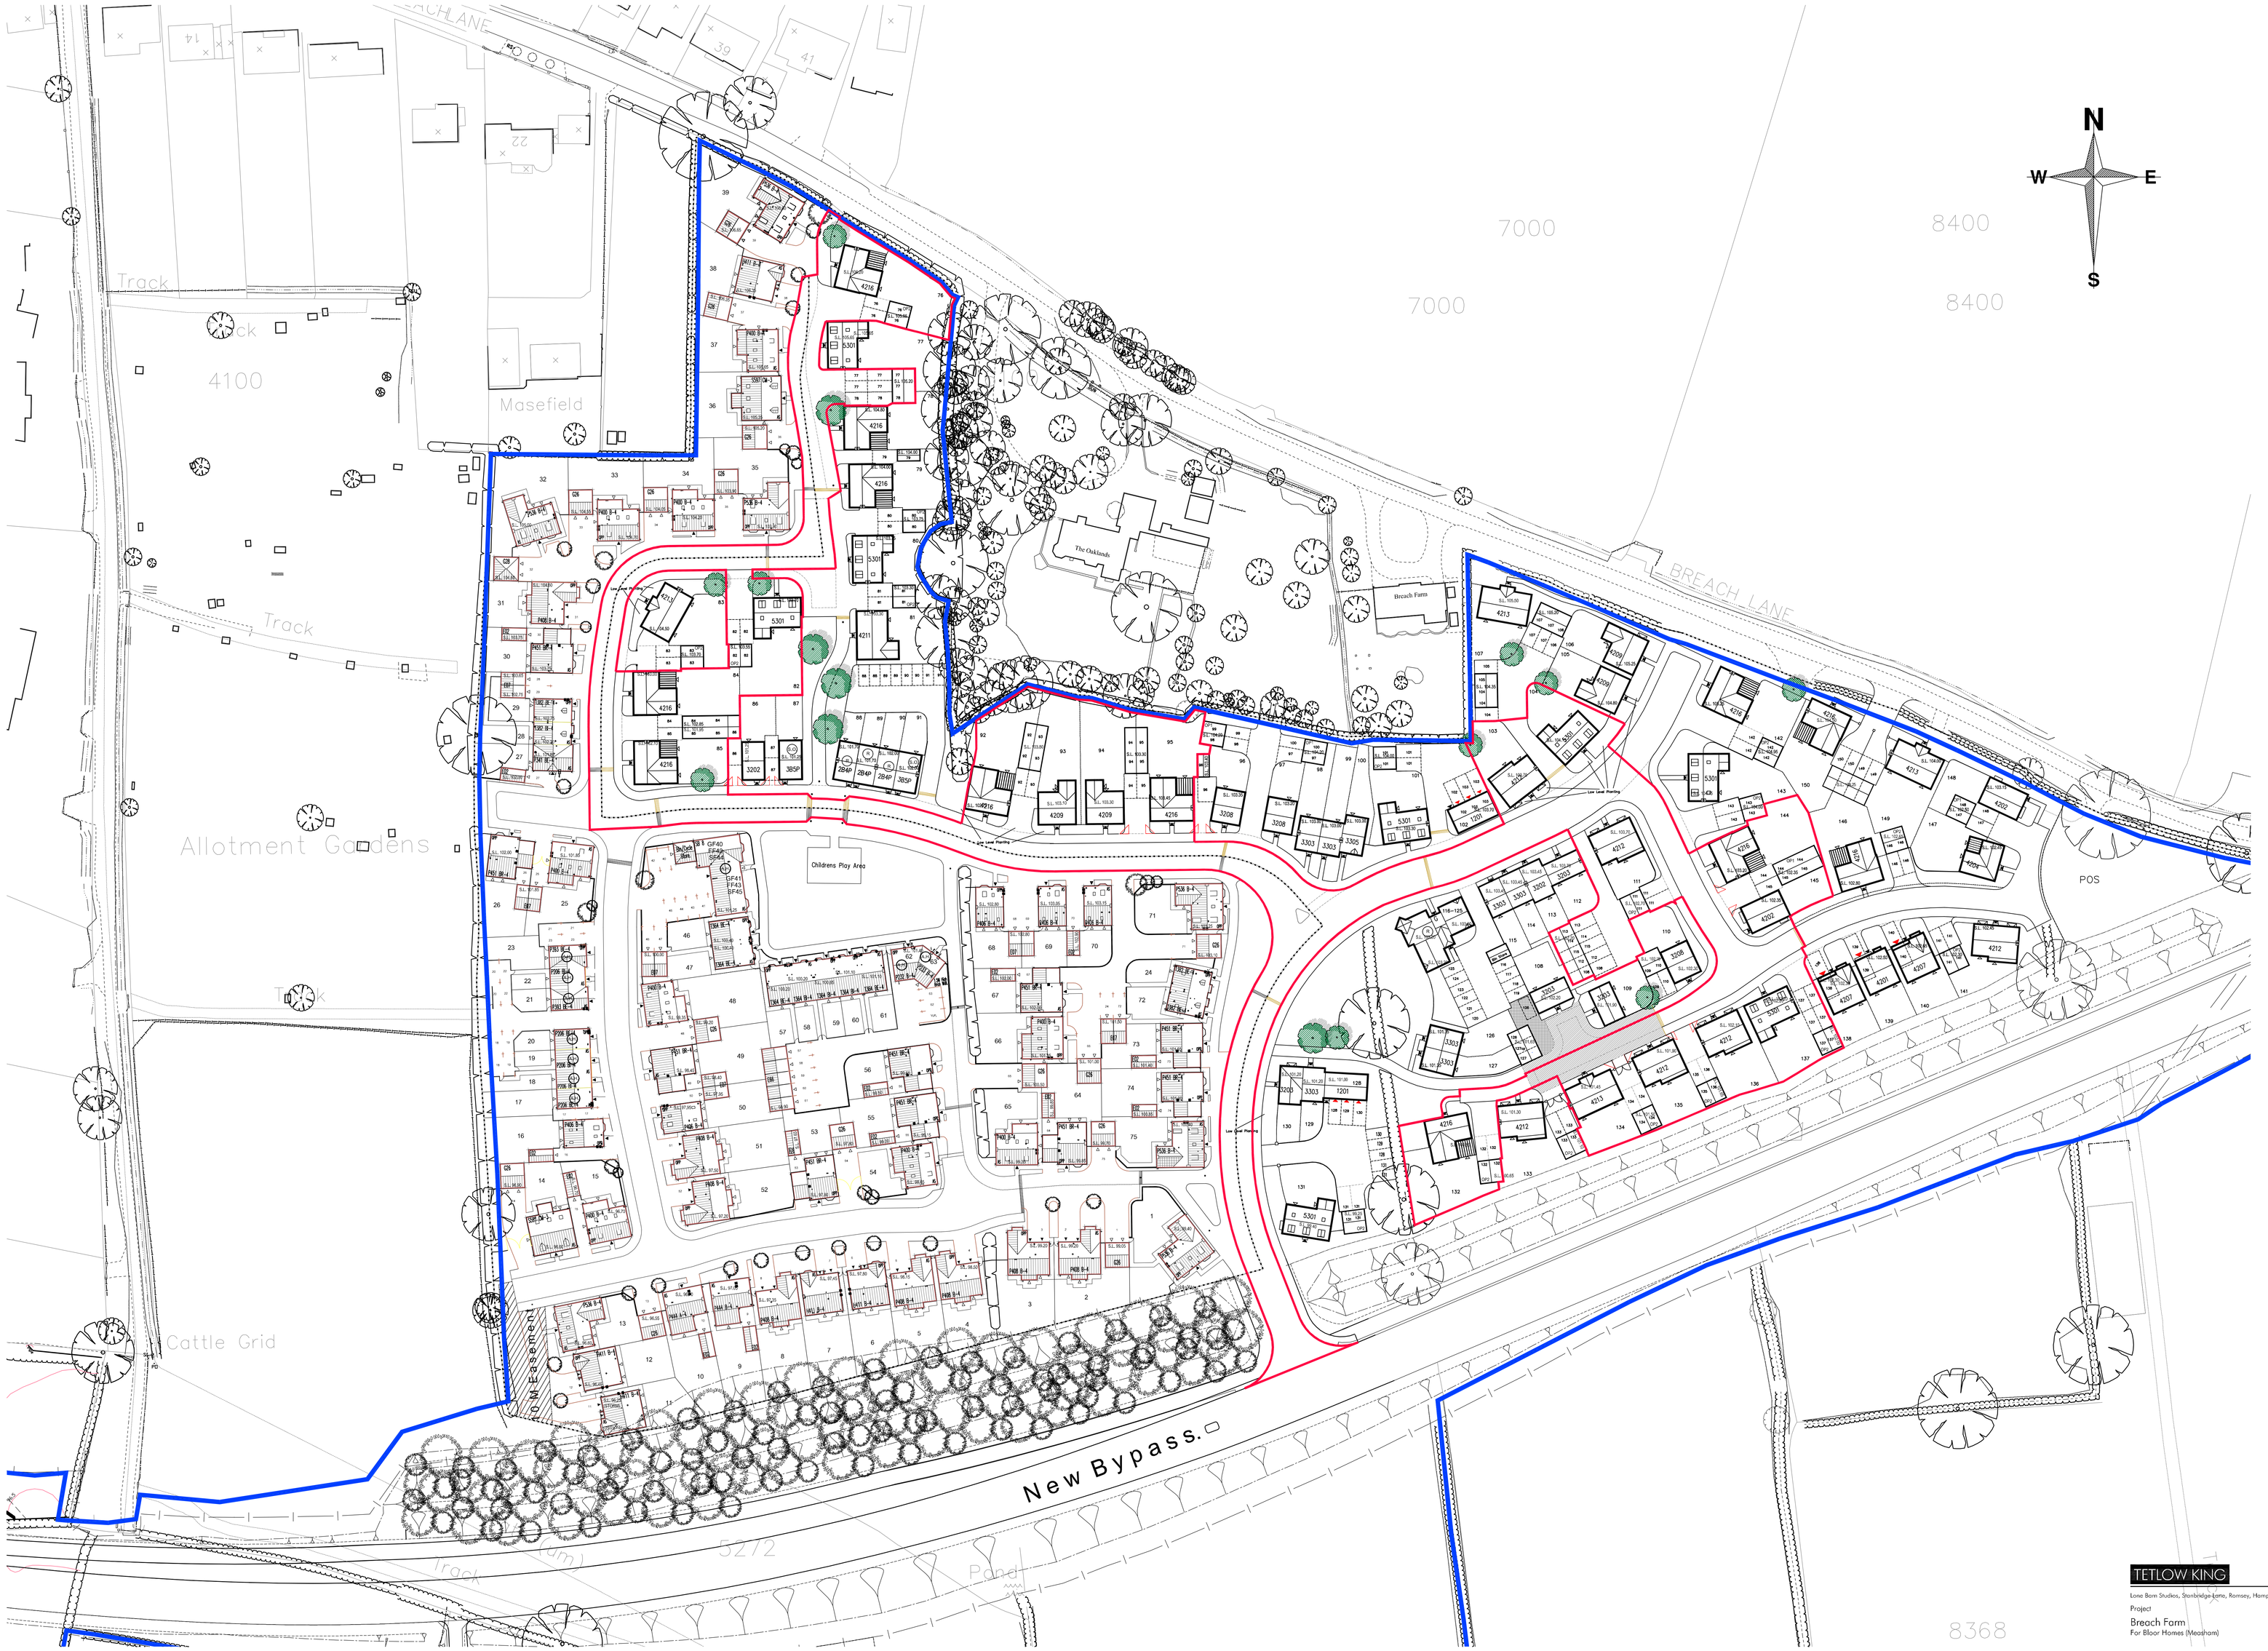

This drawing is the copyright of the architects and must not be reproduced in any form without express permission. Figured dimensions are to be taken in preference to scaled dimensions and any discrepancies are to be reported to the architects.

Revisions

Rev A: Site Layout updated to comply with client changes, accommodation schedule adjusted accordingly 11/06. RT

Rev B: Site Layout updated to comply with client changes, accommodation schedule adjusted accordingly 12/06. RT

Rev C: Site Layout updated to comply with client changes. 01/07. RT

Rev D: Site Layout updated to comply with client changes. 04/07. RDP

Rev E: Scheme revised to show David Wilson Homes Areas. 05/07 RDP

Rev F: Garage options added. 07/07 CP

Rev G: Scheme revised to reflect planners comments. 10/07 RDP

Rev H: Walls revised between plots 130 & 131 and fence line moved at plot 80 to reflect planners comments. 10/07 CP

Rev J: Affordable housing tenure indicated to Bloors area. 01/08 RDP

Rev K : Plot 80 repositioned. Additional parking indicated to plots 128-131. Plots 138 handed. Footpath amended adjacent plot 127. 01/08 RDP.

Rev L : Plots 76,82,92,93,103,104,135,136,137 revised. Garages amended, driveway gates removed to plots 83,149 & 150. 01/08 RDP

Rev M : Plots 86-91 amended. 08.04.08 RDP

Rev M1 : Amendments made to planners comments, plots 76,77,93,103,104,137 adjusted. 05/08 RT

Rev M2 : Plot 137 rotated to planners comments. 05/08 RDP

Rev M3 : Redline revised. 05/08 RDP

House Type Schedule:

House Type	Description	No.
SB 8	2 Bed Apartment Type.	6No
P206	2 Bed Affordable House Type.	5No
P232	2 Bed Affordable Maisonette Type.	1No
P233	2 Bed Affordable Maisonette Type.	1No
P341	3 Bed End Terrace House Type.	1No
T364	3 Bed End/Mid Terrace Town House Type.	7No
T382	3 Bed Semi Detached Town House Type.	4No
P383	3 Bed Affordable House Type.	2No
P400	4 Bed Detached House Type.	9No
P406	4 Bed Detached House Type.	5No
P408	4 Bed Detached House Type.	8No
H411	4 Bed Detached House Type.	5No
P444	4 Bed Detached House Type.	2No
P451	4 Bed Detached House Type.	10No
P536	5 Bed Detached House Type.	7No
S587	5 Bed Detached House Type.	2No
Total:		75No

	75No
David Wilson Homes Total :	

House Type Schedule:

House Type	Description	No.
1201	1 Bedroom House	2No
3202	3 Bedroom 2 Storey House Type.	2No
3203	3 Bedroom 2 Storey House Type.	4No
3208	3 Bedroom 2 Storey House Type.	3No
3303	3 Bedroom 3 Storey House Type.	7No
3305	3 Bedroom 3 Storey House Type.	1No
4201	4 Bedroom 2 Storey House Type.	1No
4202	4 Bedroom 2 Storey House Type.	2No
4204	4 Bedroom 2 Storey House Type.	1No
4207	4 Bedroom 2 Storey House Type.	2No
4209	4 Bedroom 2 Storey House Type.	4No
4211	4 Bedroom 2 Storey House Type.	1No
4212	4 Bedroom 2 Storey House Type.	6No
4213	4 Bedroom 2 Storey House Type.	4No
4216	4 Bedroom 2 Storey House Type.	12No
5301	5 Bedroom 2 1/2 Storey House Type.	8No
Total:		60No

House Type Schedule:

House Type	Description	No.
2B4P	2 Bed 2 Storey House Type	3No
3B5P	3 Bedroom 2 Storey House Type.	2No
Flats G	1 Bedroom Apartments	9No
Flats G	2 Bedroom Apartments	1No
Total:		15No
		75No
Bloor Homes Total :		150No
Overall Site Total :		

Legend:

Existing trees / Hedges to be Retained.

Existing trees / Hedges to be removed

Indicative Tree / Hedge Planting, Refer to Approved Soft Landscaping plan for details.

TETLOW KING ARCHITECTS & URBAN DESIGNERS

Lone Barn Studios, Stonbridge Lane, Romsey, Hampshire SO51 0HE Tel: (01794) 517333 Fax: (01794) 515517 Email: mail@tetlowking.co.uk

Project
Breach Farm
For Bloor Homes (Measham)

Title
Site Layout

Scale	Date	Drawn	Job No.	Drawing. No.	Revision
1:500	08/06	RT	PL060110	SL.01	M3