


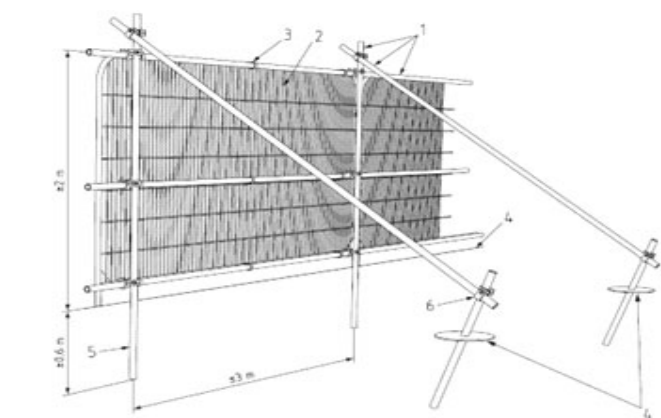

BS5837 Default tree protection barrier specification





Onsite example of tree protection barrier installation



Example of tree protection barriers placed adjacent to existing hard surface



Example of signs to be placed on tree protection barriers

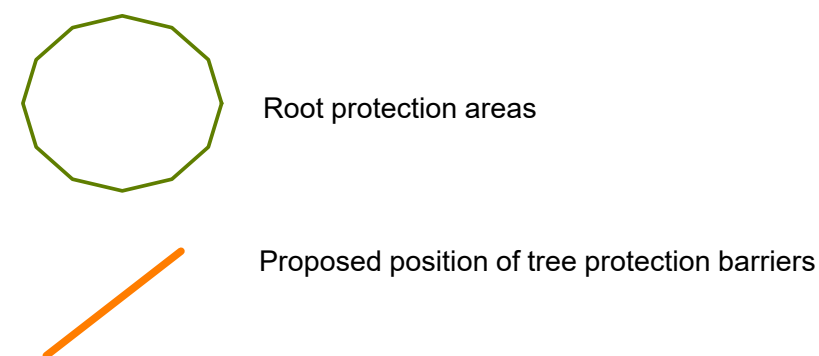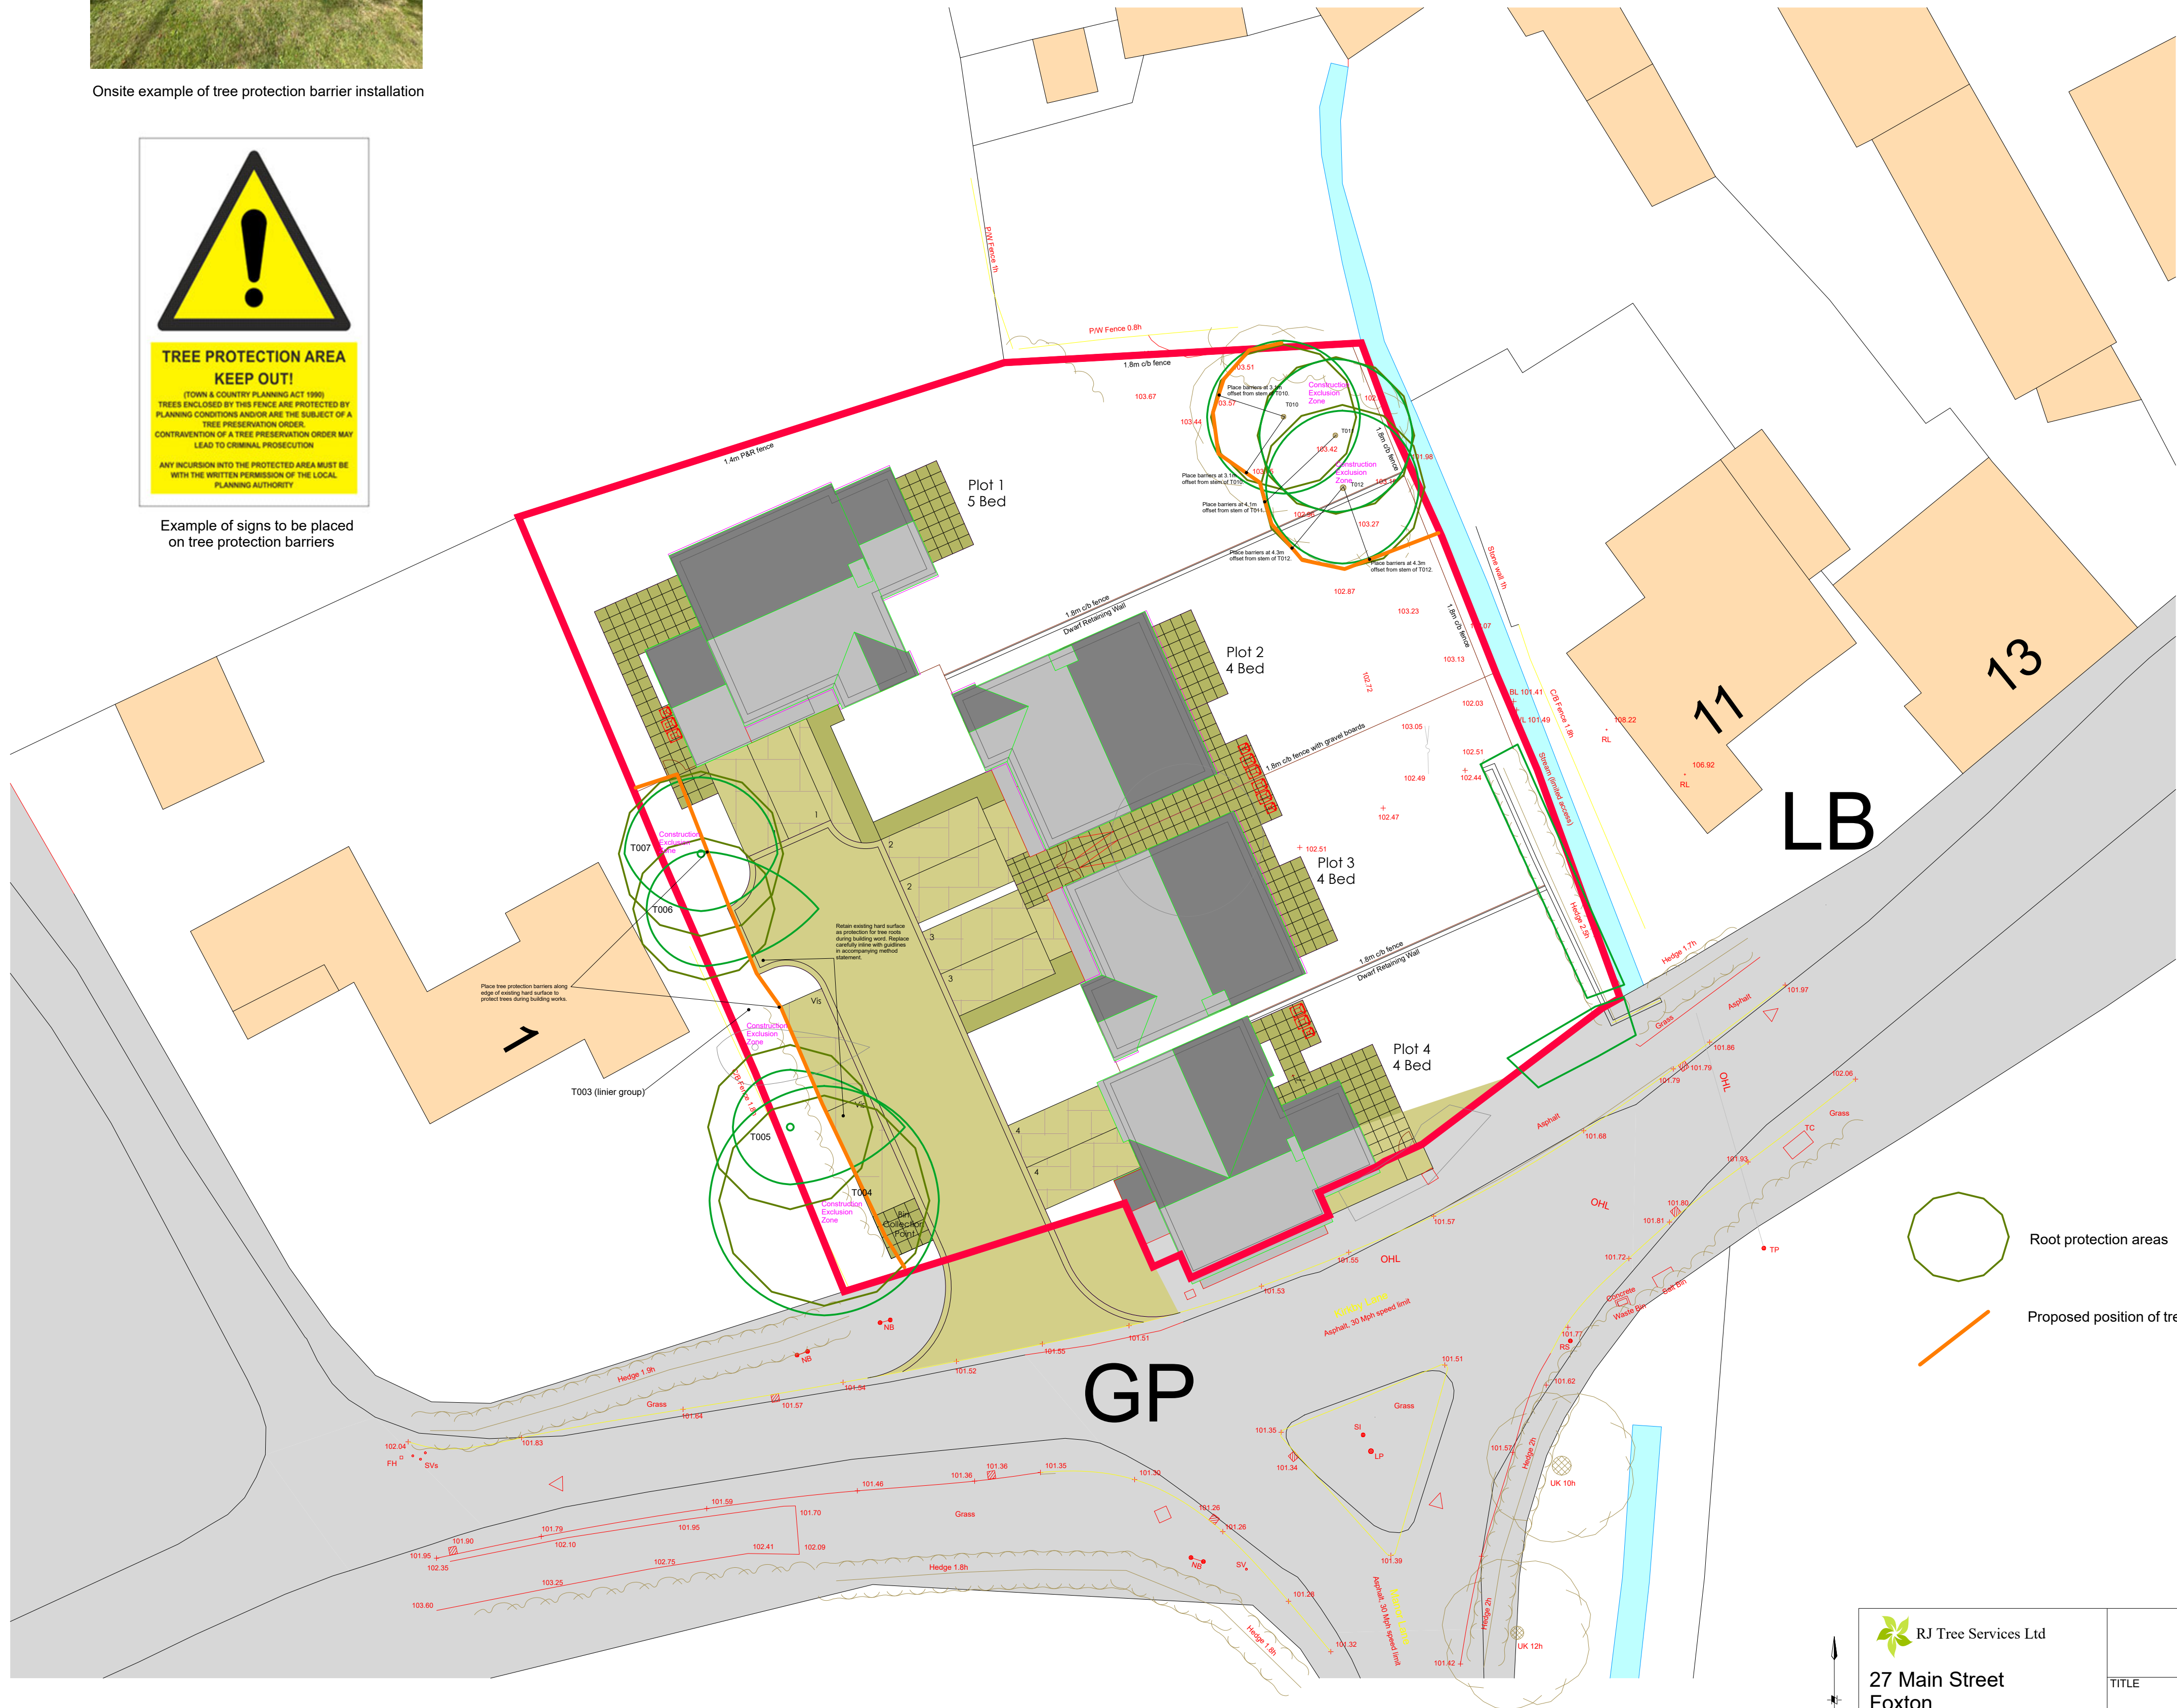

RJ Tree Services Ltd
27 Main Street
Foxton
Leic's
LE16 7RB
07765792719
info@rjtreeservices.co.uk

7 Main Street, Peckleton, Leicestershire	
TITLE	
Tree Protection Plan 01	
SIZE	For: S and S contracting Ltd C/O Utopia Design
A1	
SCALE	1:200
	July 2023