


DO NOT SCALE	This drawing is the copyright protected intellectual property of Diamond Wood & Shaw Limited and is not to be used or reproduced in any way without our written permission.	
	NOTES	
	1. THIS DRAWING IS TO BE READ IN CONJUNCTION WITH ALL OTHER DWS DRAWINGS, CALCULATIONS, REPORTS AND SPECIFICATIONS (WHERE APPLICABLE) AND, ALL OTHER RELEVANT ENGINEERS, ARCHITECTS & SPECIALIST DESIGN DETAILS. 2. STANDARD NOTES & DETAILS: Refer to drawing number 0-170 onwards for standard notes - CIVIL Refer to drawing number 0-180 onwards for standard details - CIVIL	

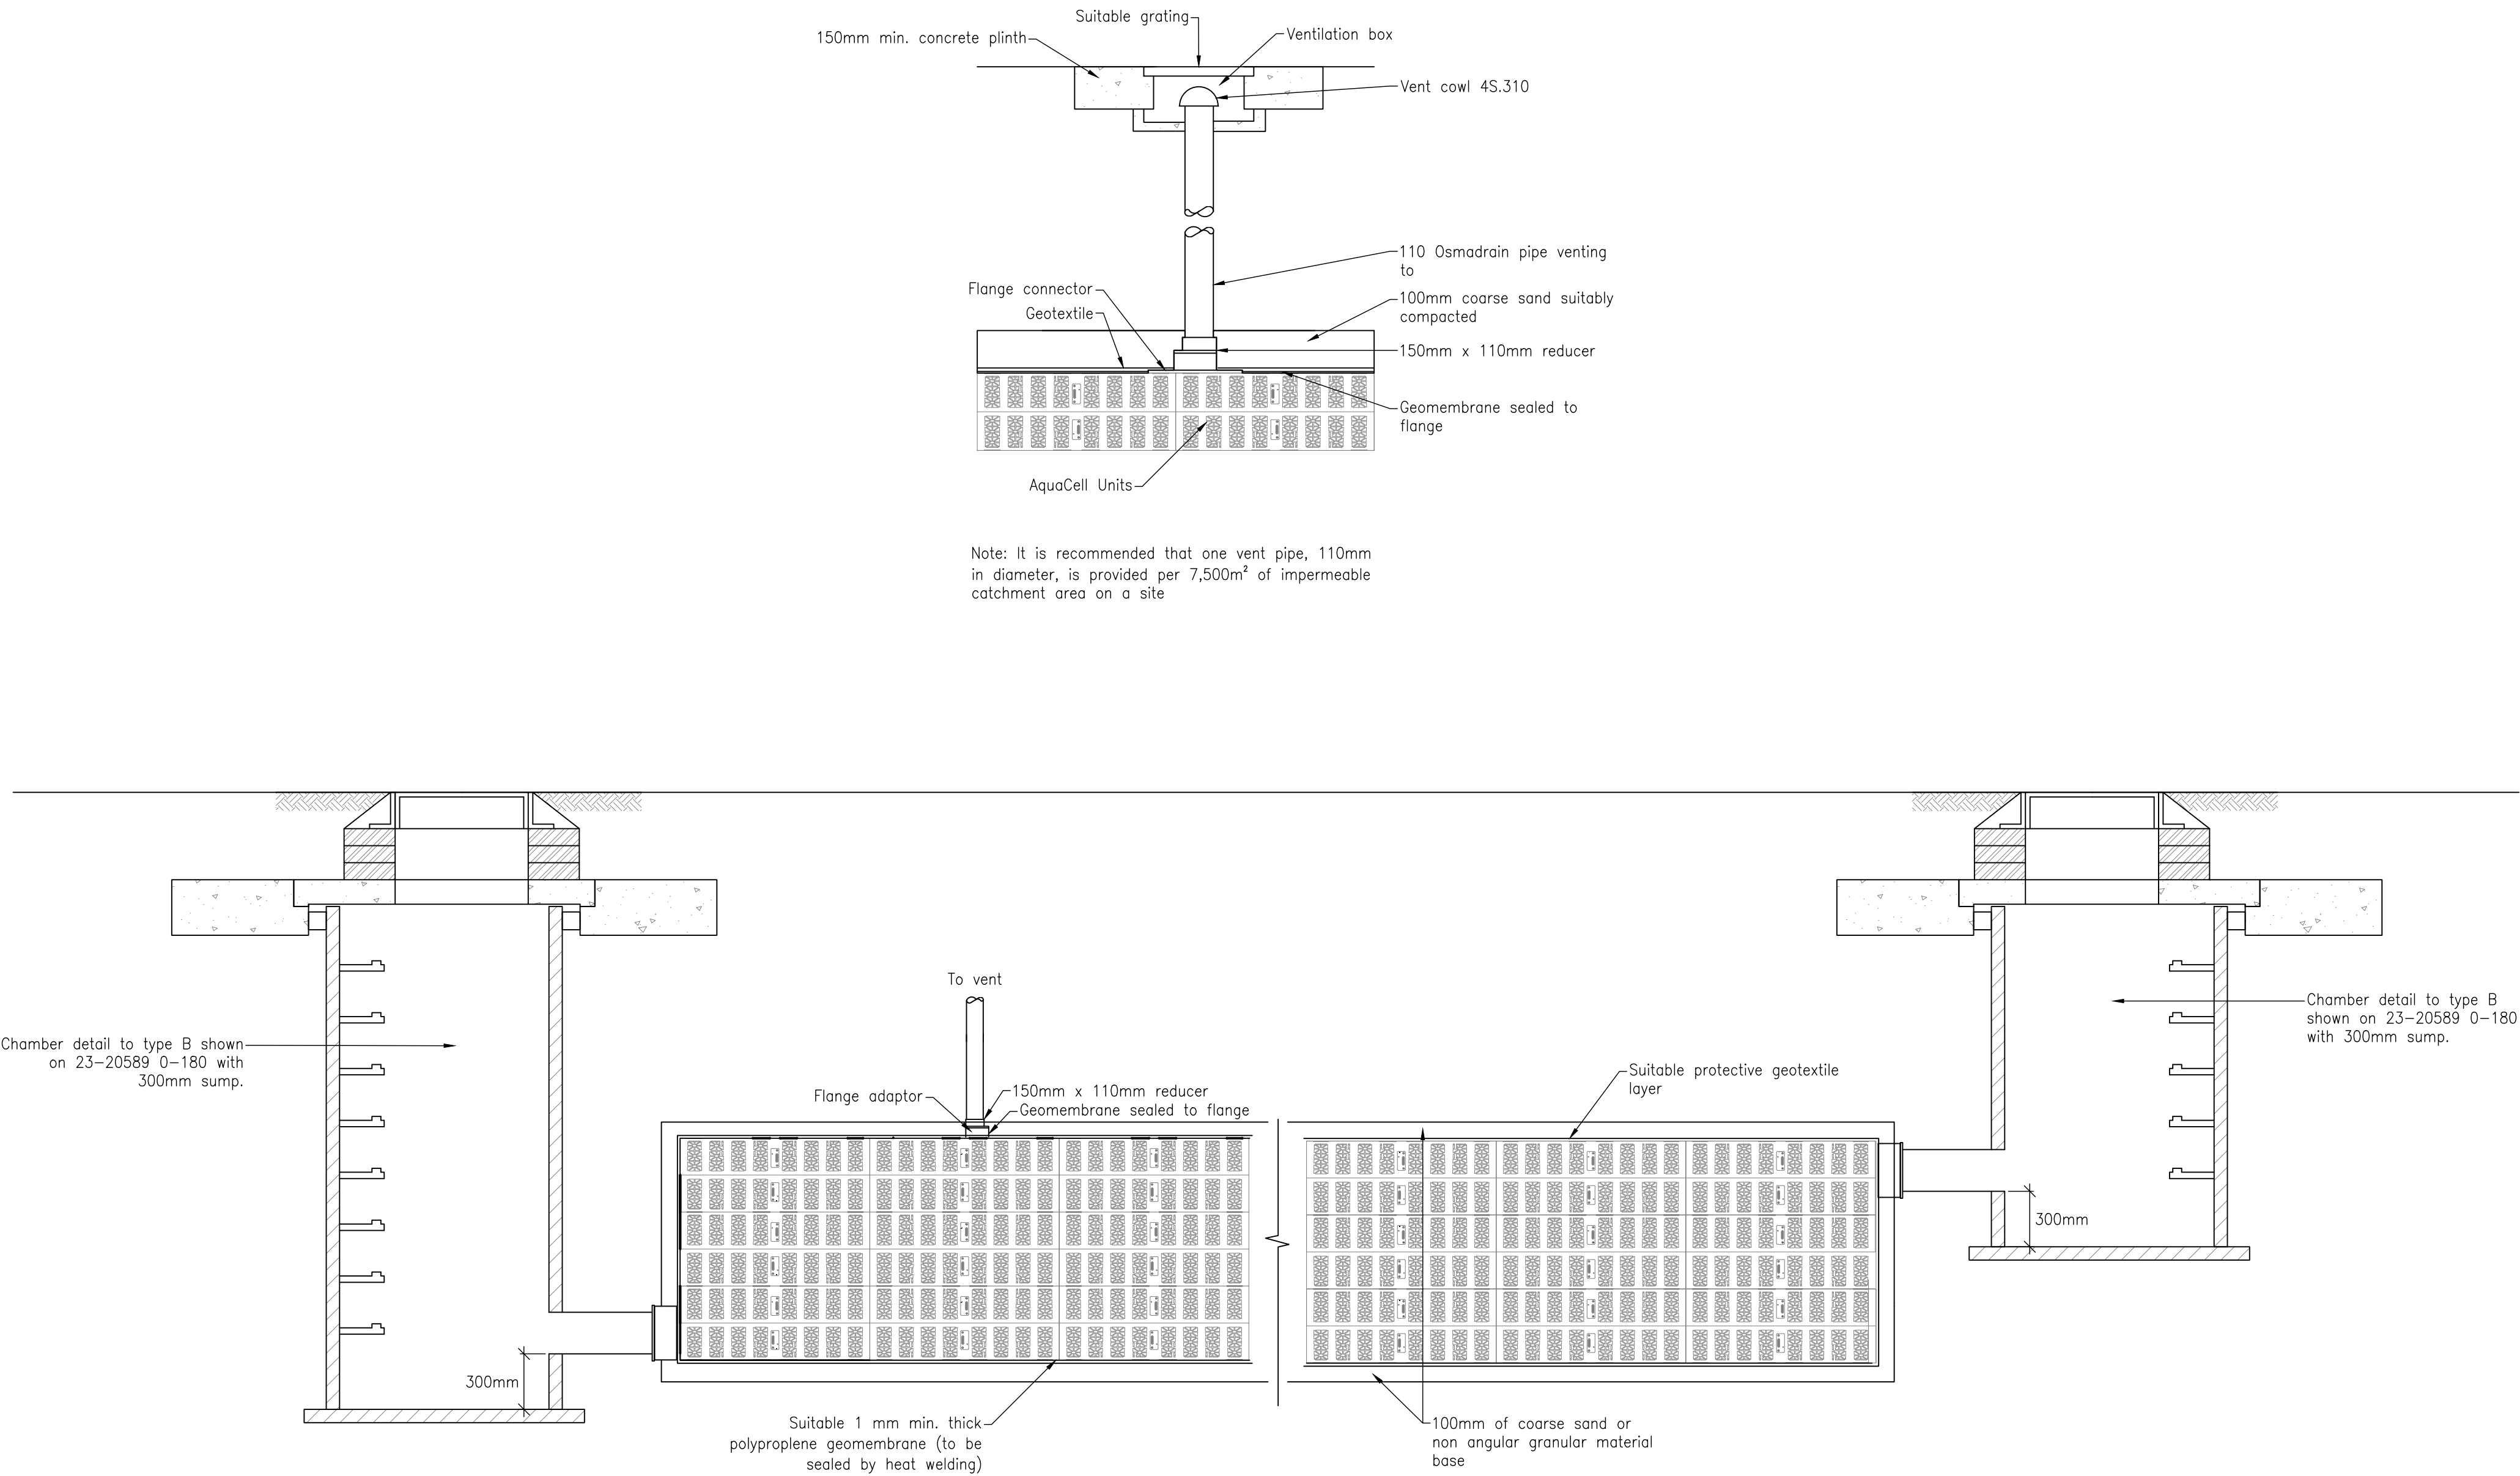

TYPICAL WAVIN ATTENUATION TANK DETAIL
Scale 1:20

NOT FOR CONSTRUCTION

P1		First issue	16.05.24	LM
Ref	Revision		Date	By
Issue				
PRELIMINARY  DWS Consulting Engineers Diamond Wood & Shaw Limited The Old School • Blaby Road • Enderby • Leicester • LE19 4AR Tel: 0115 254 8888 • Email: mail@dwshd.co.uk				
Project Title SAPCOTE ROAD, BURBAGE				
Drawn LM		Engineer LM	Checked BP	Date MAY 2024
Scale at 1:20 @ A1			Drawing Title CIVILS DETAILS - SHEET 3	
Project No. 23-20589		Drawing No. 0-182		Revision P1
BIM Code				