



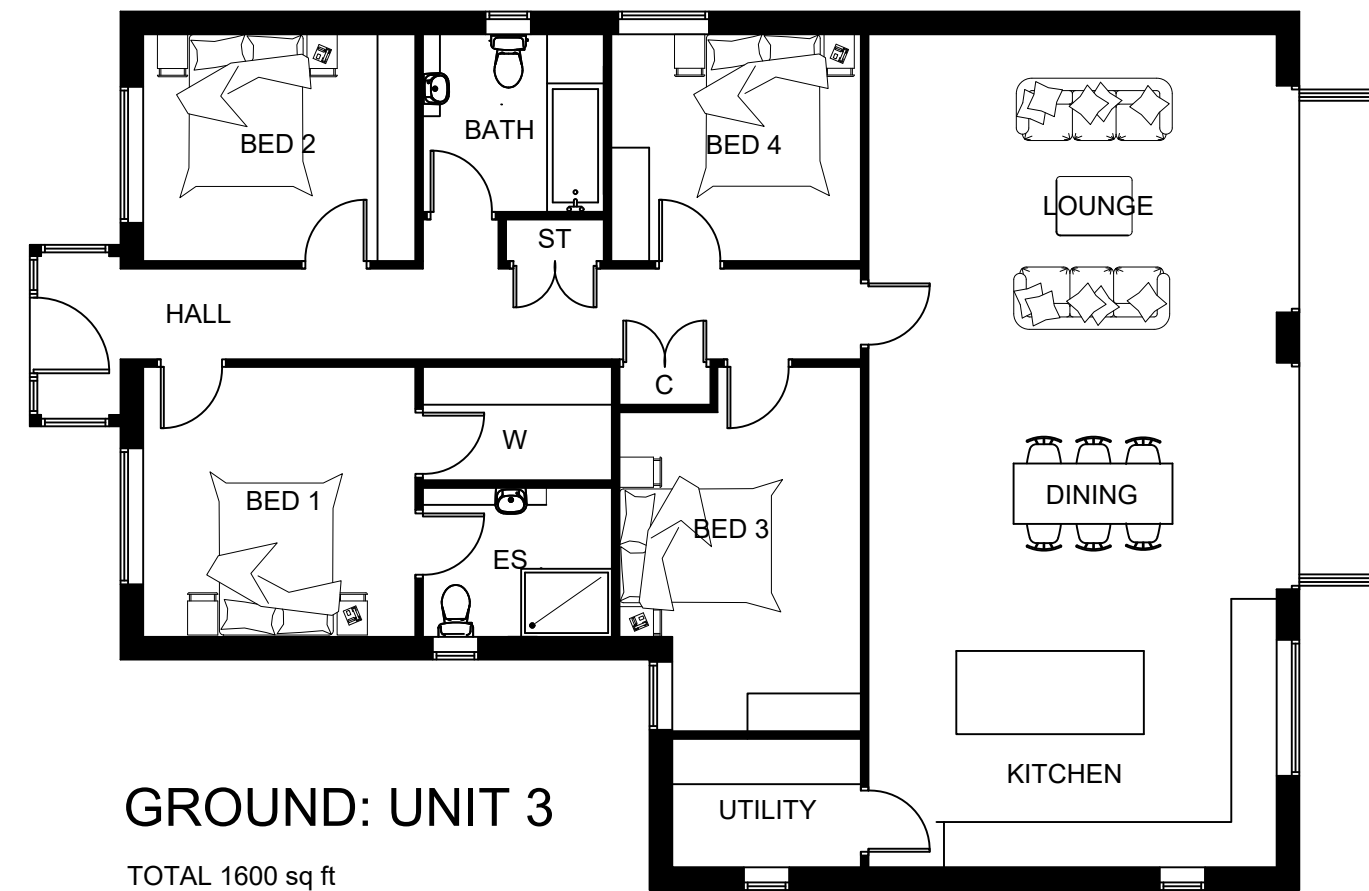


GROUND: UNIT 3
TOTAL 1600 sq ft

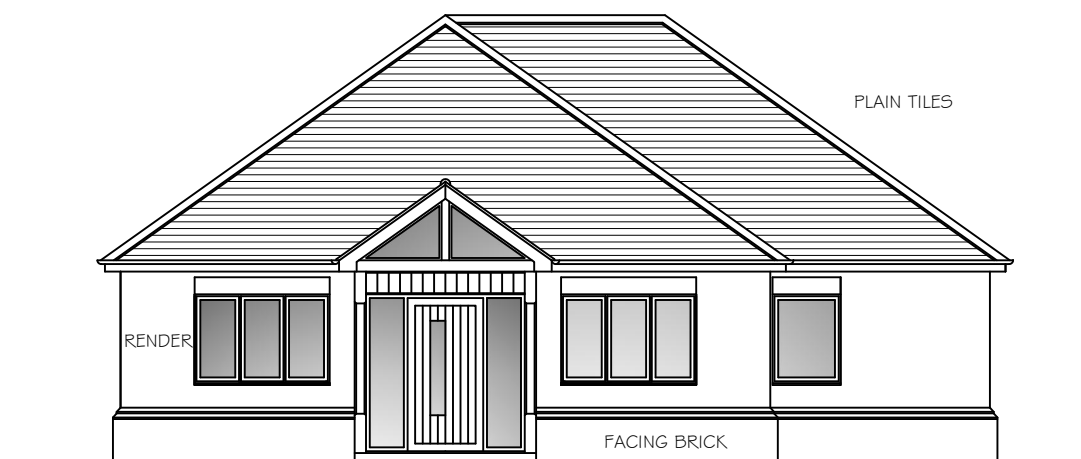


FRONT




SIDE

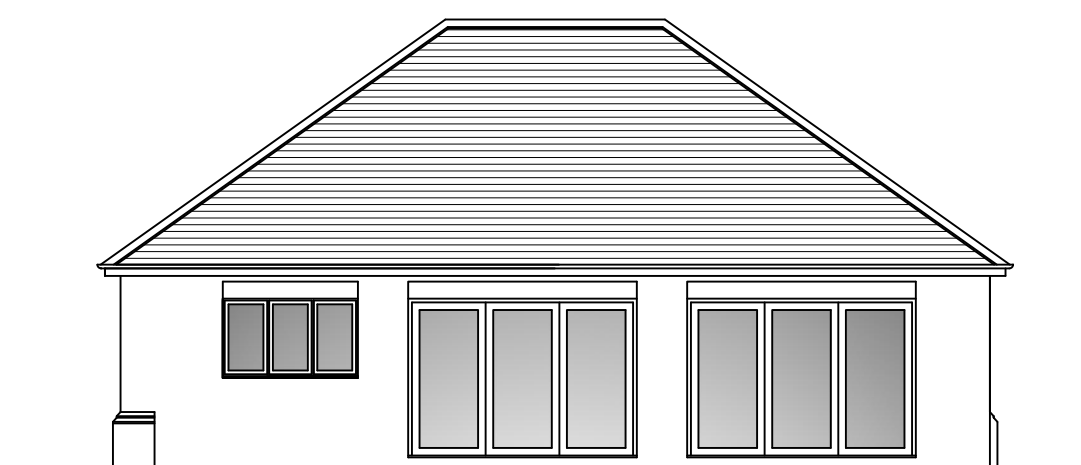


REAR

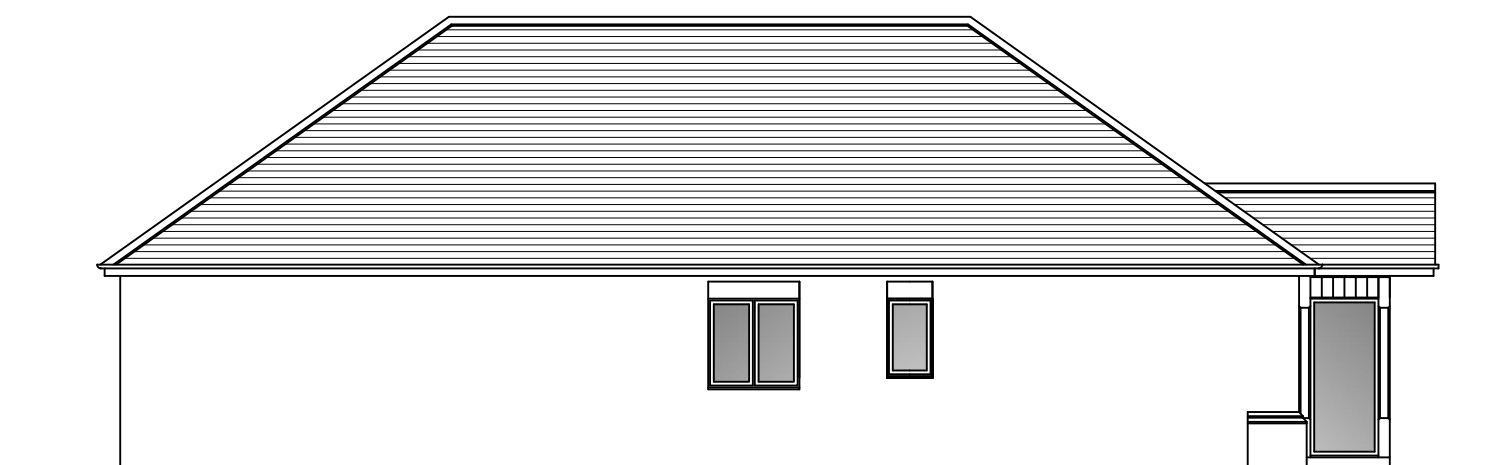


SIDE

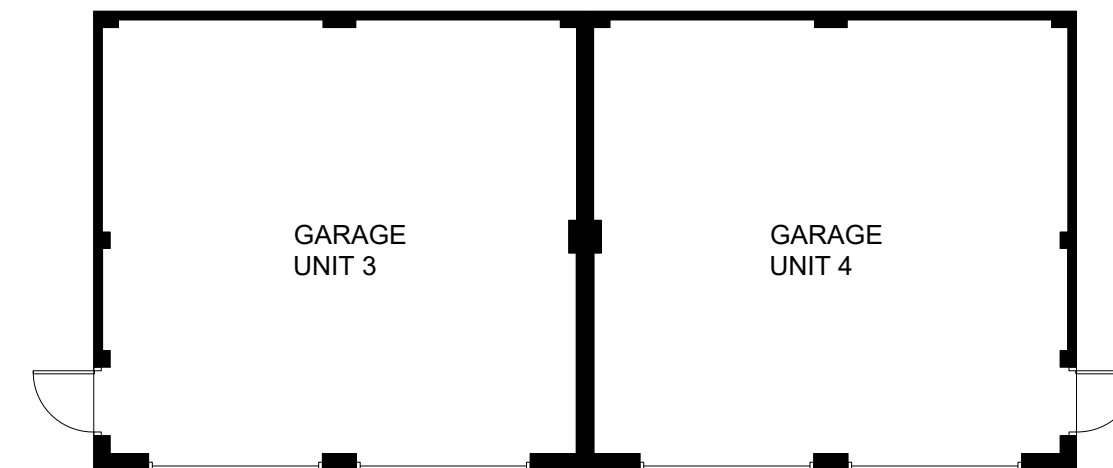


UNIT 3 & 4:
PLAN

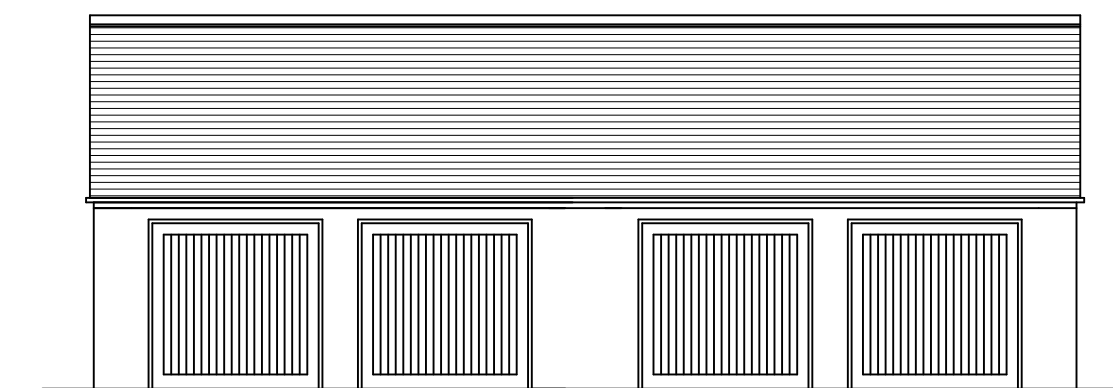


FRONT

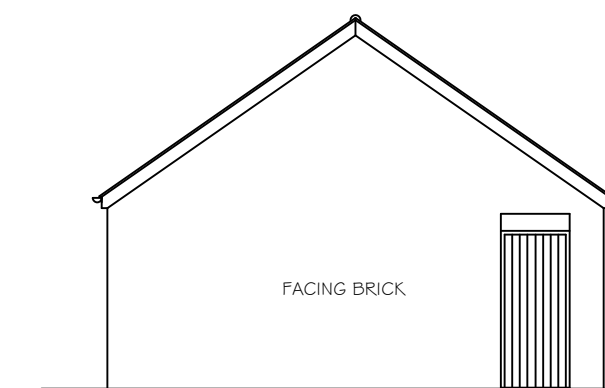

SIDE

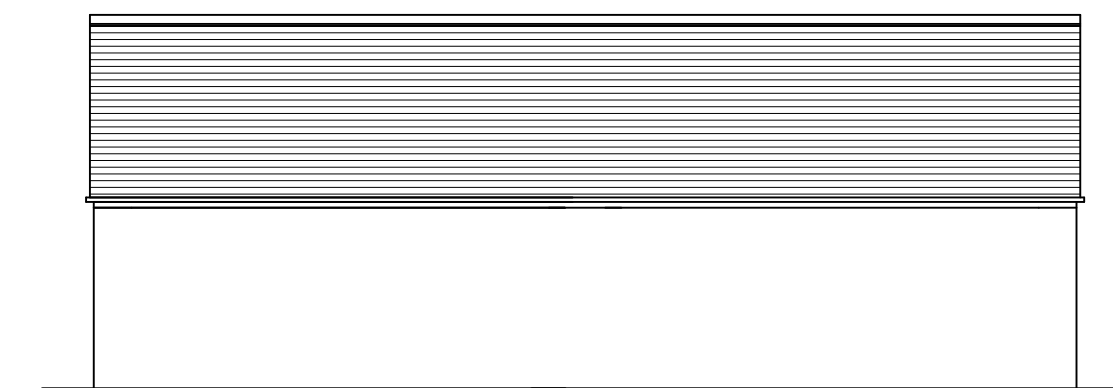

REAR

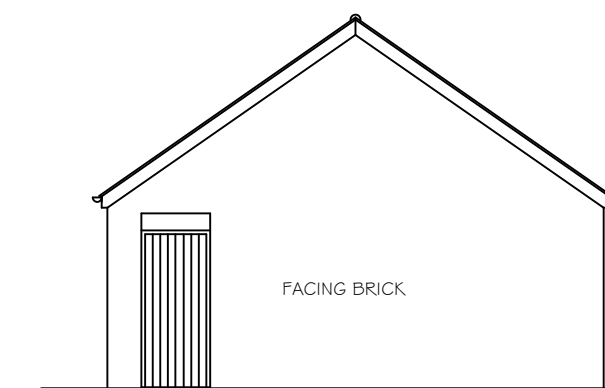

SIDE