


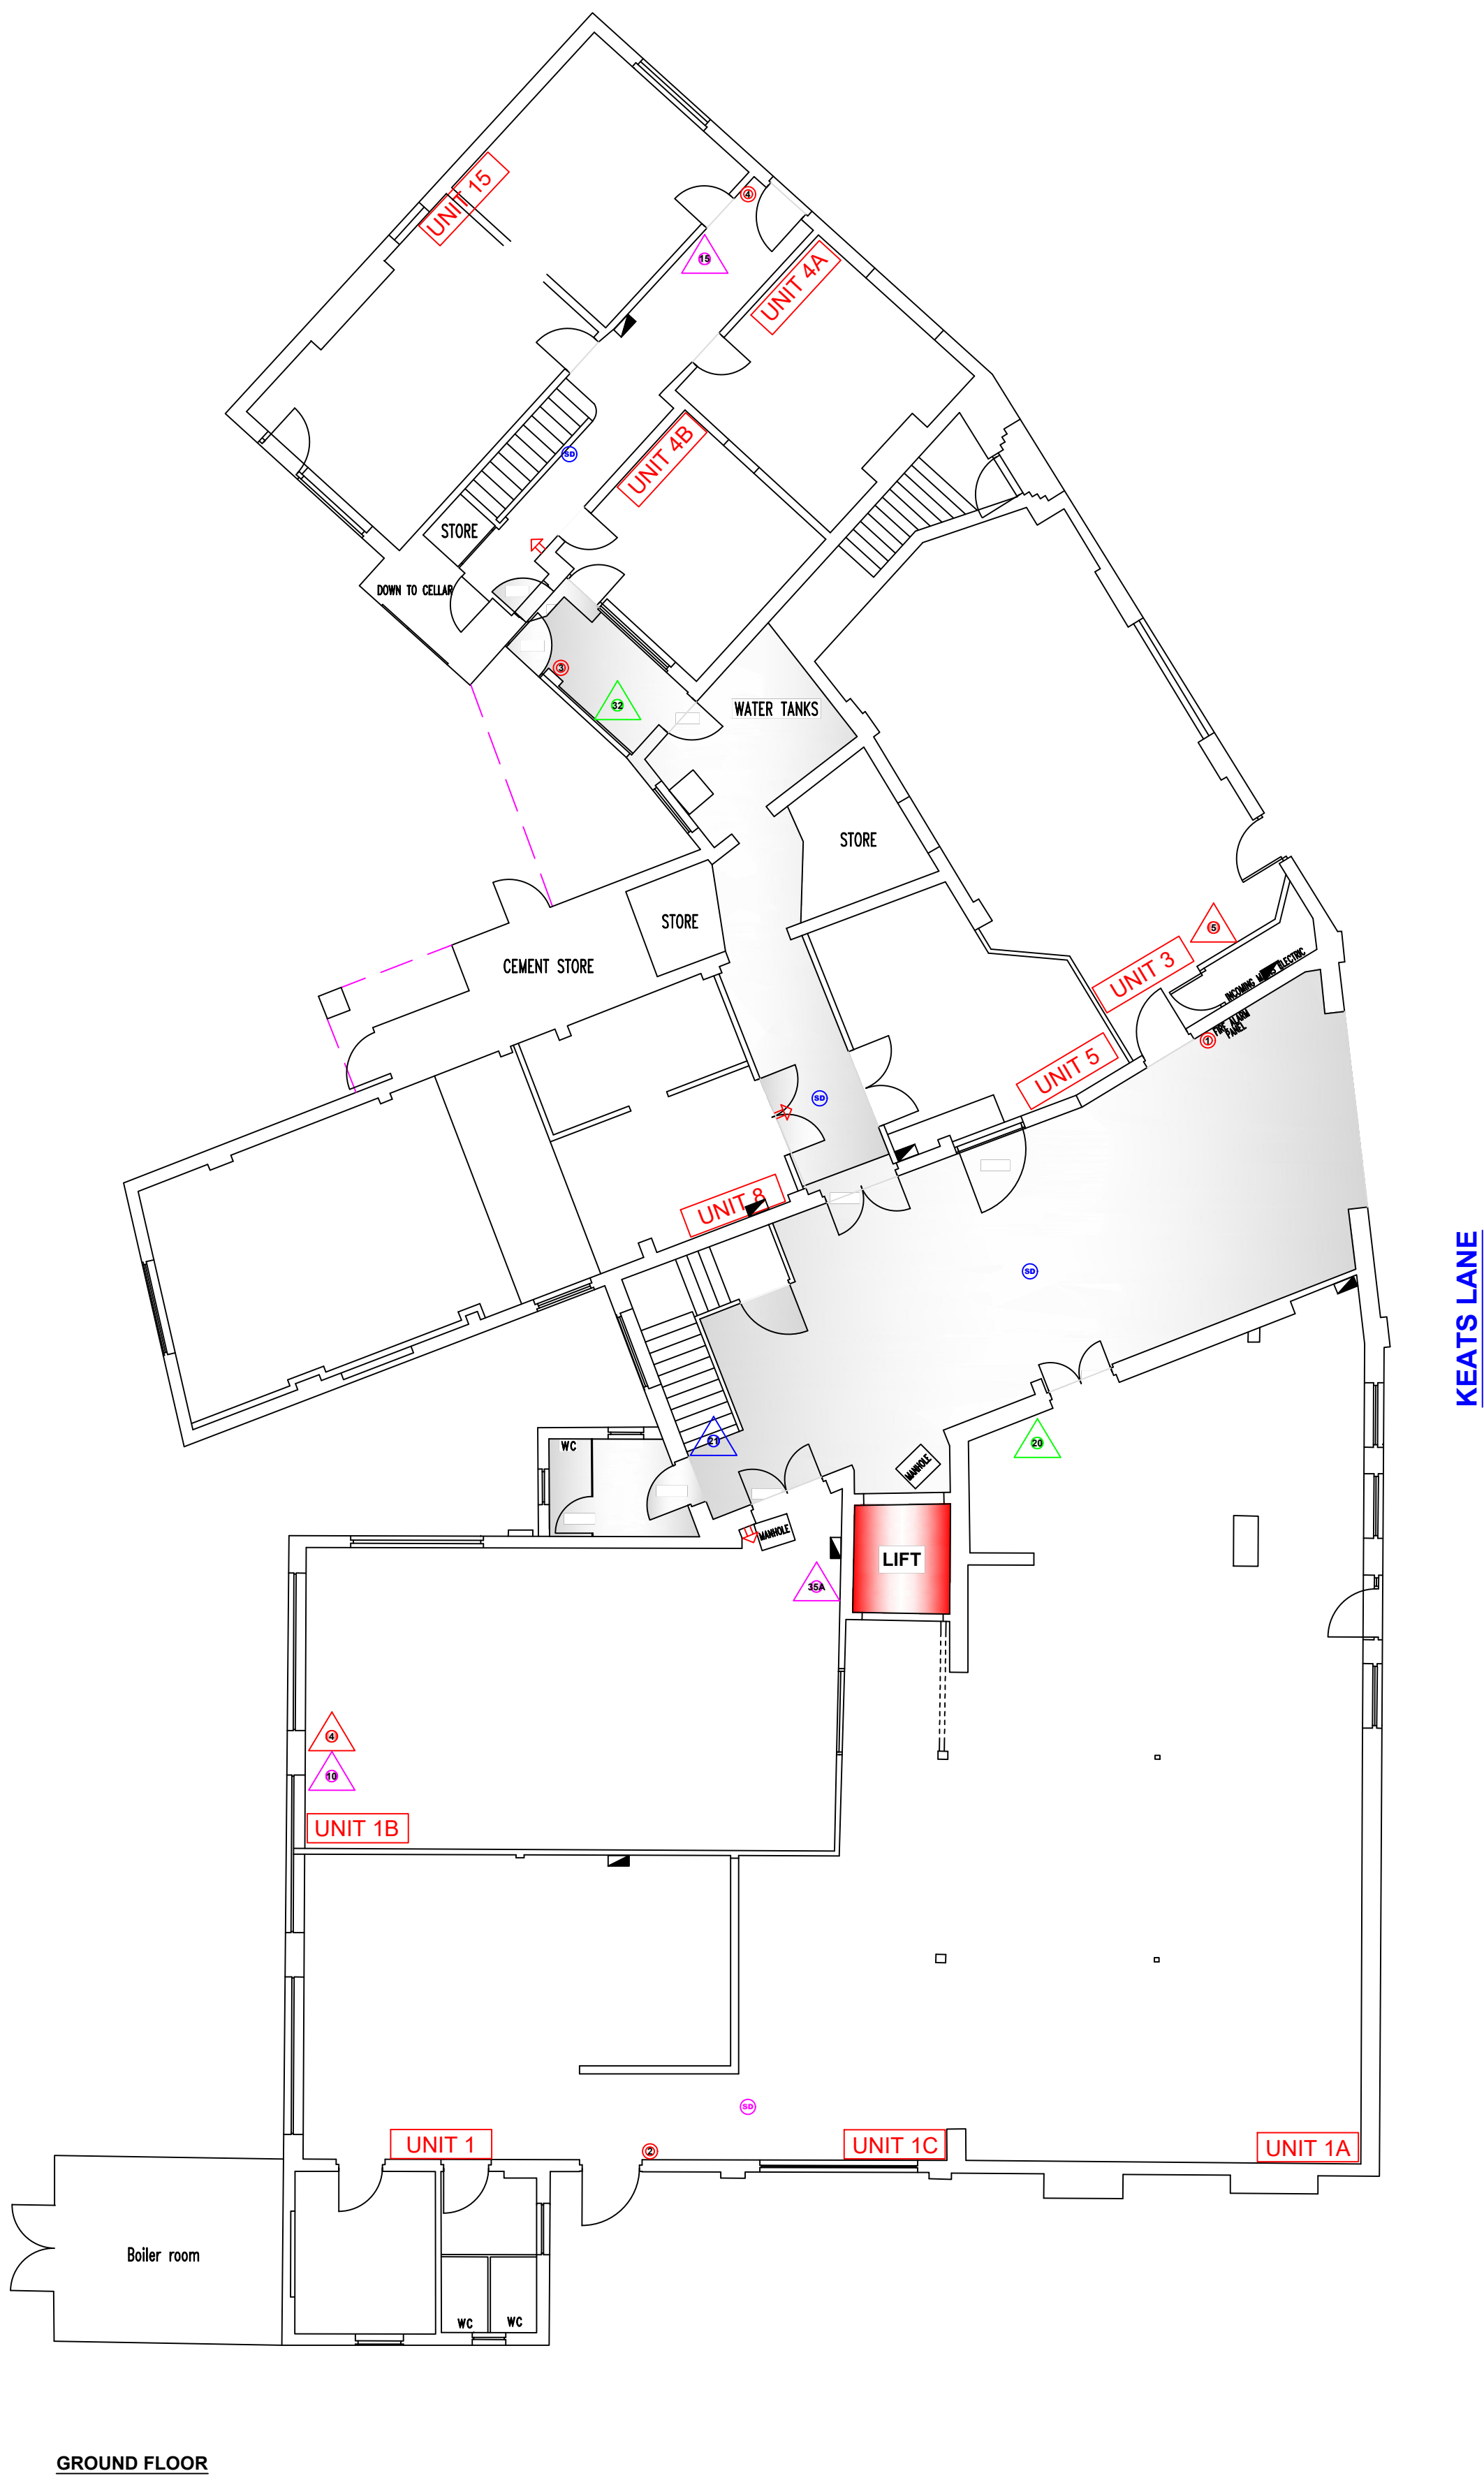

10 HOLT DRIVE, KIRBY MUXLOE, LEICESTER, LE9 2EX

CLIENT: JONATHAN ANDREW INVESTMENTS LTD	
PROJECT: HILLTOP WORKS, EARL SHILTON	
TITLE / DWG. NO.: GROUND FLOOR	
DRAWN BY LIZ CARVER	
DATE 29/07/2023	SCALE 1:100 @ A1

THIS DRAWING IS THE PROPERTY OF PEAK INTERIOR PROJECTS LTD
AND MUST NOT BE REPRODUCED EITHER WHOLLY OR IN PART
WITHOUT PRIOR WRITTEN CONSENT.