


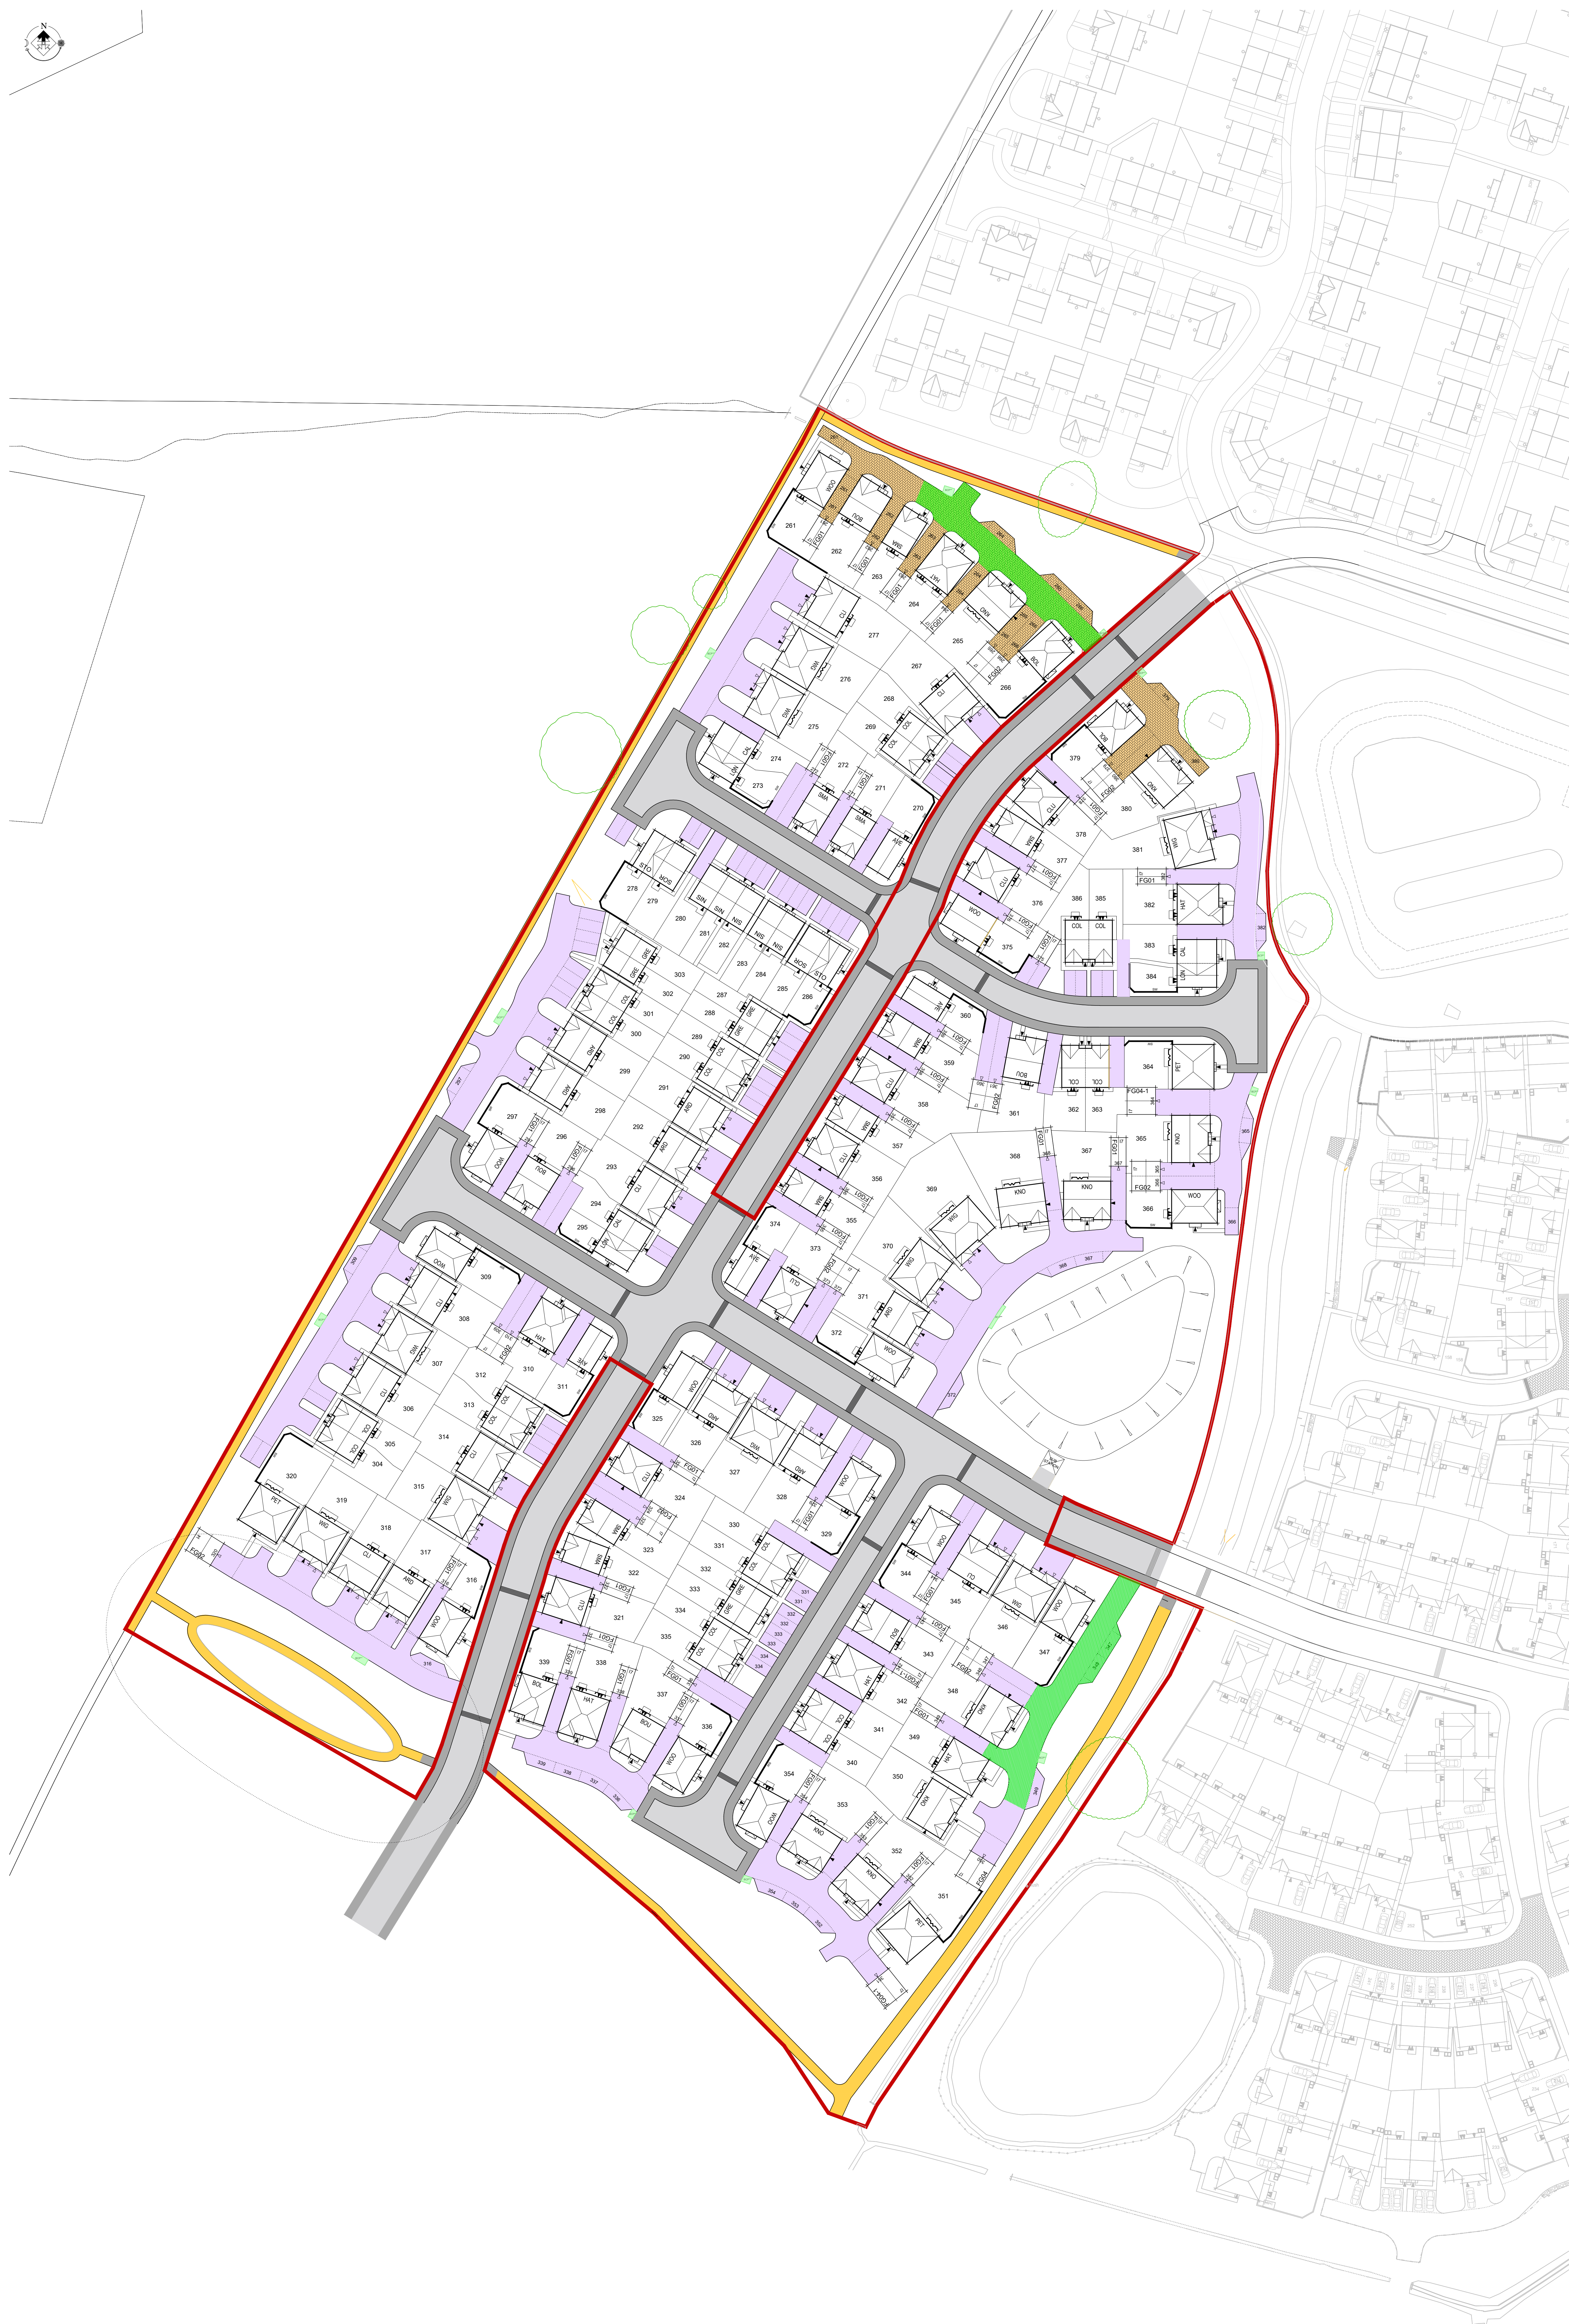

Key

- S38 Blacktop tarmac road
- S38 Blacktop tarmac footpath
- Blacktop tarmac drives with concrete edgings
- Breedon Gravel Pathway with Timber Edging
- where Gravel Pathway meets an adopted highway, a 1m buffer in tarmac must be installed
- Driveway to be built to adaptable highway specifications.
- Bin collection points to be buff 450mm x 450mm Paving Slabs
- Charcon Europa paving Brindle to be laid herringbone.

Revision			
A	Changed red line boundary to include raised side due to planning	07.07.25	GK
B	Handover plots 116, 317, 318, 326, 327, 328, 356, 367, 368, 369 at request of engineers to avoid retaining walls.	14.07.25	GK
C	Updated to replace layout	01.10.25	GK
D	Updated to replace layout	23.10.25	GK
E	Amended based off planning teams comments	30.10.25	AL
F	Updated to new site layout, BW have been moved in a new place. Parking court has been removed	04.11.25	GK
G	Updated to extend the adaptable rock standards on the shared private drives	05.11.25	GK
H	Updated on the advice of TD to show block boundaries and the new substation in the sales area and front plots	01.12.25	GK
J	Adjusted the layout to the driveway on the shared block paving private drives	05.12.25	GK
K	Updated to show the sub station in the as built position	29.01.26	GK

Fitchett
by Bloor Homes

Drawing No. EM136-SI-003K

Normandy Fields, Hinckley - Phase 7