


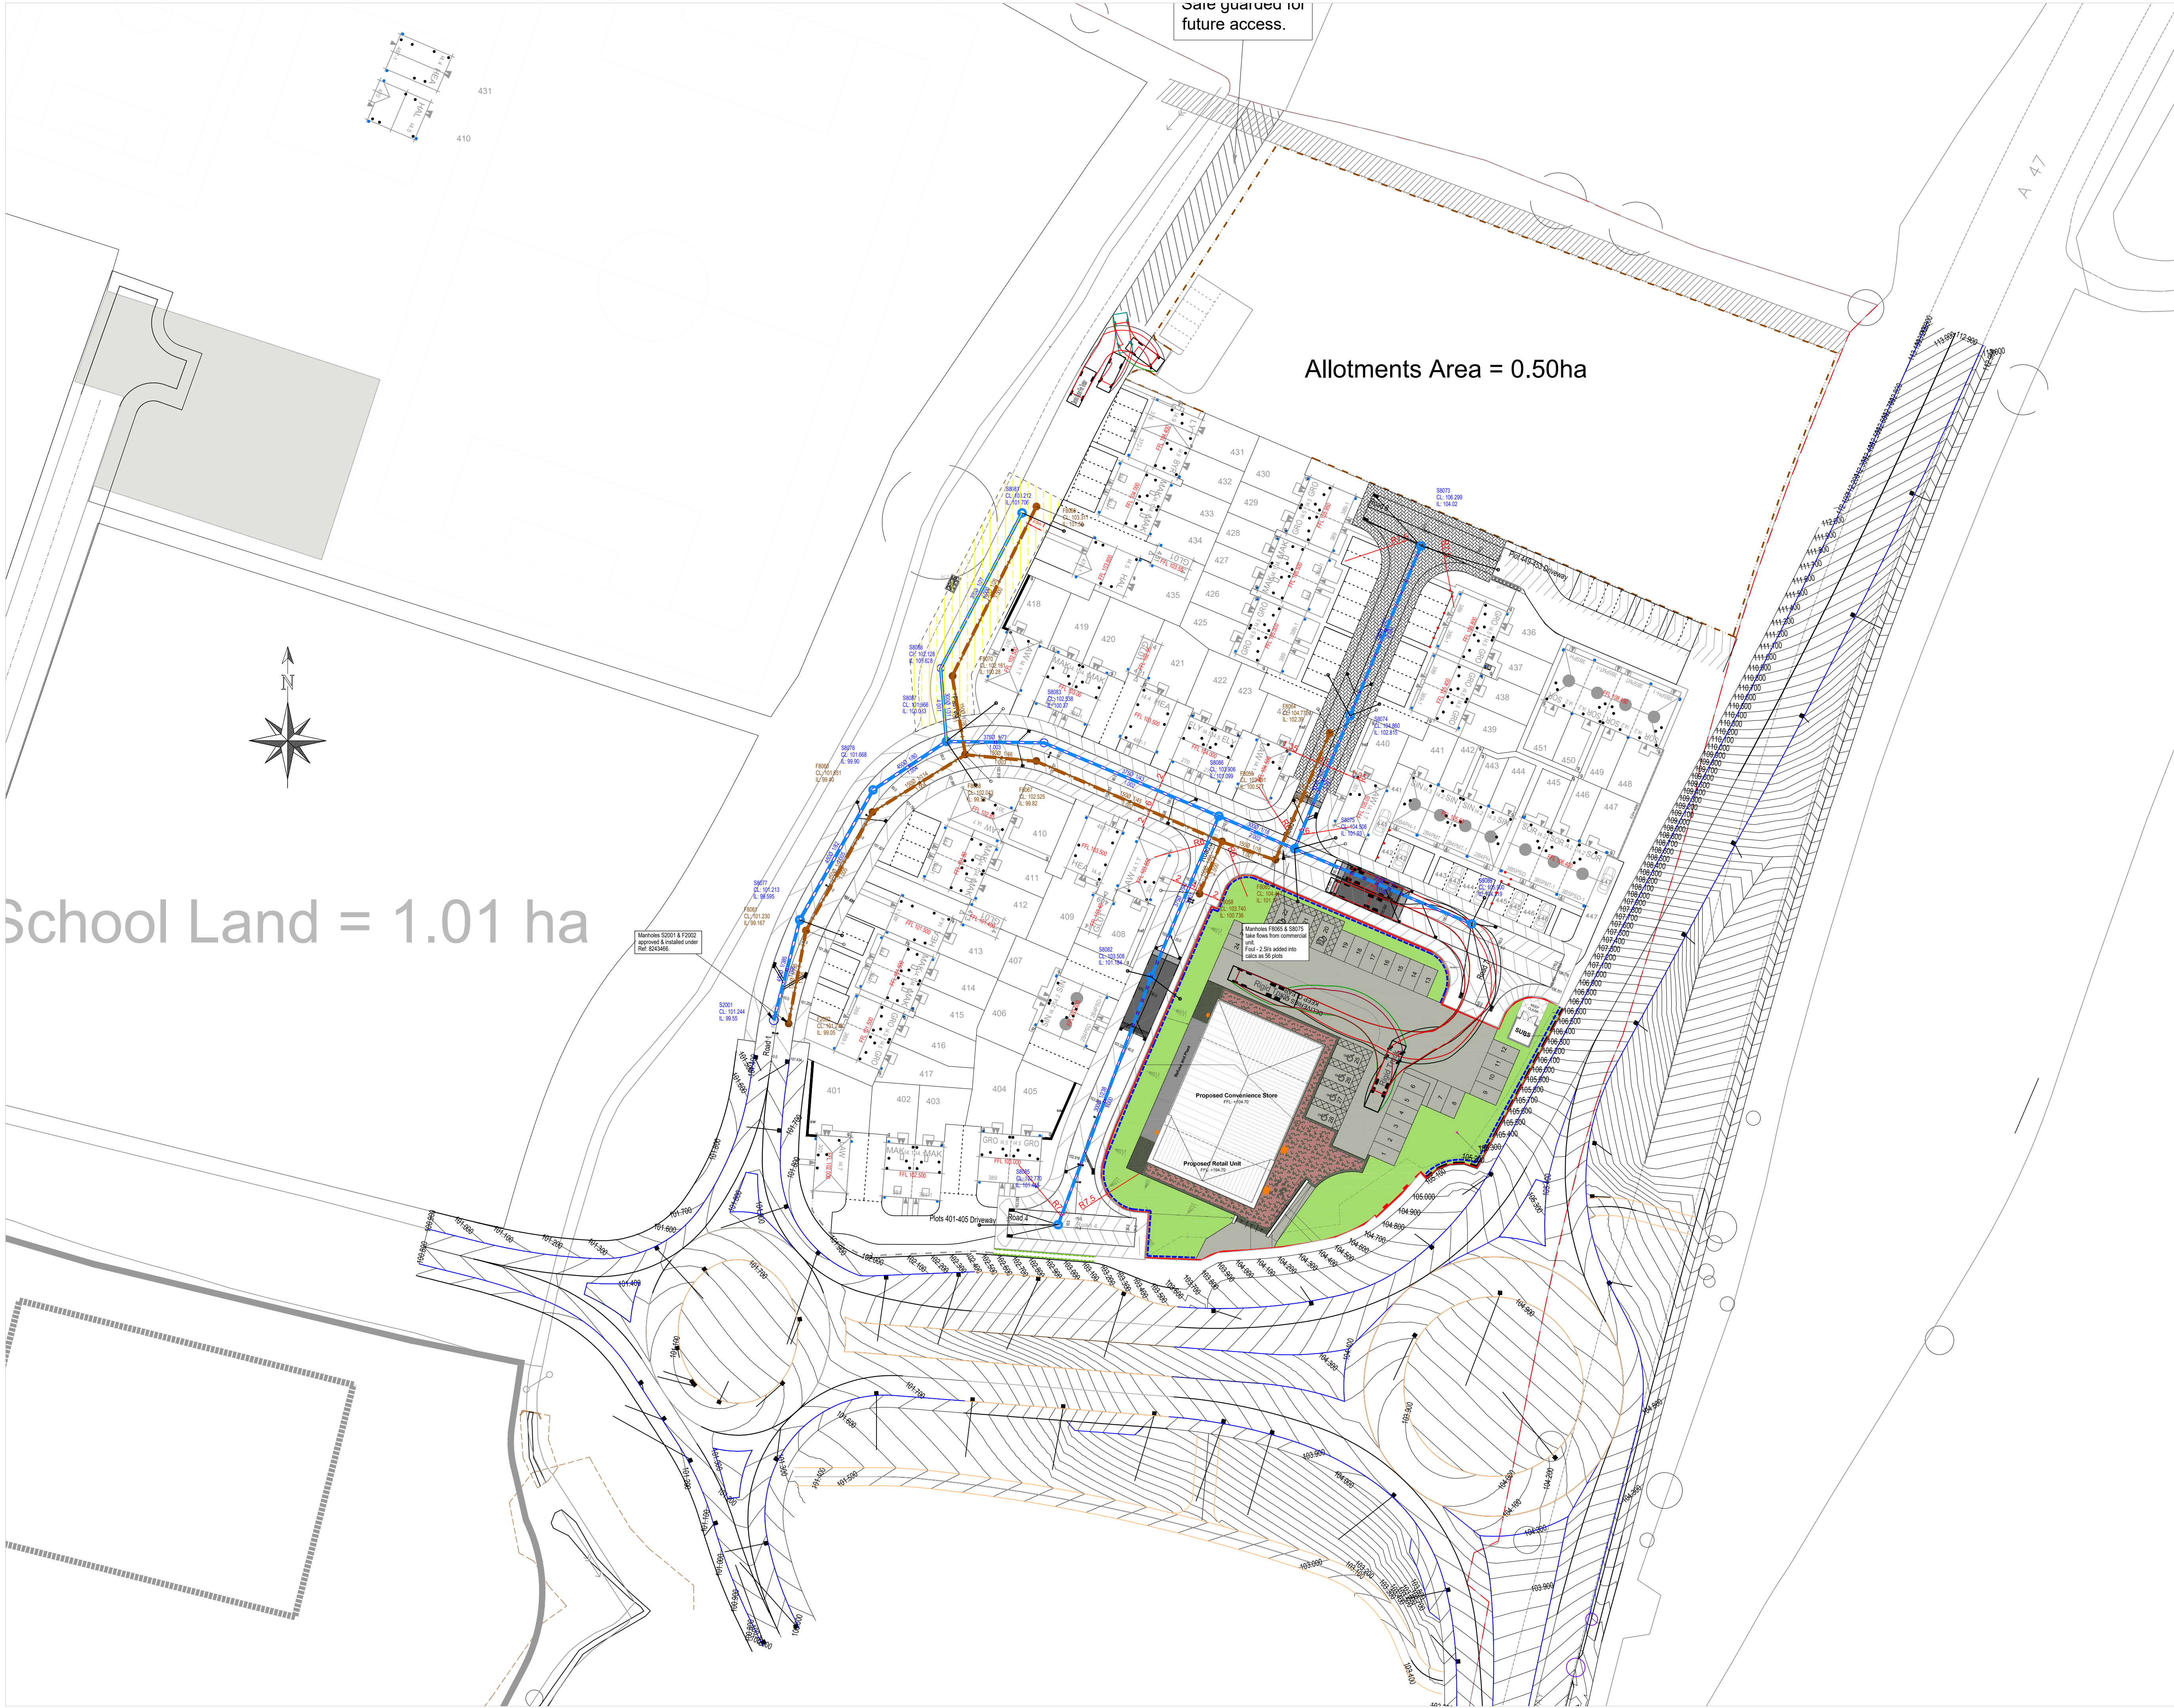

S104 Drainage Key

- F1 CL xxx.xxx
xxx.xxx Adoptable section 104 foul sewer and manhole (cover & invert levels shown).
- S1 CL xxx.xxx
xxx.xxx Adoptable section 104 storm sewer and manhole (cover & invert levels shown).
- Dimensioned drainage easement.
- Site Boundary
- HW Drain
S1 CL xxx.xxx
xxx.xxx Private sewer and manhole (cover & invert levels shown).

NOTE:
Sewers are being constructed to Design and Construction Guidance or the 'Code'

Revision			
A	CL tweaks along road 2. Lateral added to road 3.	16.12.21	DS
B	Updated to STW S104 comments.	31.01.22	DS
C	F8058 gradient amended	17.02.22	DS
D	Updated to accord with latest layout following highway comments	17.03.22	DS
E	Updated to accord with setting out model. Some CLs tweaked.	21.04.22	DS
F	Road 1 alignment and drainage amended. Gully positions updated.	11.05.22	GH
G	Road & Sewer design updated to latest layout	26.05.22	DS
H	Three gullies added	14.06.22	DS

Proposed Development at Normandy Way Hinckley

PHASE 3 S104 Adoption Plan

DATE: 23.11.21
SCALE: 1:500 @ A1
DRAWN: DS
CHECKED:

Drawing No. MI100-EN-302H