


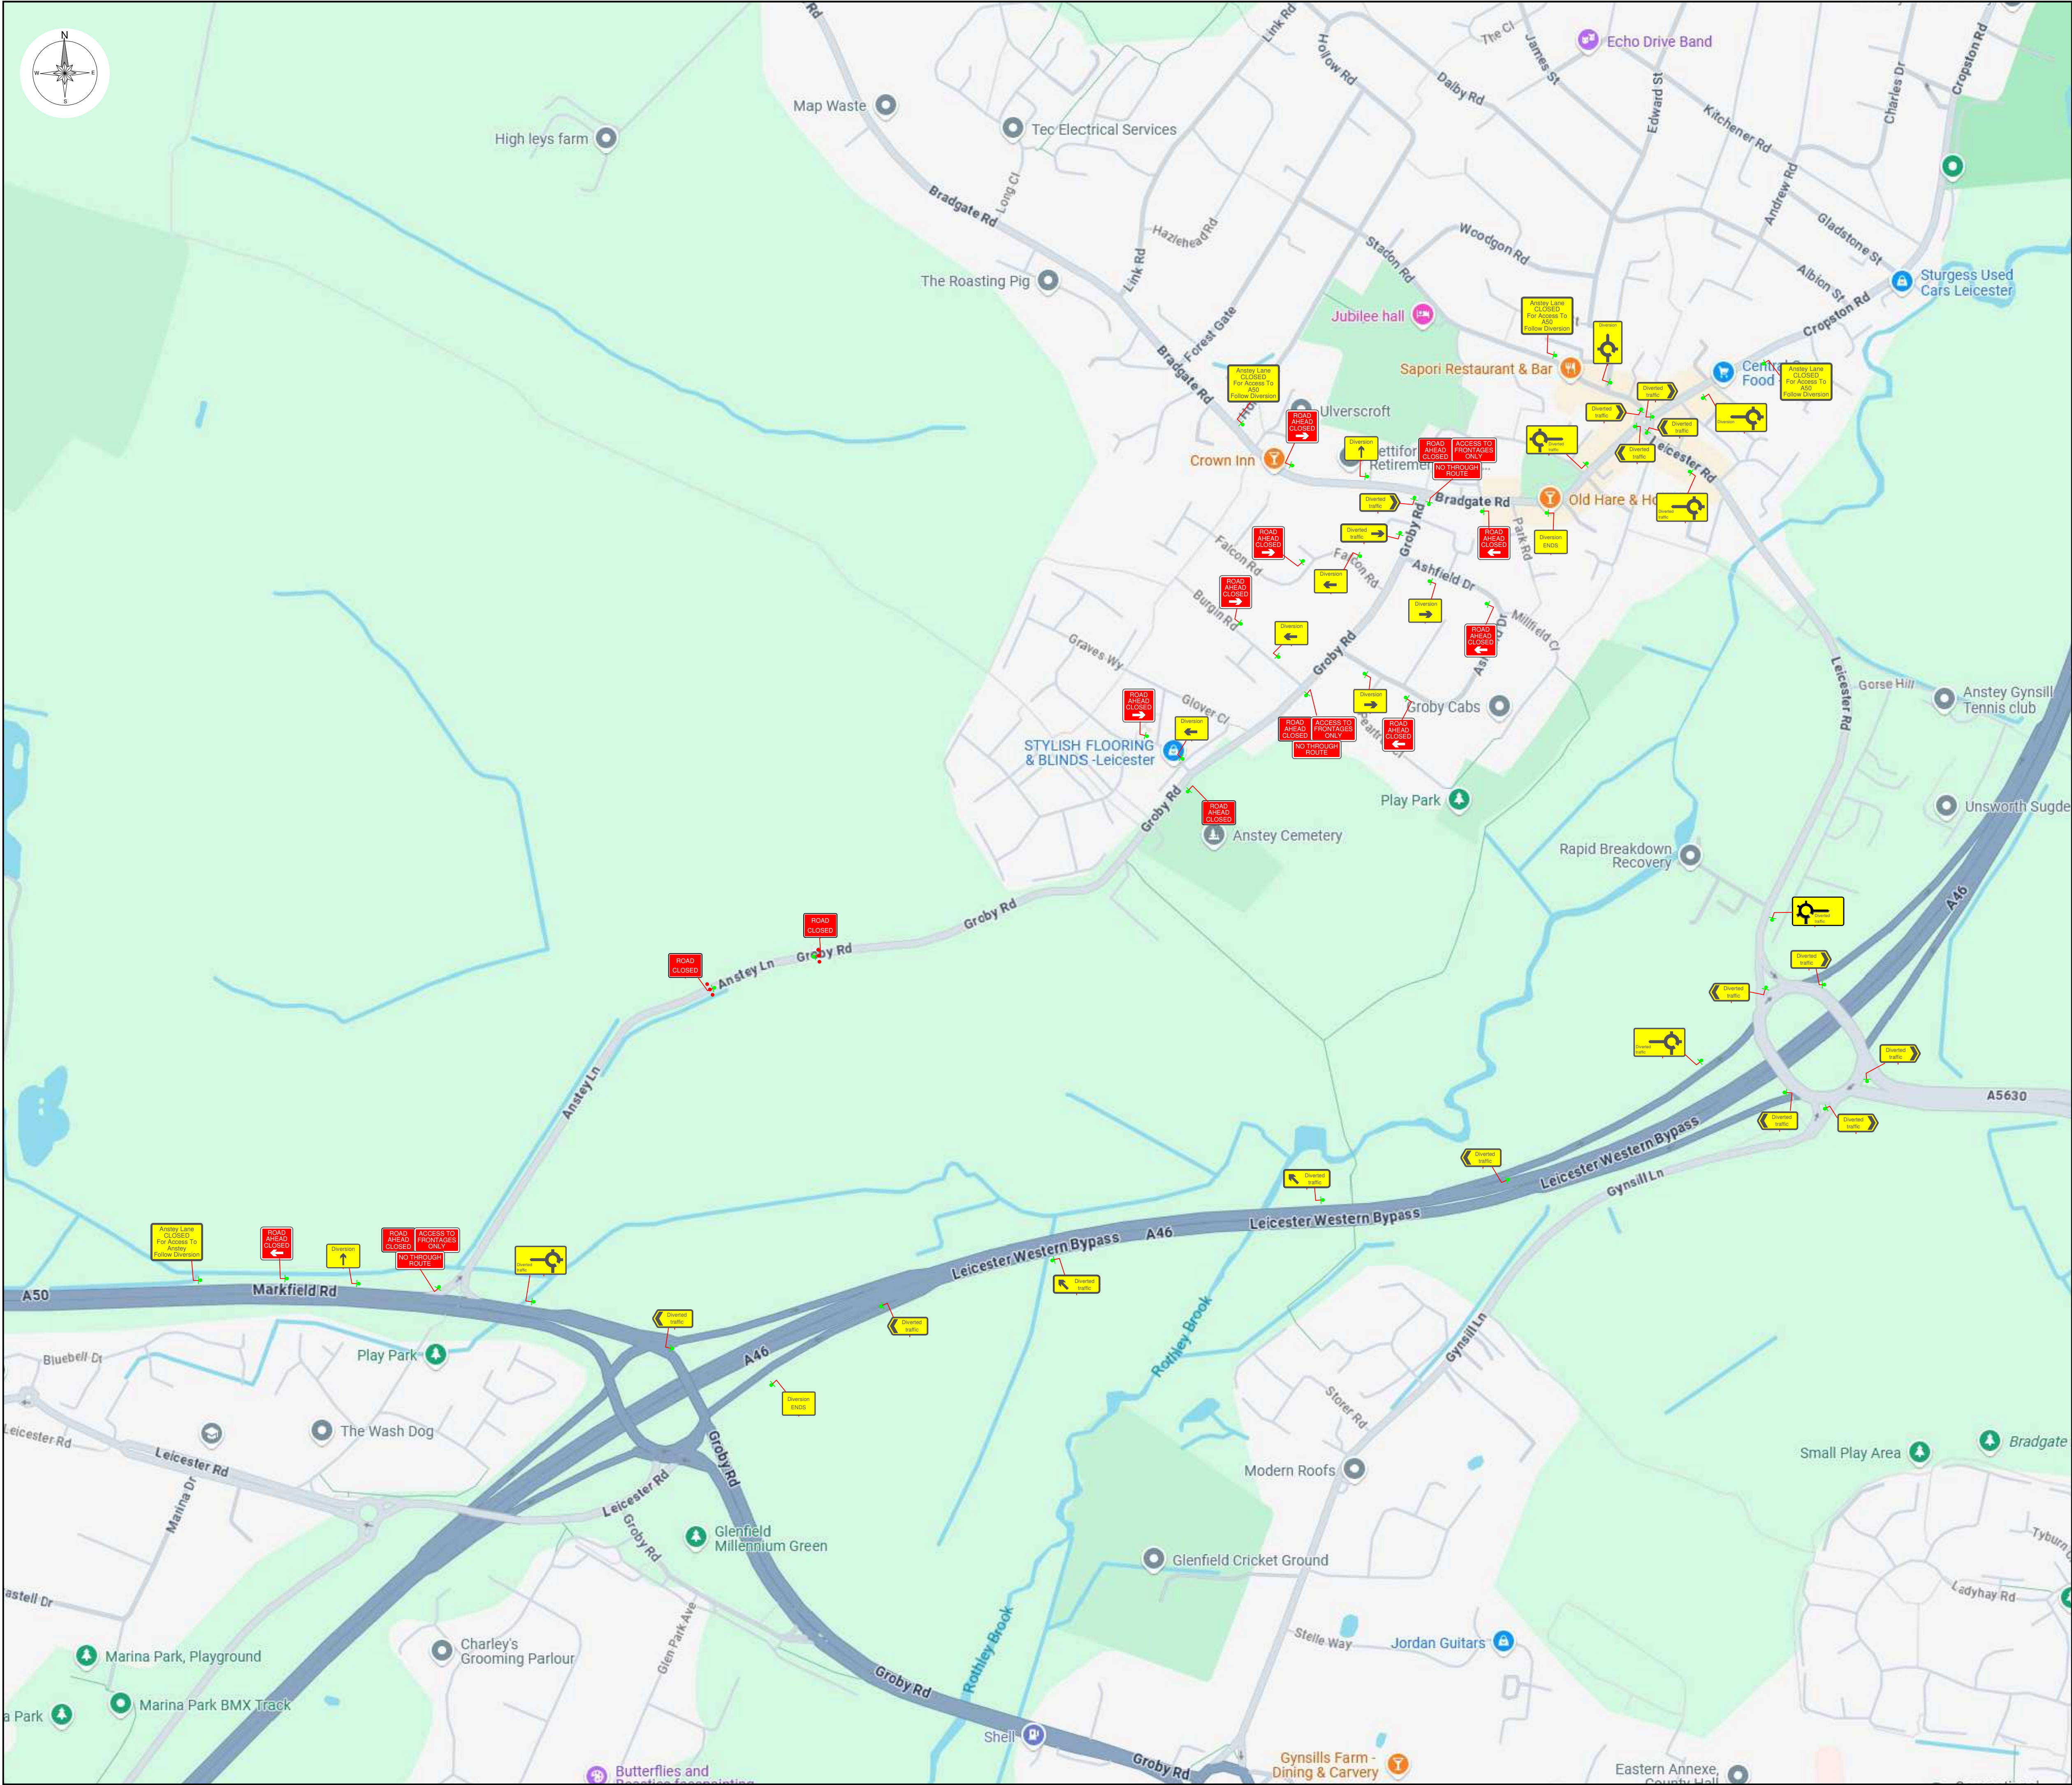

Drawing Number:

RHTM/RJA/5299/003

REV:

-

Key:

	WORK AREA
	CONE
	TEMP LIGHT
	TEMP SIGN

Notes:

Working in Partnership With

Rosevale Road
Parkhouse Industrial Estate
Newcastle Under Lyme
Staffordshire
ST57EF
Tel: 01782 565 737
Mobile: 07885 304476

Rev	Date	Comments	By	Chk	
Client:	CPC Civils				
Project:	P7199 Hallgates				
Title:	Road Closure & Diversion, Anstey Lane, Anstey, LE7 7FA				
Date:	19/06/25	Scale:	1:1000	A1	
Drawn By: Richard Ainsworth		Checked By: Lee Heath		Approved By: Roy Heath	
Copyright reserved not to be reproduced unless by written authorisation Ordnance Survey reproduced under the Clients License					