




Site Layout - Illustrative
Scale 1:500

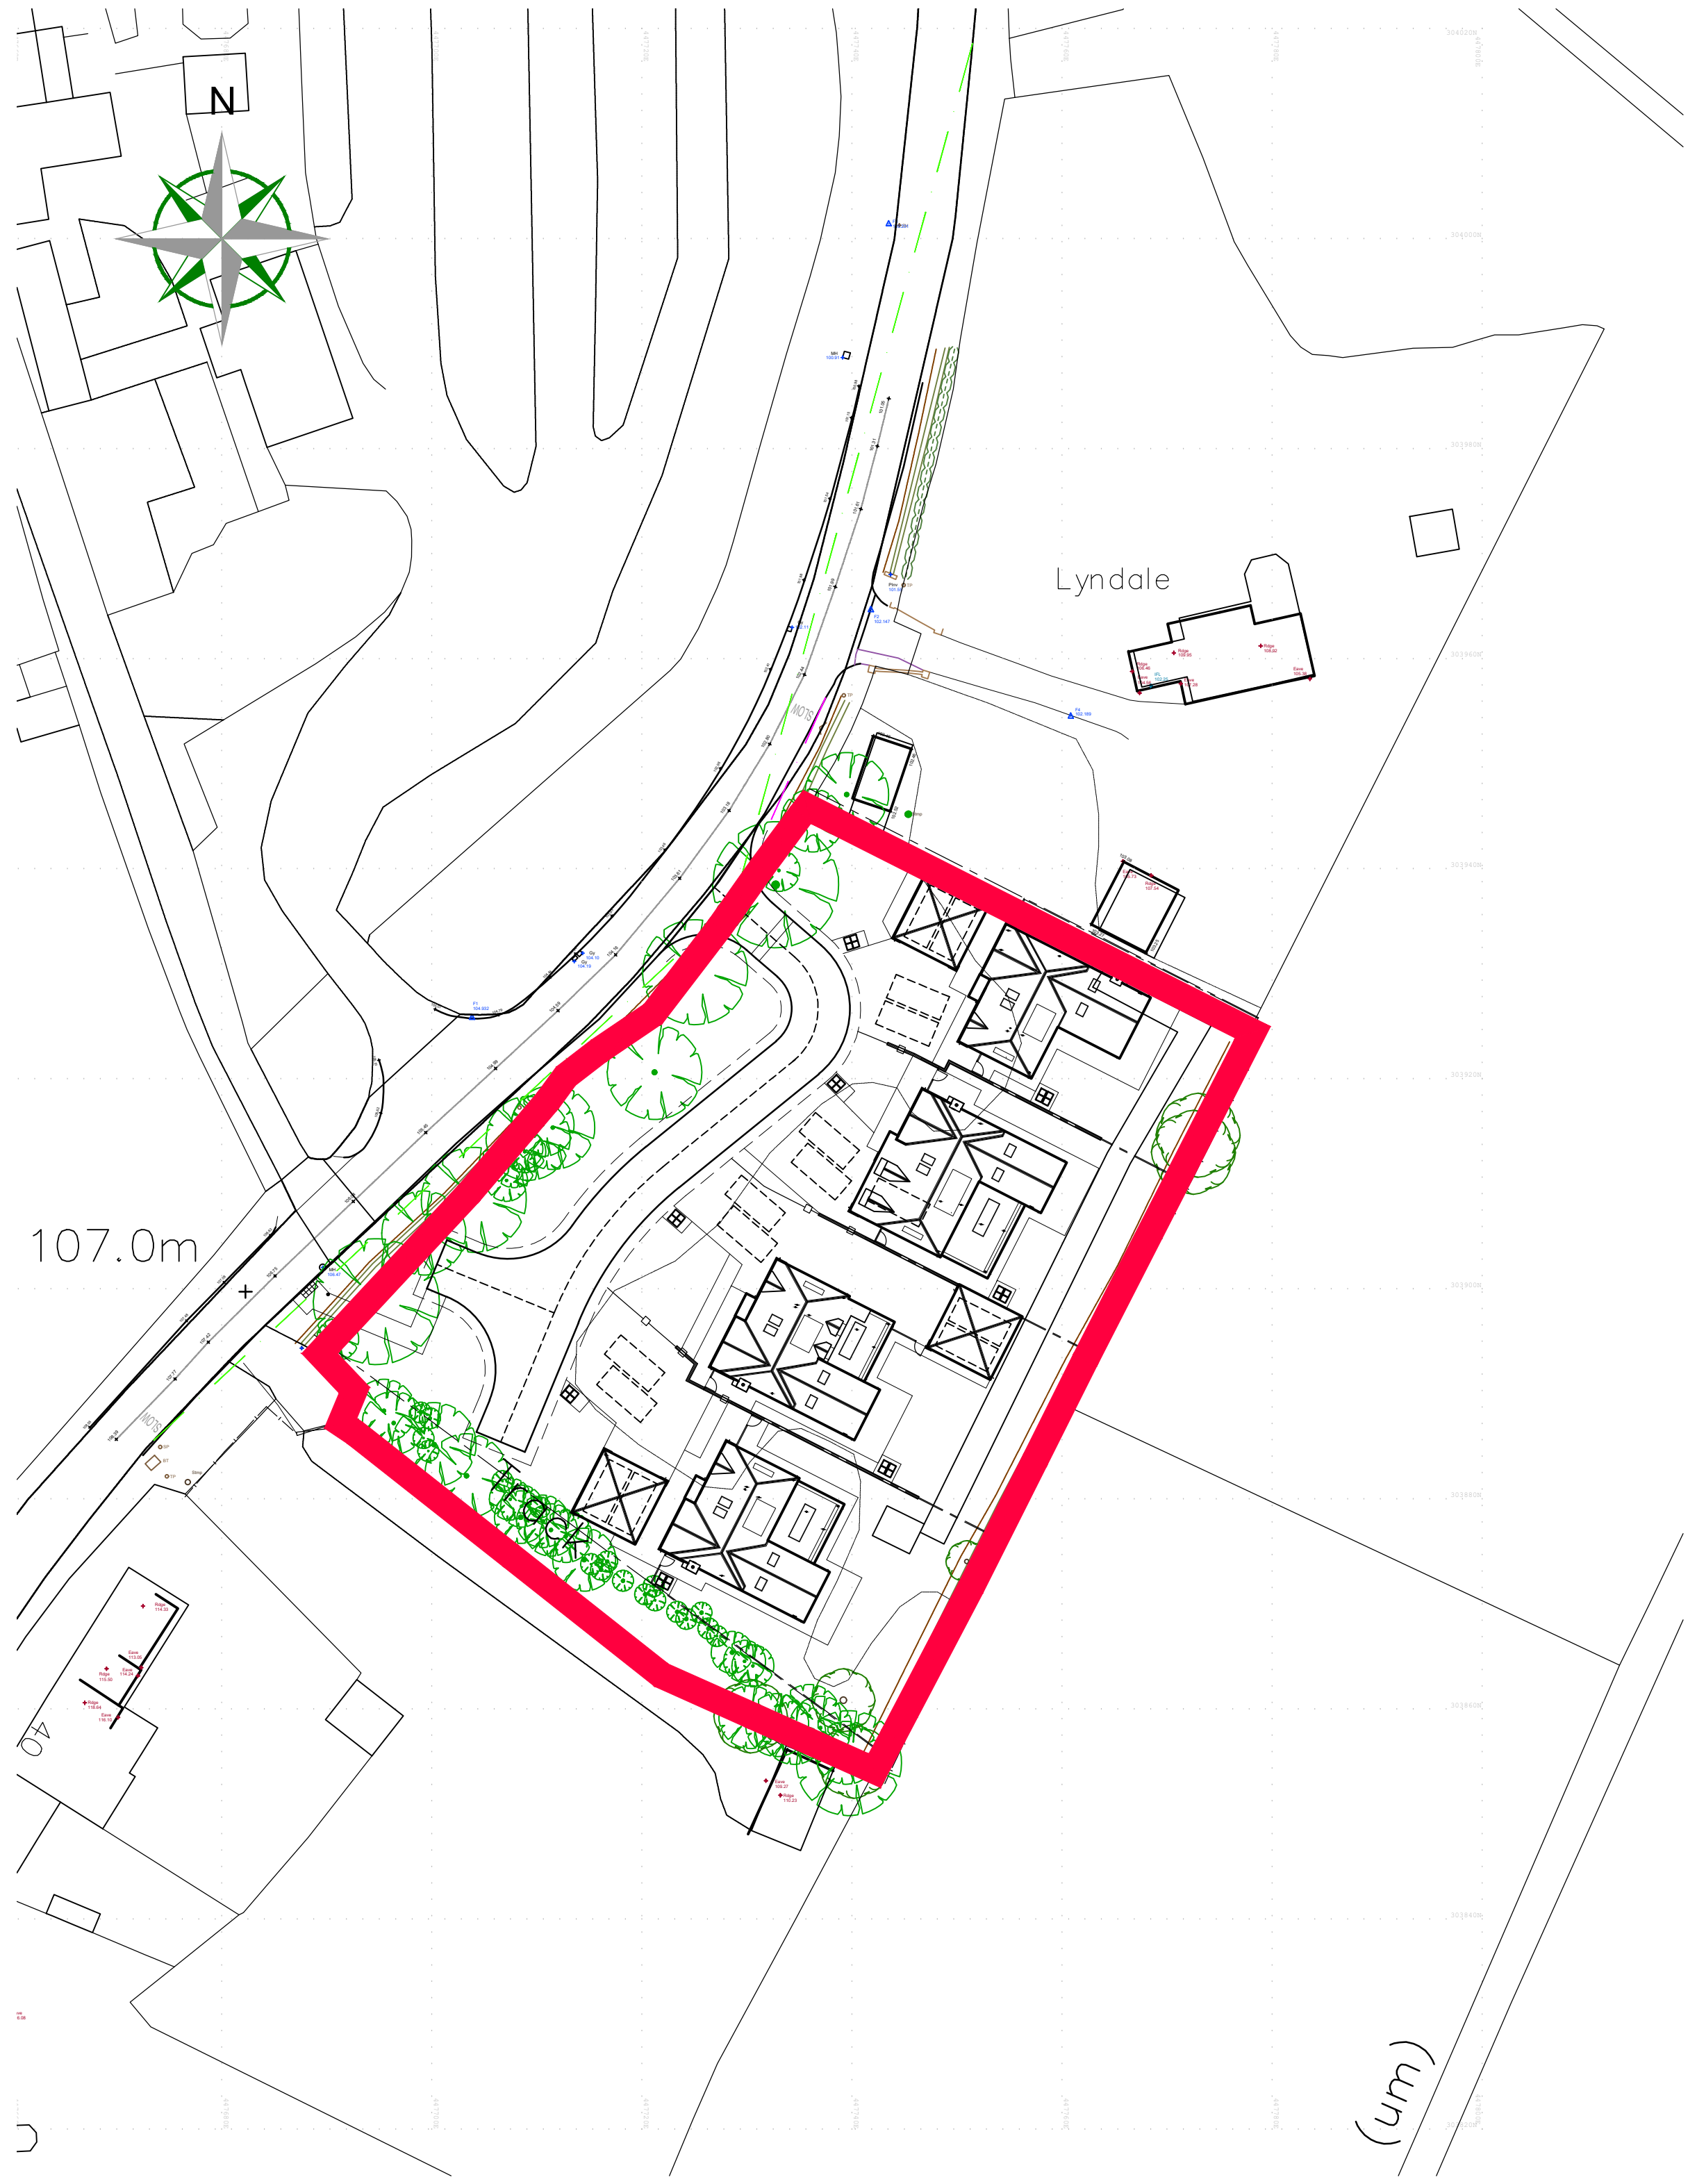

Block Plan - Illustrative
Scale 1:500

BLOCK PLAN

PROPOSED DEVELOPMENT - LAND AT LINDRIDGE LANE - DESFORD - LEICESTERSHIRE



THIS DRAWING IS TO BE READ IN CONJUNCTION WITH:-

TOPOGRAPHICAL SURVEY BY FOSSE SURVEYING, JOB NO. - 1771
PLANNING DRAWING: 24.323.01, 02, 03, 04, 05

ALL DRAINAGE DETAILS, LANDSCAPING DETAILS, SETTING OUT & POSITIONING, STEPS, LEVELS, RETAINING WALL LOCATIONS & DETAILS, ACCESS, ROADS AND PAVEMENTS LAYOUTS TO SPECIALIST DESIGN.
ALL INFORMATION SHOWN IS FOR ILLUSTRATIVE / INDICATIVE PURPOSES ONLY.
STORM AND FLOOD DRAINAGE TO SPECIALIST DETAILS. ANY INFORMATION SHOWN IS FOR ILLUSTRATIVE / INDICATIVE PURPOSES ONLY. EXISTING SERVICE LINES, EASEMENTS, RIGHT OF WAYS TO BE ESTABLISHED BY PURCHASER / CONTRACTOR PRIOR TO WORKS COMMENCING ON SITE. THIS INFORMATION HAS NOT BEEN ESTABLISHED.
R3DESIGN DEVELOPMENTS LTD HAS NO INVOLVEMENT IN THESE MATTERS.
ALL SITE LEVELS ARE TO BE CHECKED, CALCULATED & DESIGNED BY SPECIALIST. FINAL FLOOR LEVELS OF THE STRUCTURES ARE TO BE DETERMINED ON SITE AT THE CONSTRUCTION STAGE. LEVELS INDICATED ARE PREFERRED / INDICATIVE LEVELS ONLY AND MAY BE SUBJECT TO CHANGE. TO BE CALCULATED BY SPECIALIST. FINAL LEVELS, HEIGHTS, DRAINAGE LEVELS & LAYOUTS, ALL TO THE SATISFACTION OF THE BUILDING INSPECTOR.
ALL INFORMATION SHOWN IS FOR ILLUSTRATIVE / INDICATIVE PURPOSES ONLY.

Levels:	Existing Level
+ 00.00	
+ 00.000	Proposed Level

C	Client Amendments	23.09.24
B	Scheme Alterations	23.07.24
A	Scheme Alterations	09.07.24

Figured dimensions must be taken in preference to scaled dimensions and any discrepancies are to be referred to R3DESIGN DEVELOPMENTS LTD.
Contractors, subcontractors, specialist, service providers, suppliers, purchasers & their representatives must verify all details, dimensions & levels on site before commencing any work, purchase, sale or making any workshop drawings.
R3DESIGN DEVELOPMENTS LTD takes no responsibility for errors and information errors, including third party information used and / or any form of Plagiarism.
All drawings are copyright of R3DESIGN DEVELOPMENTS LTD.



The Glasshouse, 9 Hallam Close, Littlethorpe, Leics. LE19 2LA
Tel: 0116 2165175 Email: r3@r3ddl.com Web: www.r3ddl.com
Company Reg. No. 7657636

Project Details
Proposed Development
Land at Lindridge Lane
Desford
Leicestershire

Drawing Title
Block Plan

Client Details
XL Designs (Midlands) Ltd
Drawing No.
24.323.BP C

Date April 2024	Scale (A1 Size) 1:500
Drawn by SR	Checked by R3D