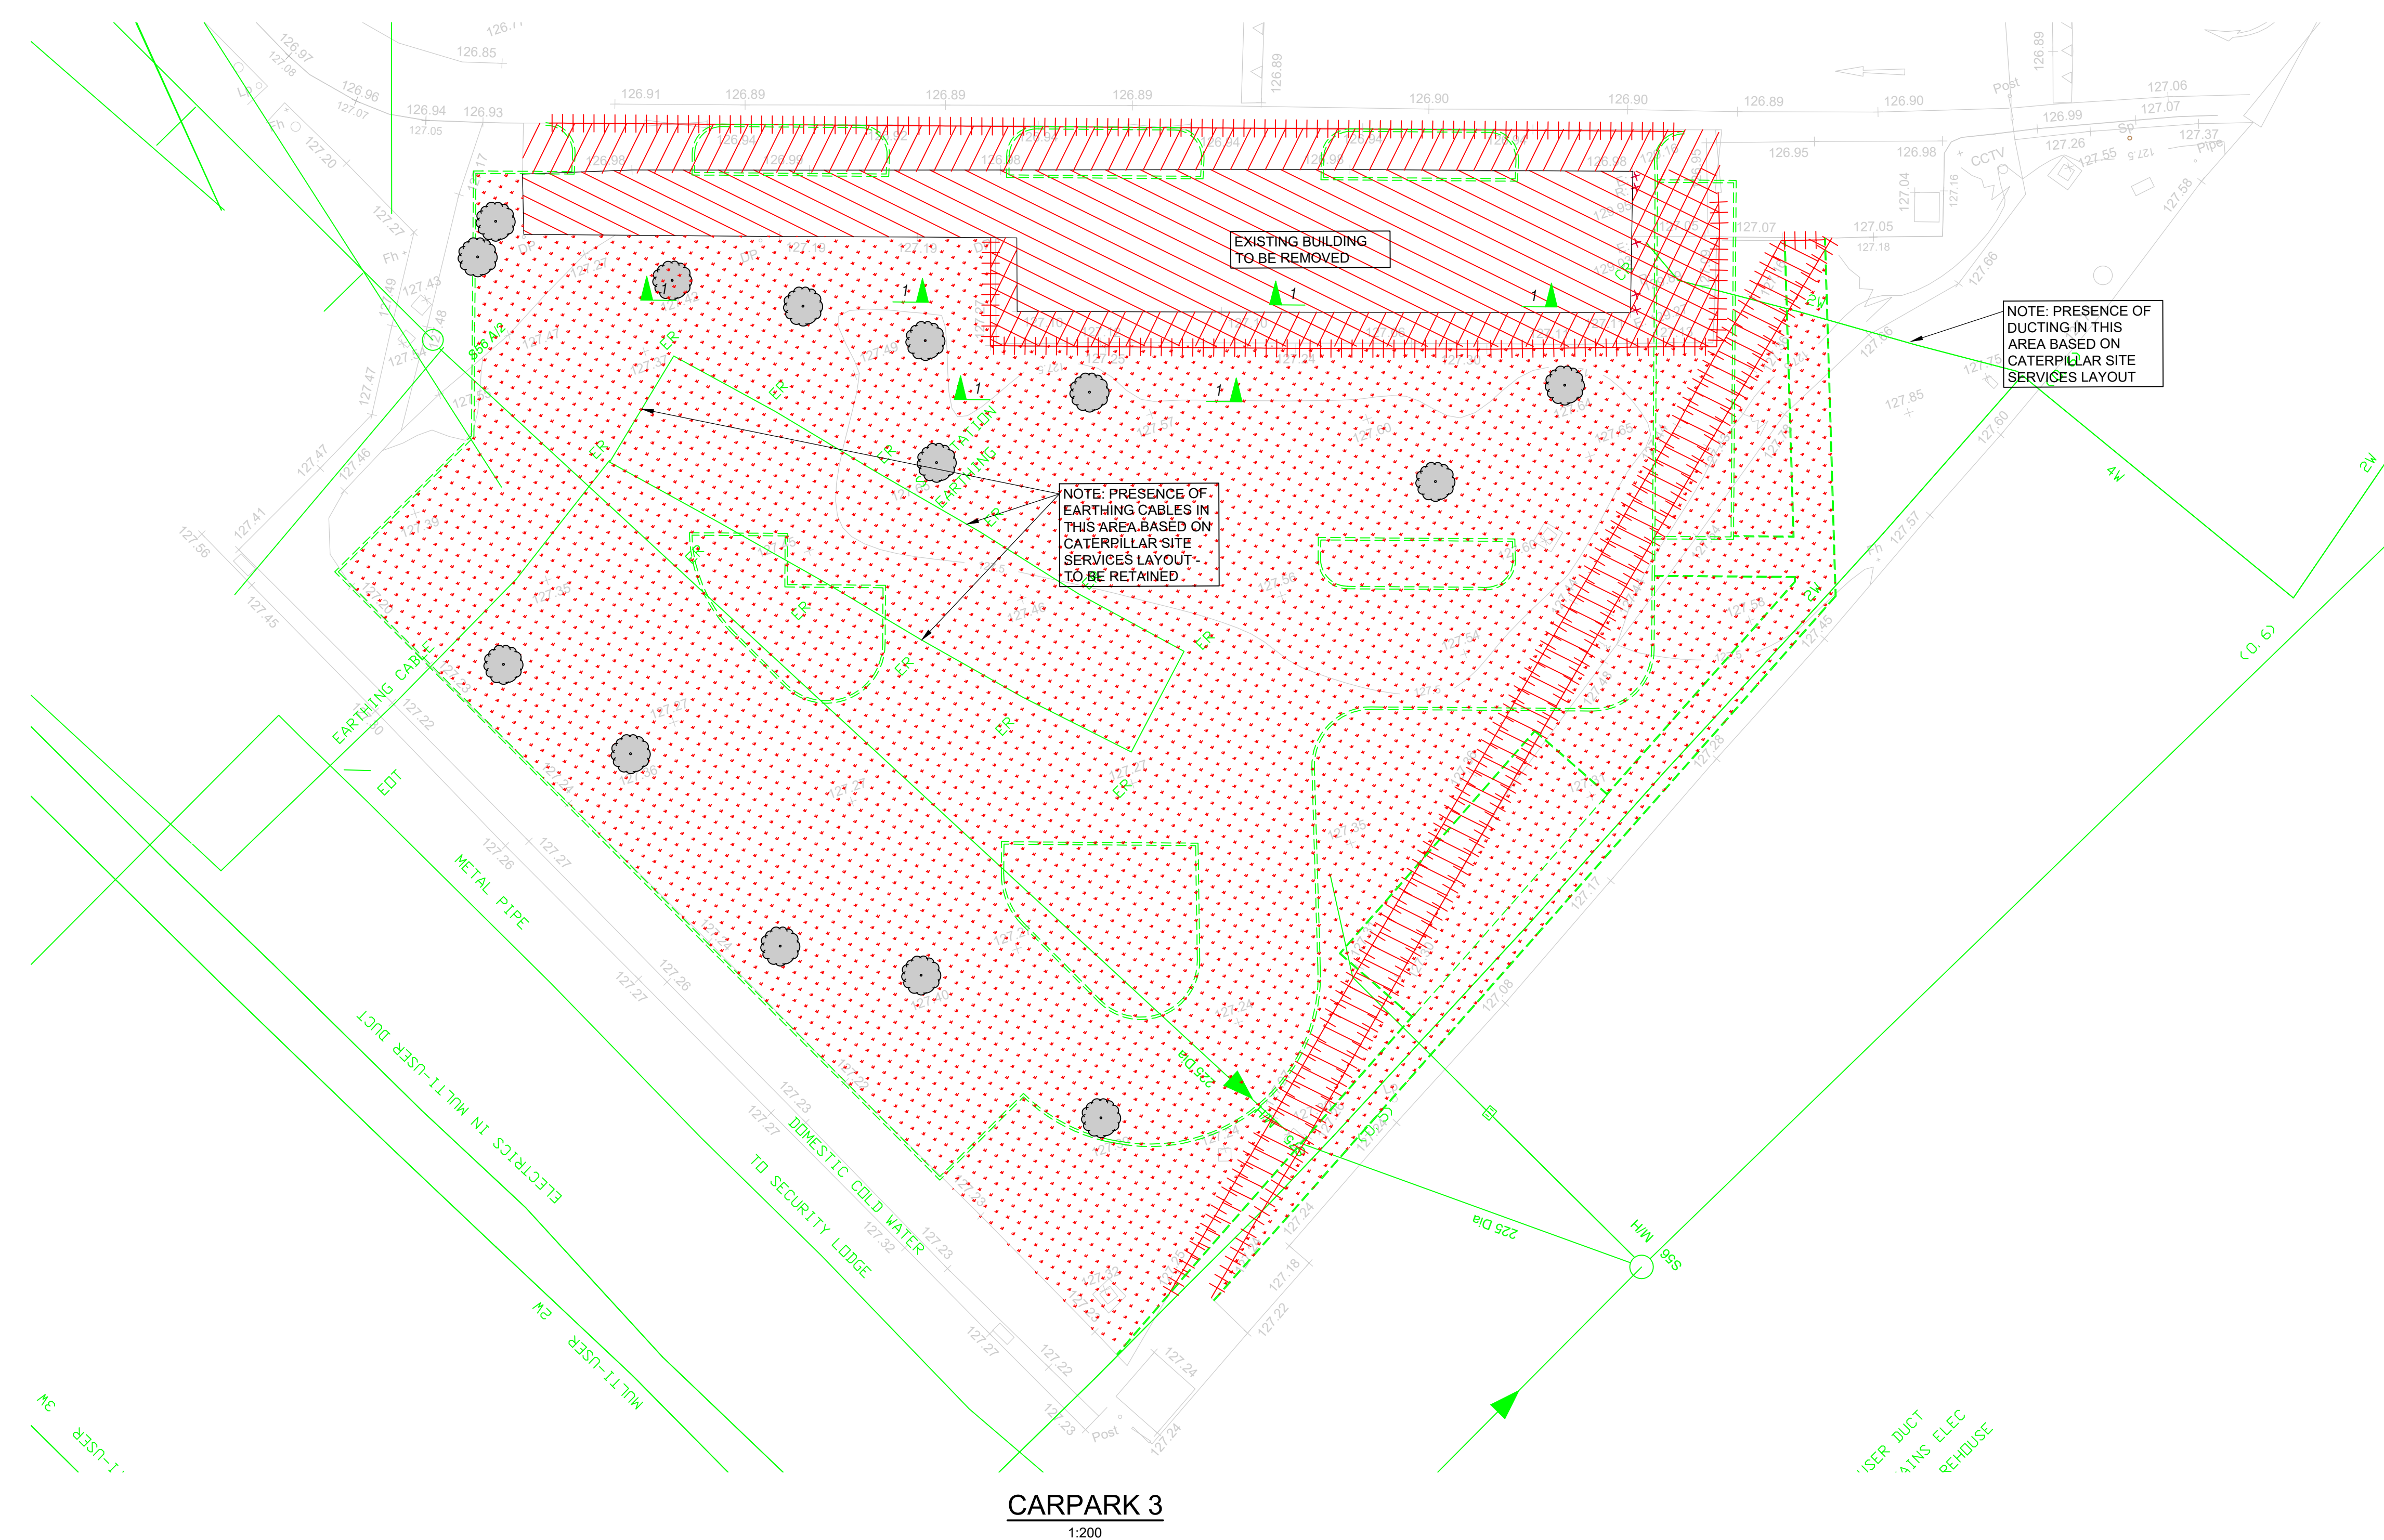
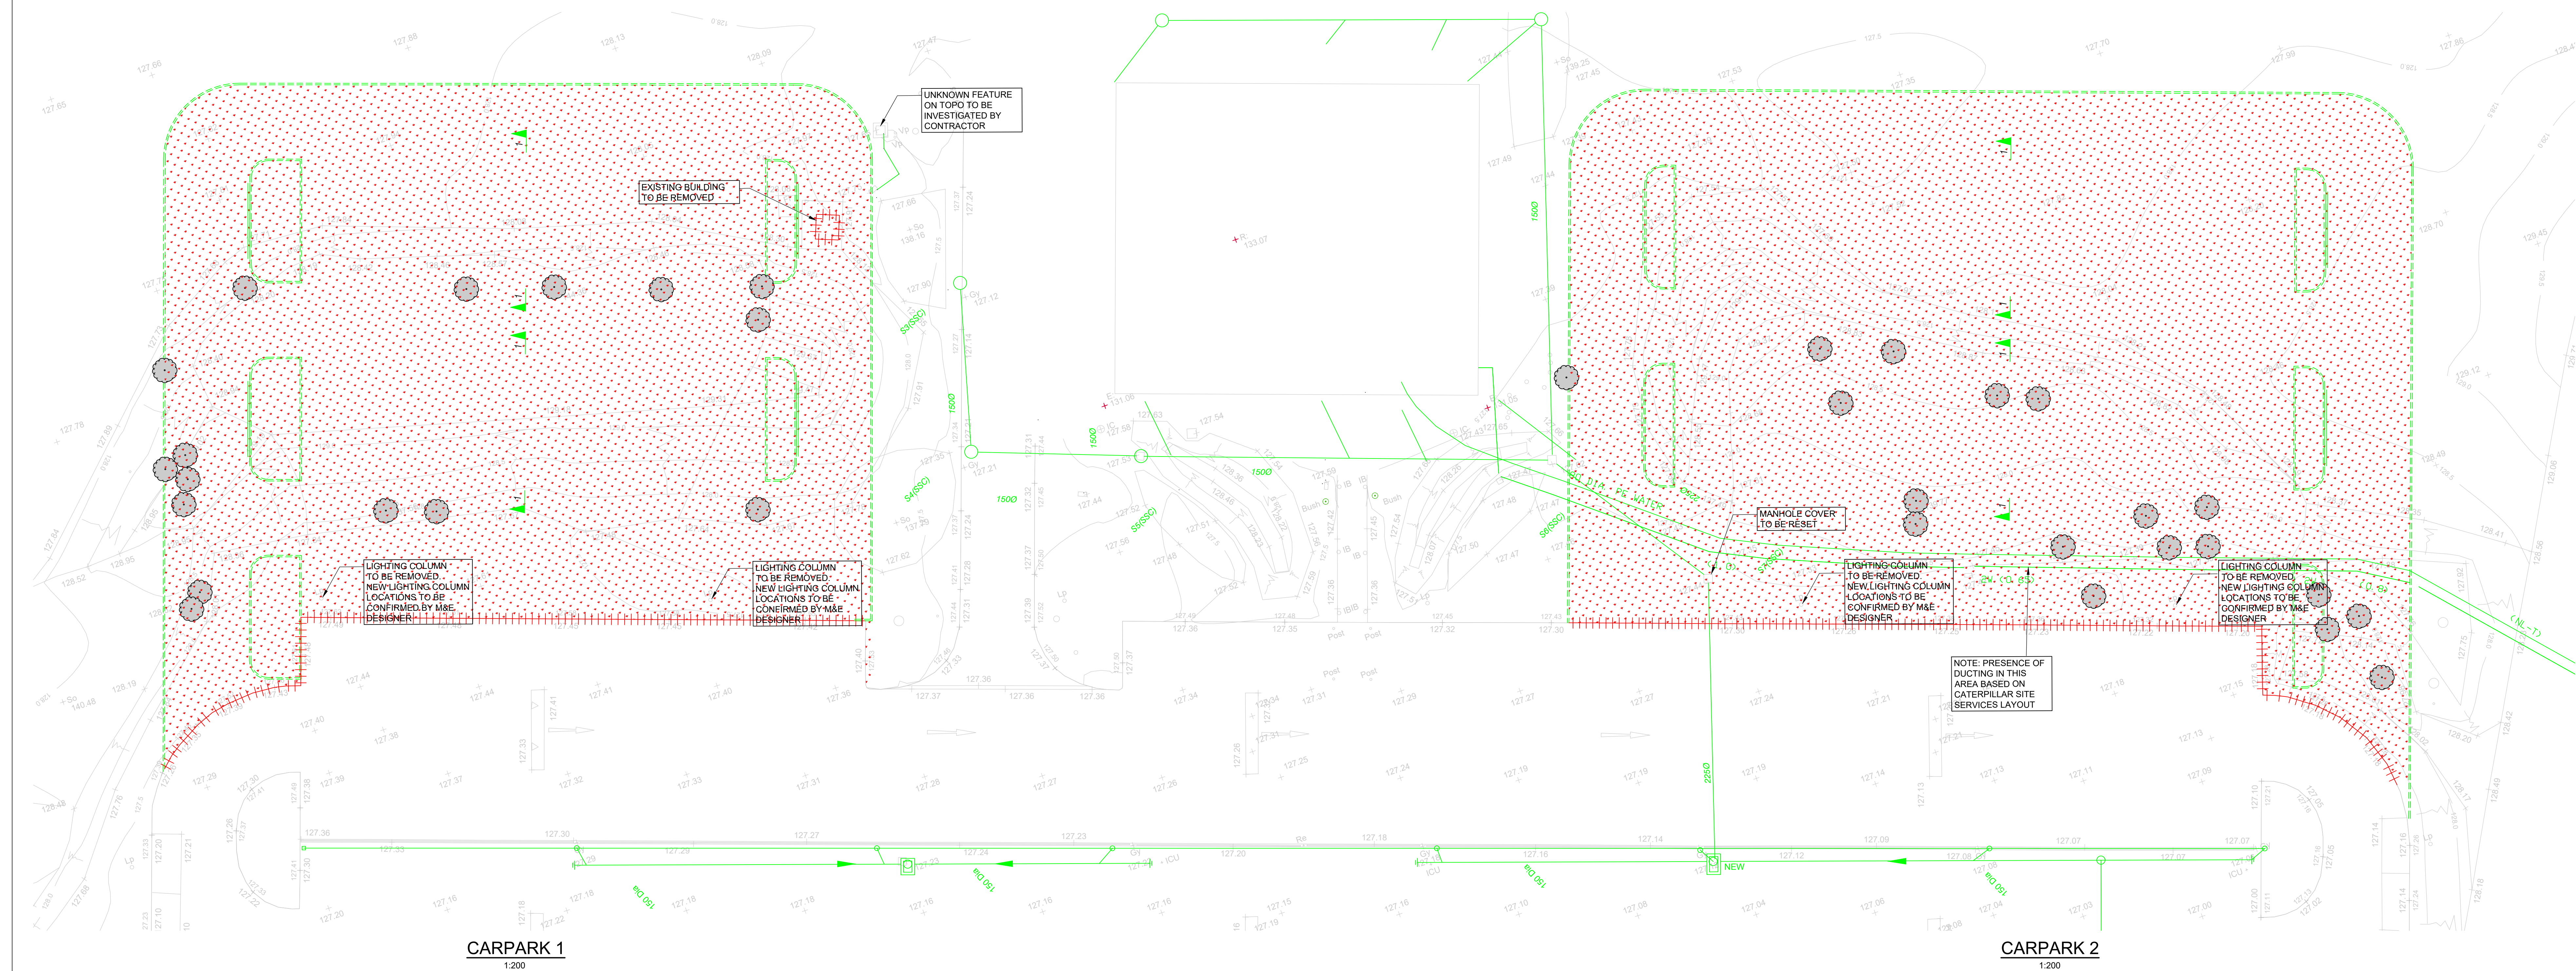




HEALTH AND SAFETY NOTES:

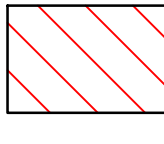
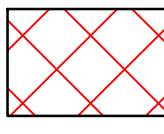
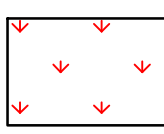
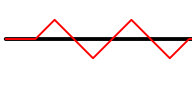
THE FOLLOWING KEY RESIDUAL HEALTH AND SAFETY RISKS HAVE NOT BEEN ELIMINATED BY DESIGN AND ARE IDENTIFIED BELOW:

- REFER TO DESIGN RISK ASSESSMENT, REF 2023097-DRA

SAFE METHODS AND SYSTEMS OF WORK REMAIN THE RESPONSIBILITY OF THE CONTRACTOR.

THIS DRAWING SHALL BE READ IN CONJUNCTION WITH THE FOLLOWING SPECIFICATION:
2023097-PCE-XX-XX-SP-C-001 SITE PREPARATION AND EARTHWORKS

LEGEND

	DENOTES EXISTING FLOOR SLAB AND HARDWARE TO BE BROKEN OUT, FOUNDATIONS TO REMAIN INSITU
	DENOTES HARD LANDSCAPING TO BE REMOVED INCLUDING HARDWARE
	DENOTES SOFT LANDSCAPING TO BE REMOVED
	DENOTES TREES TO BE REMOVED
	DENOTES EXISTING KERB TO BE REMOVED
	DENOTES EXISTING DRAINAGE TO BE GRUBBED OUT

NOTE: THIS DRAWING IS PRODUCED FOR INFORMATION ONLY AND ITEMS INDICATED ARE NOT EXHAUSTIVE

THIS DRAWING IS BASED ON CATERPILLAR AS-BUILT INFORMATION 'SITE SERVICES' AND 'CAT UCL TOPOGRAPHICAL SURVEY 17.03.23 3D'