


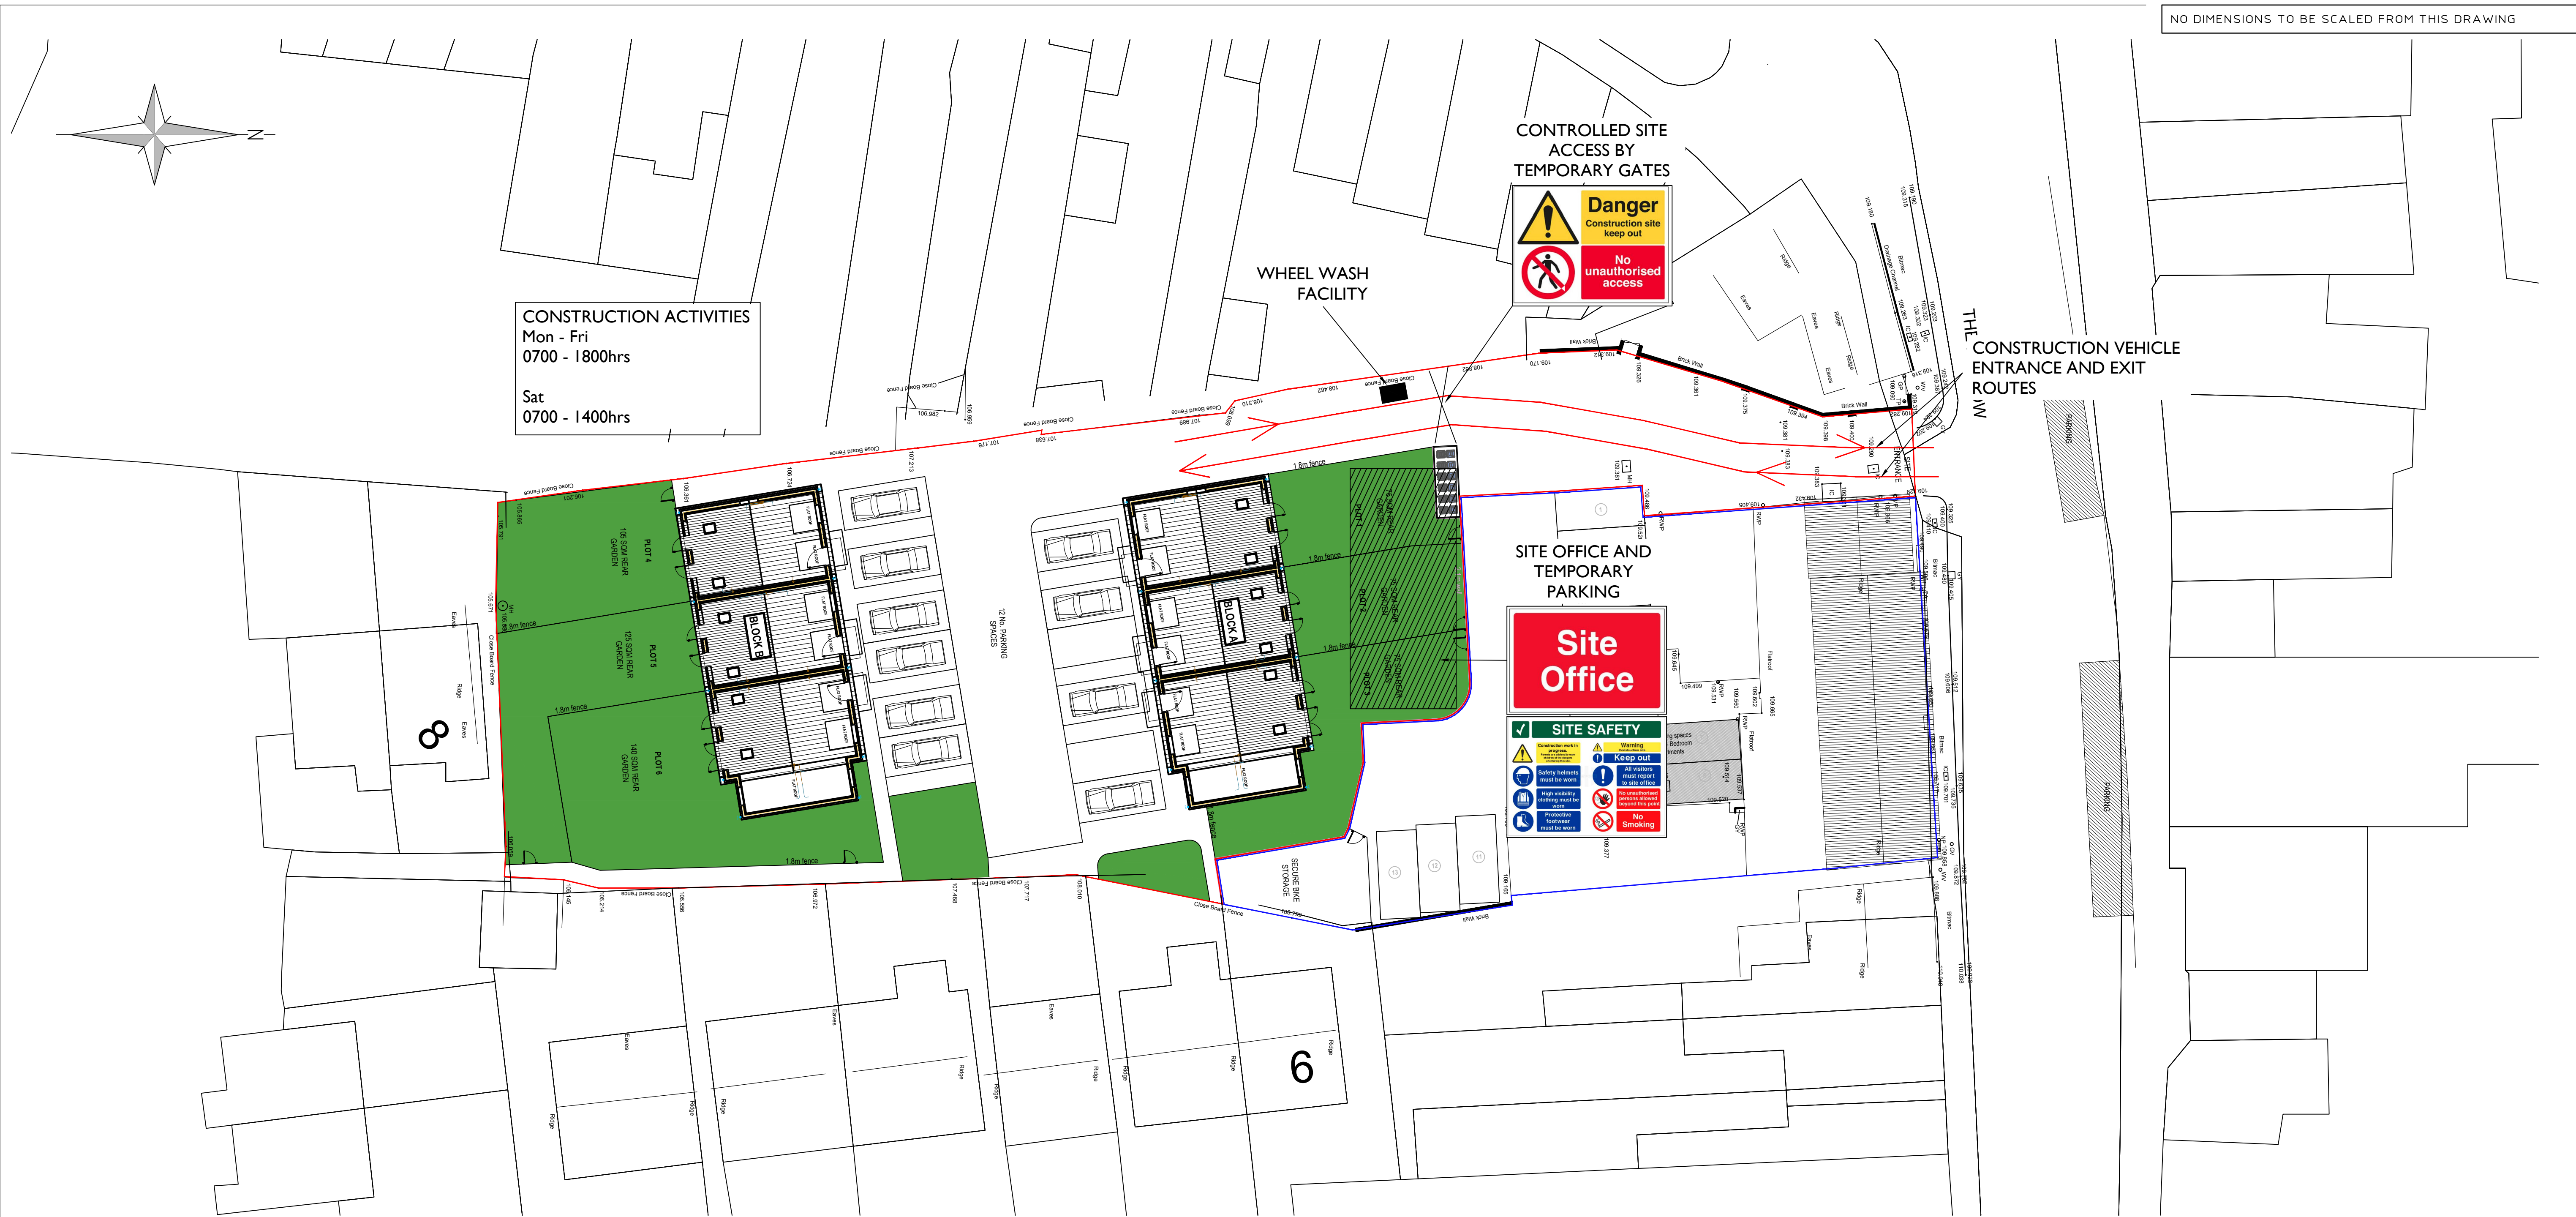

|   |                                   |          |             |
|---|-----------------------------------|----------|-------------|
| A | Discharge of planning condition 4 | 15/08/25 | Checked WSS |
|---|-----------------------------------|----------|-------------|

Client  
Design Studio Architects

Project  
6No. Dwellings, at  
Land r/o King William,  
The Hollow, Earl Shilton

Drawing  
Construction Traffic  
Management Plan

Drawing Ref  
2512-600 revA



SHAW SAVAGE Ltd

Sulby Hall Farm  
Sulby  
Northamptonshire  
NN6 6EZ

shaw-savage.co.uk

Scale  
1:200 at A1