


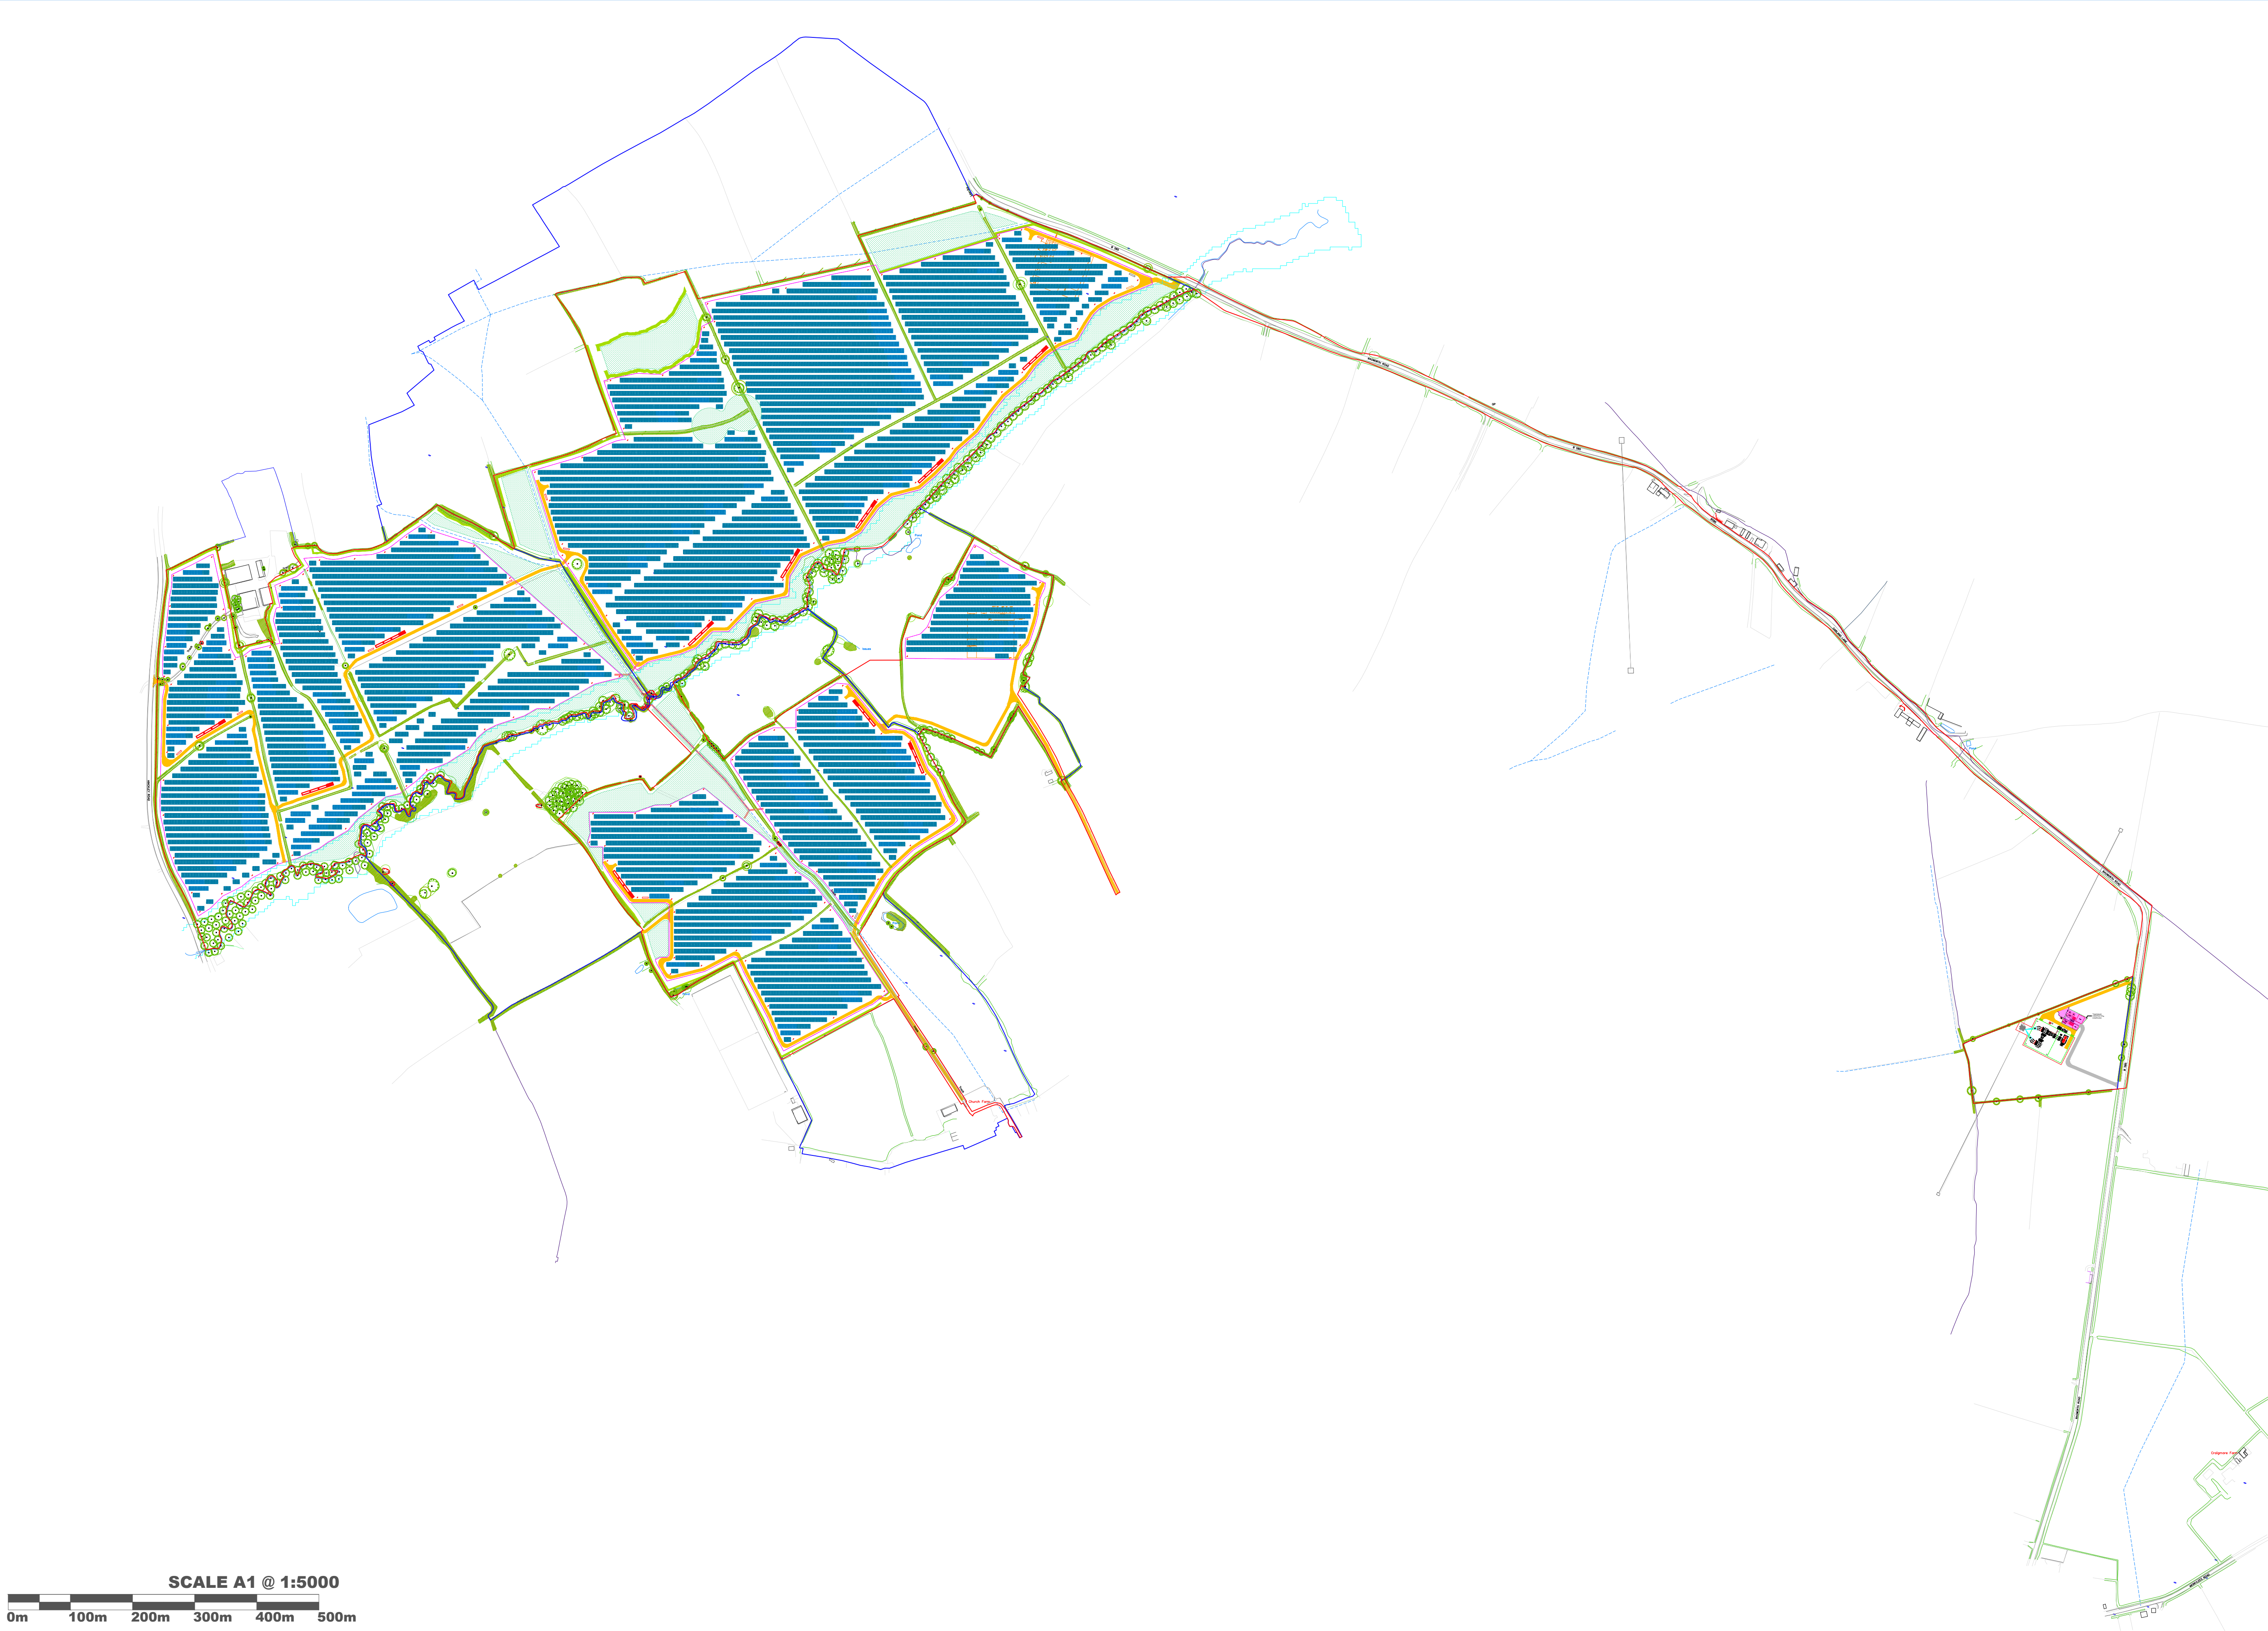

REVISIONS:

- Initial design

Legend:

- Inverter
- Battery stations
- Spare containers
- Customer switchgear container
- Solar panels
- Deer Fencing
- Water courses and water bodies
- Rights of Way
- Wildlife Enhancement Area
- Construction Compound
- CCTV Cameras
- Cable route
- Access road
- Existing road
- Temporary road
- Landholder's Property
- Access gate
- Tree Root protection areas
- Tree and hedge planting/enhancement
- Banks
- Local Authority Border
- Planning Redline



DATE: 28 June 2022

TITLE:
Stoneshollow PV layout

PROJECT TITLE:
Stoneshollow

LOCATION:
CV13 0EH

CONFIGURATION:
Typical fixed tilt table

49.9 MW

REV:	A
FILENAME: 20210906_A017_3P495.dwg	