


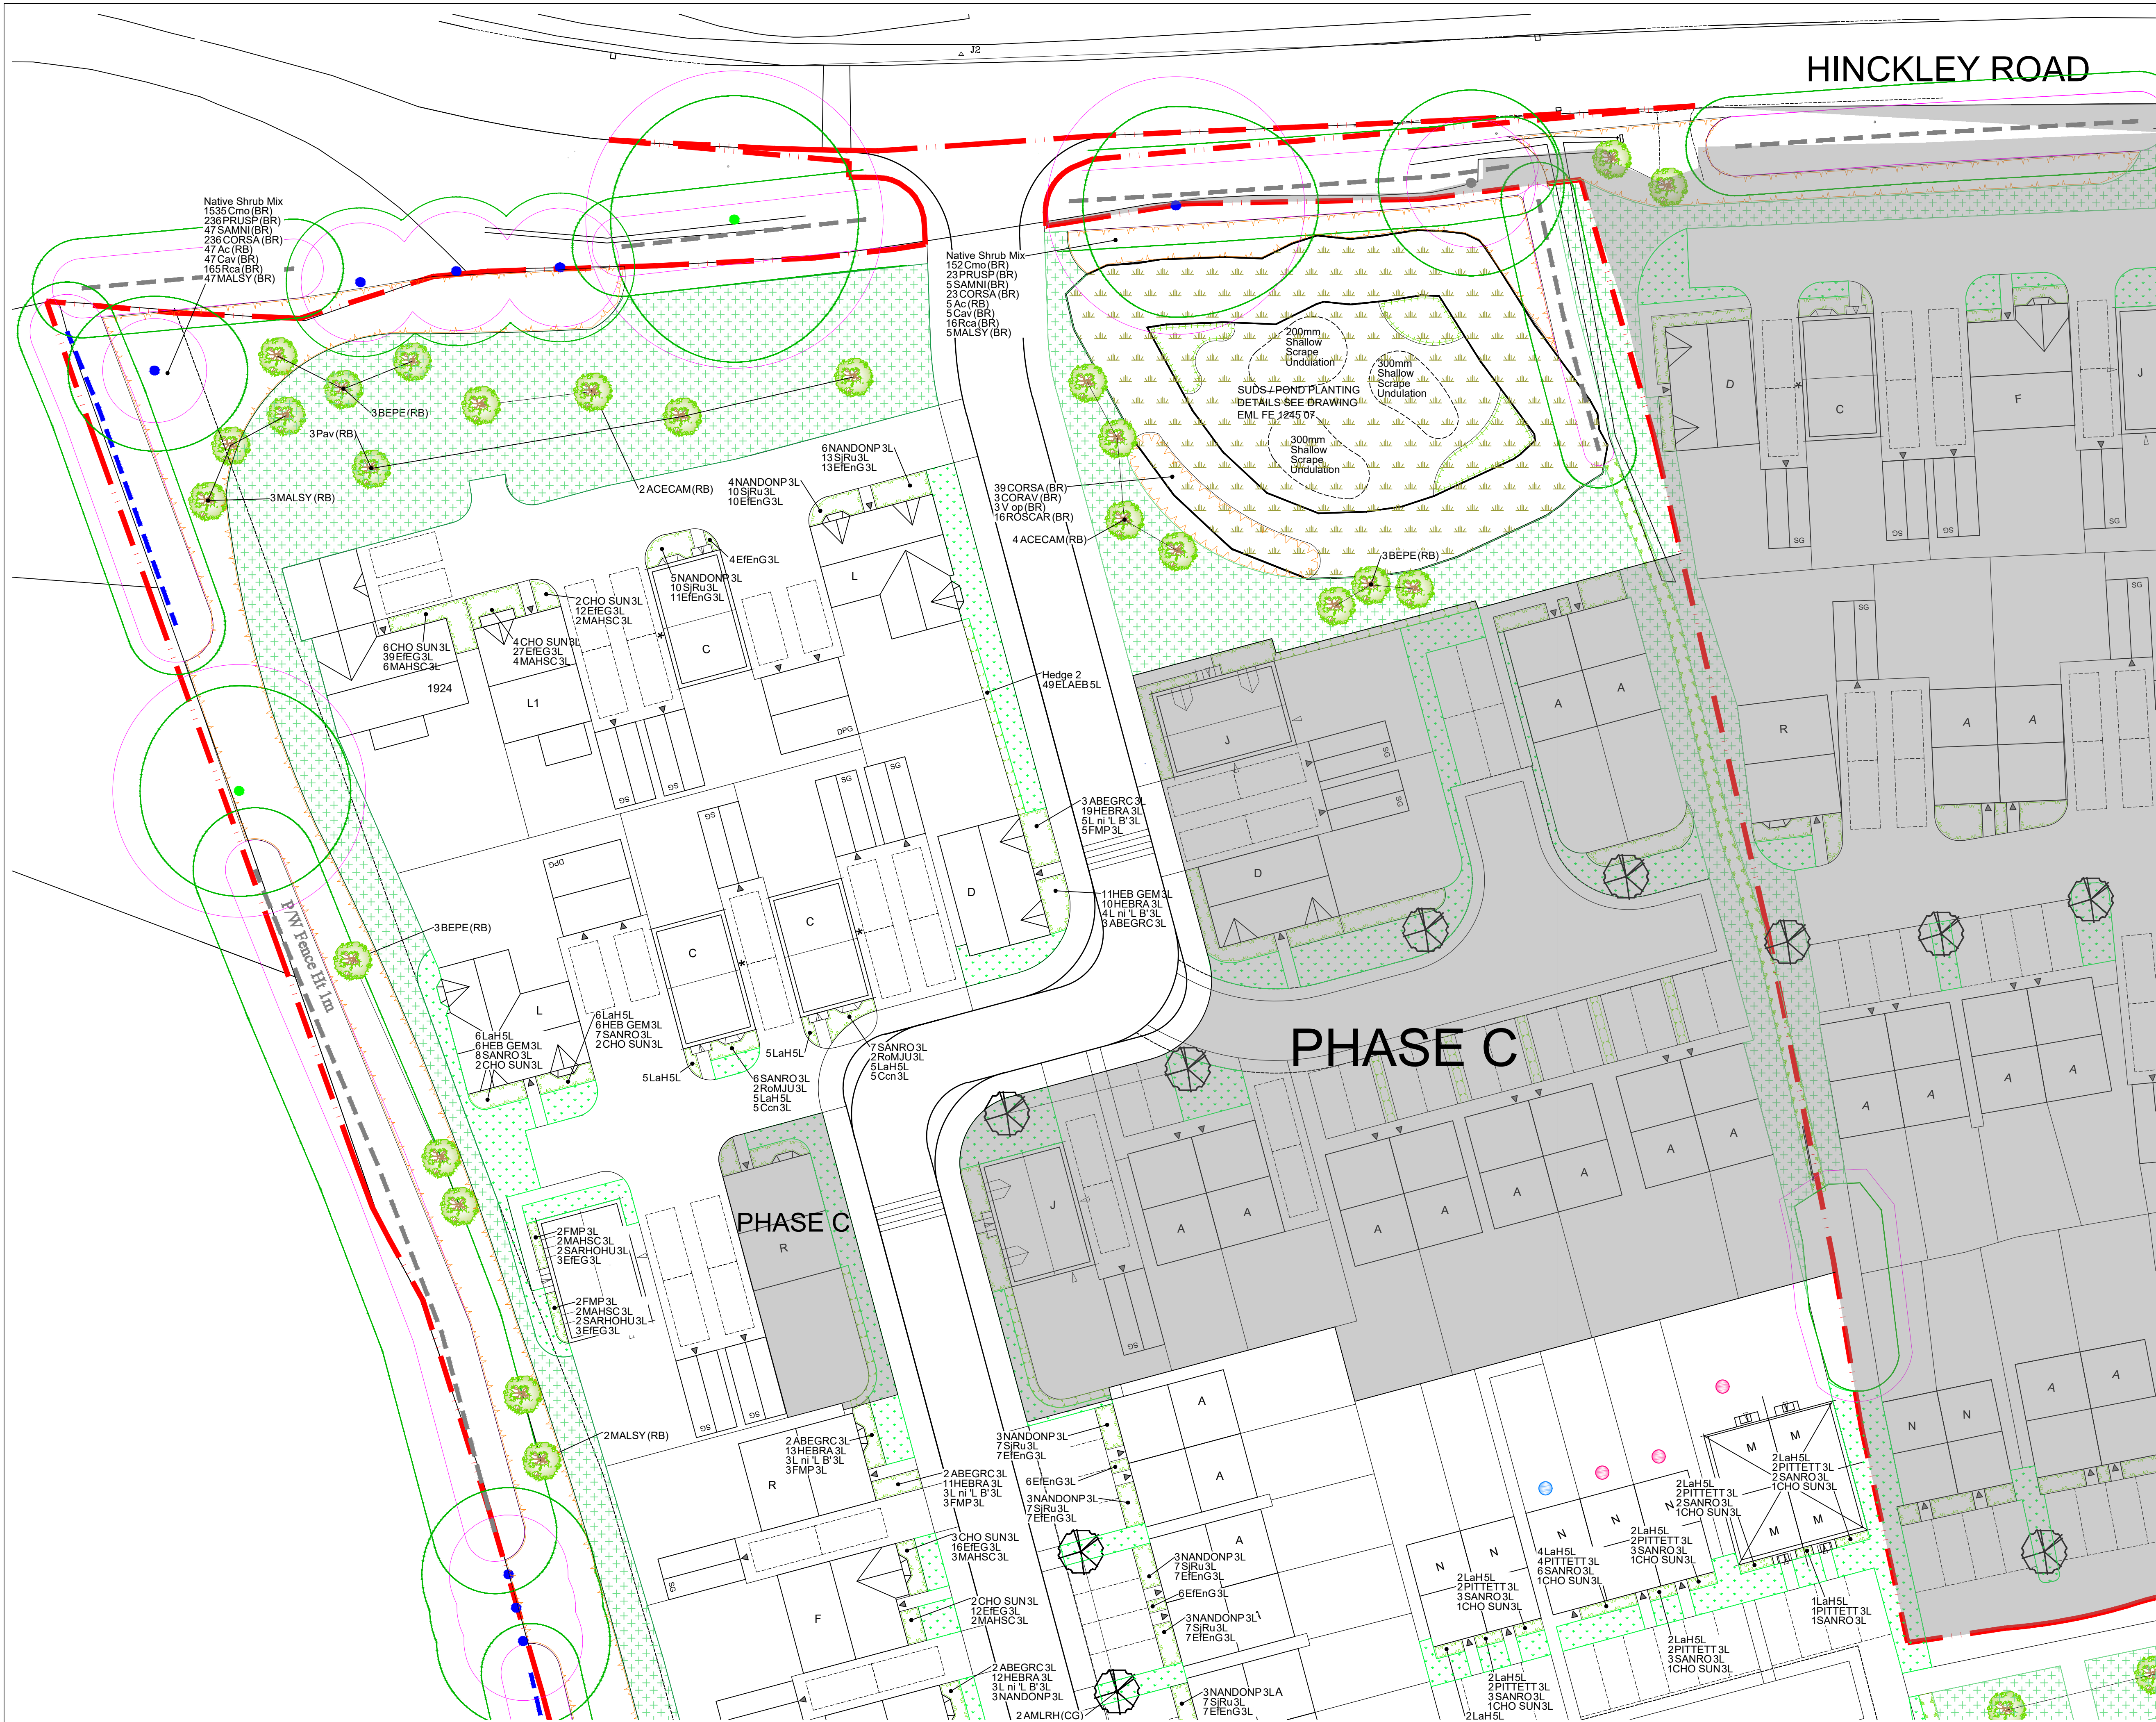

KEY

- Existing Trees & Vegetation Retained
- Proposed Native Trees
- Proposed Cultivar Trees
- Proposed Native Hedge Mix
- Proposed Shrubs
- Proposed Native Shrub Mix
- Proposed Marginal Pond Planting
- Proposed Cultivated Turf
- Germinal Seeds EG8
- Wildflower Germinal Amenity WFG4 Sown @ 5g/m²
- Wildflower Germinal Amenity WFG20 Sown @ 10g/m²

NOTE: SEE DRAWING IN CONJUNCTION WITH EML FE 1245 07 - PLANTING SPECIFICATION AND DETAILS

EML FE 1245 03 - LANDSCAPING PLAN SHEET 2 OF 2 (FOR PLANTING SCHEDULE)



Rev:	Comments:	Date:
© This drawing and the building works depicted are the copyright of East Midlands Landscaping Ltd and may not be reproduced or amended except by written permission. No liability will be accepted for amendments made by other persons.		

East Midlands Landscaping Limited

Landscape Design, Management & Consultancy

Title: Landscaping Plan 1 of 2
A951_10 Phase D
West Field 45 Dwellings

Client: Fort Estates

Project: Crabtree Farm Barwell

DWG No. EML FE 1245 03

Status:	For Approval	Date:	27.11.2023
Drawn:	JG	Revision:	
Checked:	JK	Scale:	1:250 @ A1

The Knoll, Leicester Road, Earl Shilton, Leicester, LE9 7TJ
Tel: (01455) 850250
email: jon.king@eastmidlandslandscaping.co.uk