
[redacted]

NOTES :

do not scale from this drawing - use figured dimensions only - any descrepencies to be notified to the special projects office

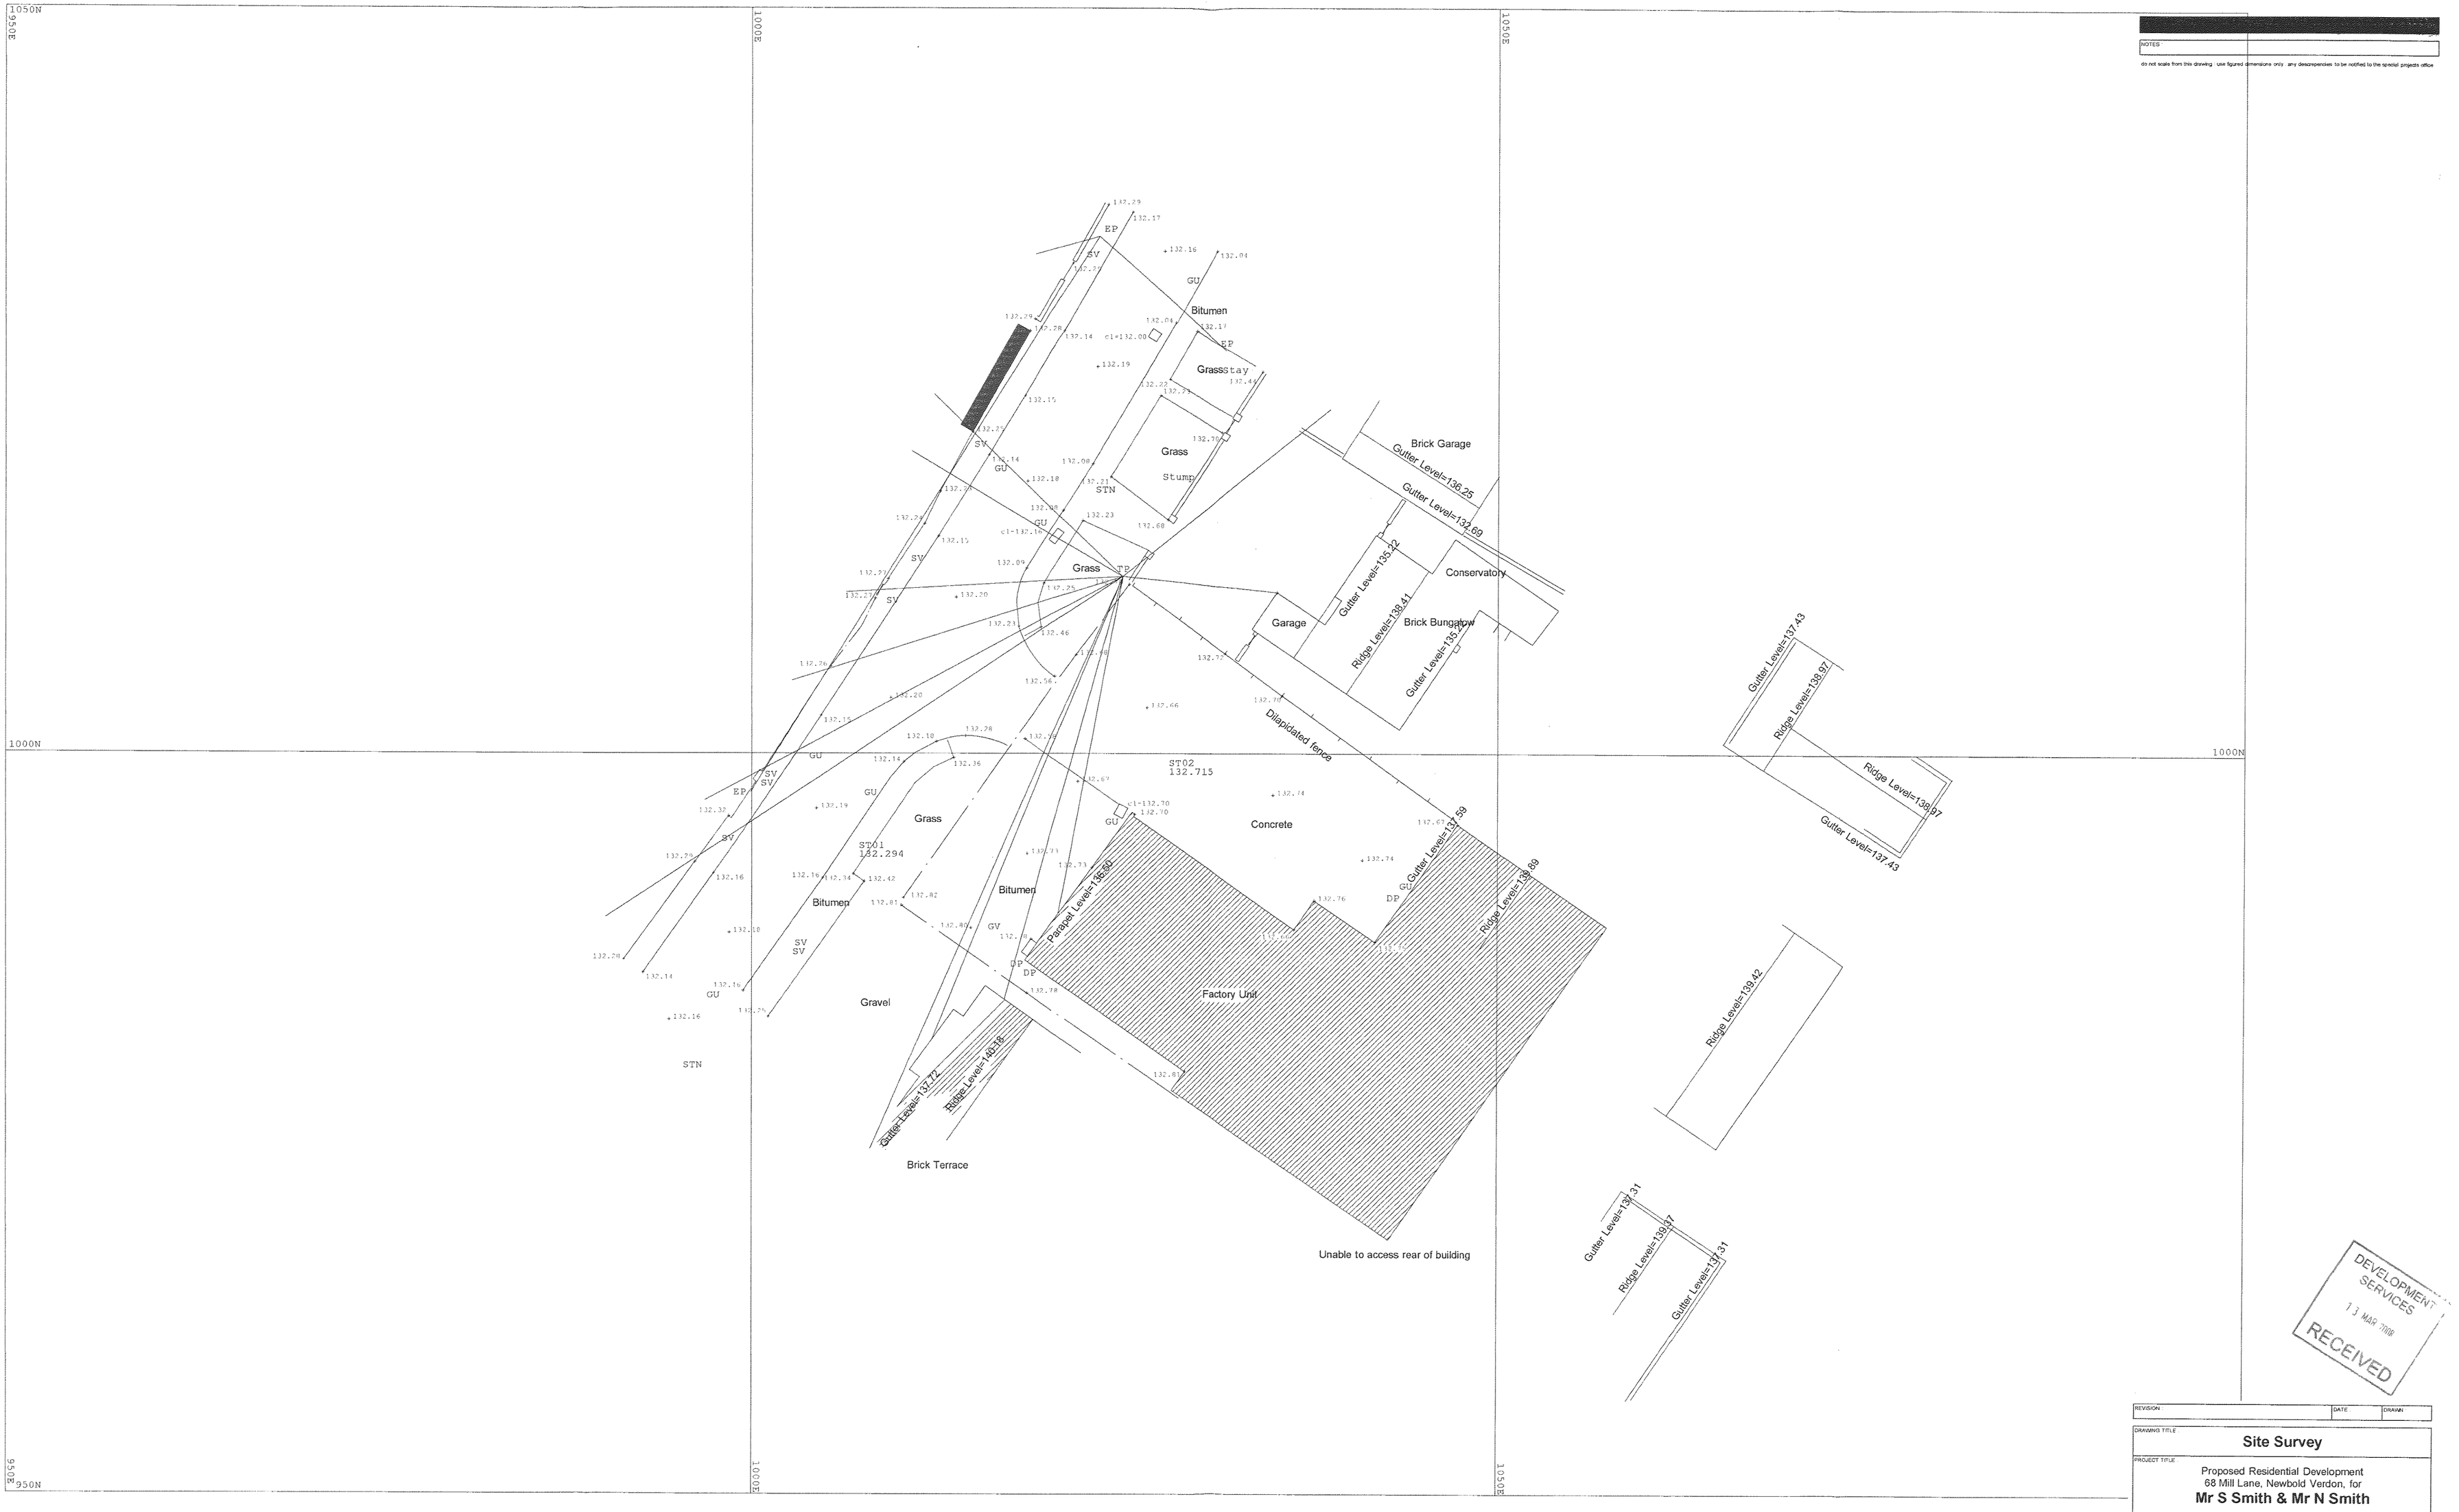

LEGEND

BARBED WIRE FENCE
POST RAIL FENCE
CLOSE BOARD FENCE
FENCE
KERB
ROOT LINE
TOP OF BANK
BOTTOM OF BANK
FOLIAGE
TRENCH SCAR
VERGE
GATE
HEDGE
TREE DECIDUOUS
TREE CONIFEROUS
BUSH
BUILDING

AIR VALVE AV
BOLLARD BOL
BRITISH TELECOM BT
CABLE RISER CR
COVER LEVEL CL
DOWN PIPE DP
EARTH ROD ER
ELECTRICITY POLE EP
ELECTRICITY MARKER EM
FUSE BOX FB
FIRE HYDRANT FH
FENCE POST FP
FLOOR LEVEL FL
GAS VALVE GV
GAS MARKER GM
GULLY GU
HYDRANT MARKER HM
INVERT LEVEL IL
LIGHTING COLUMN LC
LAMP POST LP
MANHOLE MH

NOTICE BOARD NB
PEG PEG
PIPE RISER PR
RODDING POINT RP
ROAD SIGN RS
STOP COCK SC
STATION STN
STOP VALVE SV
SERVICE LEVEL TOS
STUMP ST
TELEGRAPH POLE TP
TOP OF FENCE TOF
TOP OF RAILINGS TOR
TOP OF WALL TOW
UNABLE TO LIFT UTL
VALVE MARKER VM
VENT PIPE VP
WATER LEVEL WL
WATER MARKER WM
WASH OUT WO

Local Grid.
Levels related to OSBM (value 134.02m) located on No 65 Dragon Lane.

INTERLOCK SURVEYS

DEVELOPMENT SERVICES
13 MAR 2008
RECEIVED

REVISION	DATE	DRAWN

DRAWING TITLE
Site Survey

PROJECT TITLE
Proposed Residential Development
68 Mill Lane, Newbold Verdon, for
Mr S Smith & Mr N Smith

DRAWING NUMBER
07001.01

DRAWN	SCALES	DATE
interlock surveys	1:200	January 2008

Special Projects Company (GB) Limited
13 Barker Street : Humberstone : Leicester : LE5 3LF
m : 07970 662882 e : mail@specialprojectscompany.co.uk
m : 07881 806706 w : specialprojectscompany.co.uk

specialprojects