## Section A-A

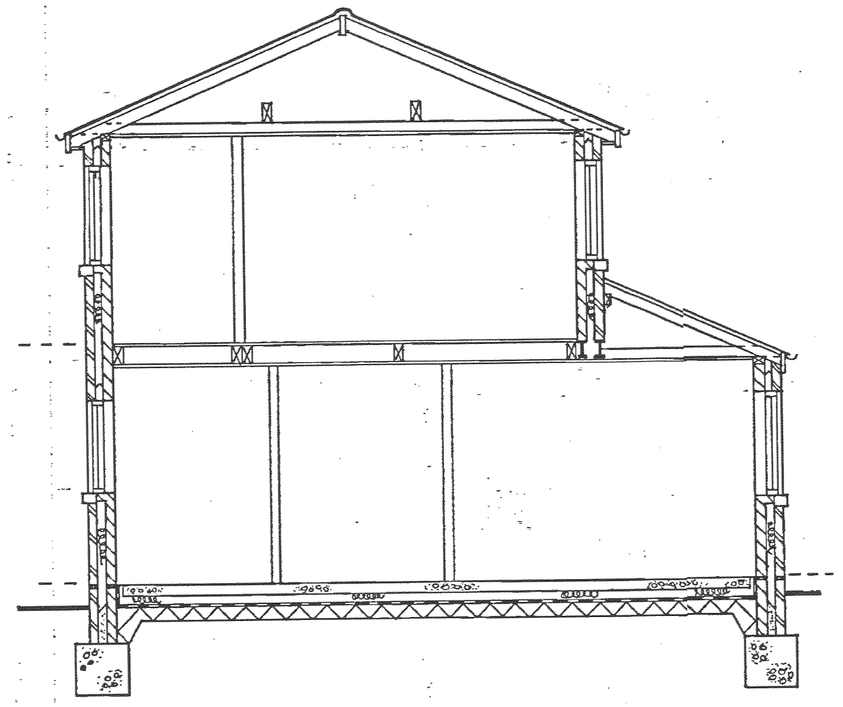

## Front Elevation

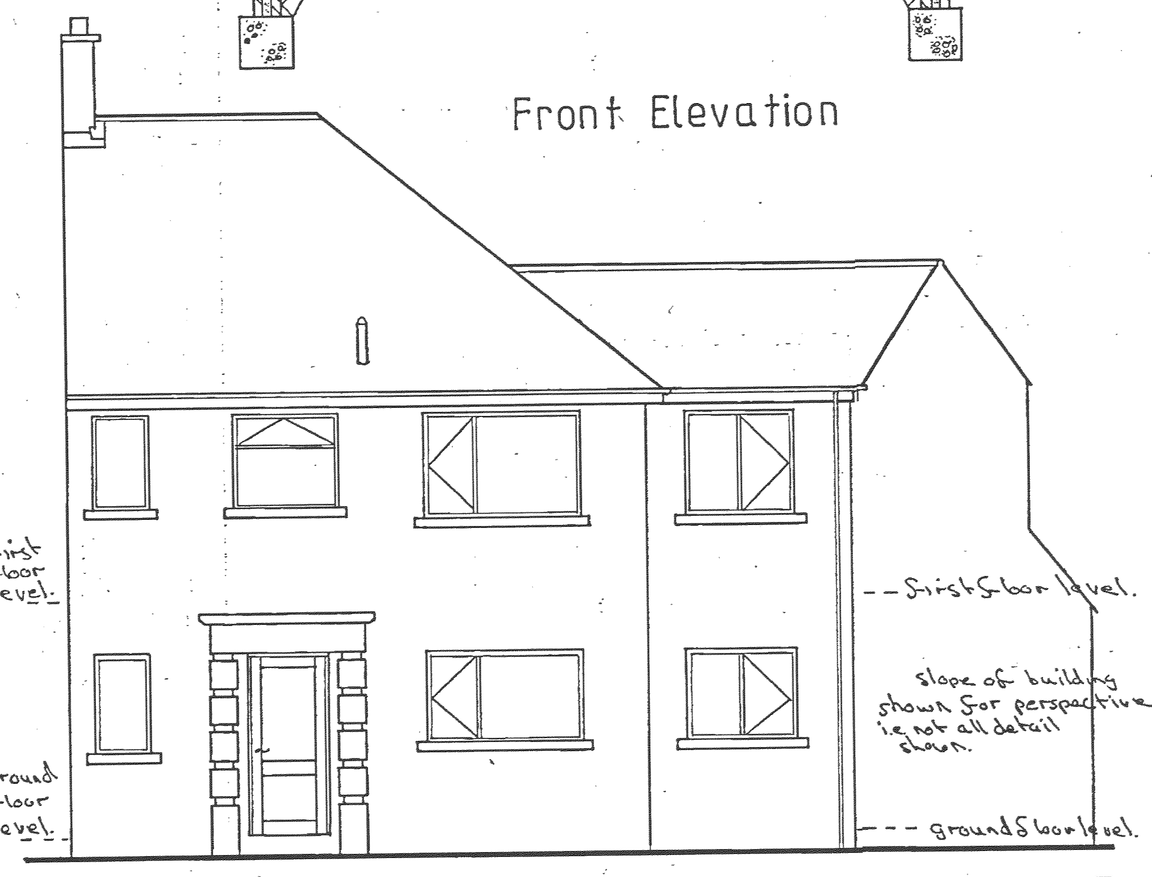


## Ground Floor Plan

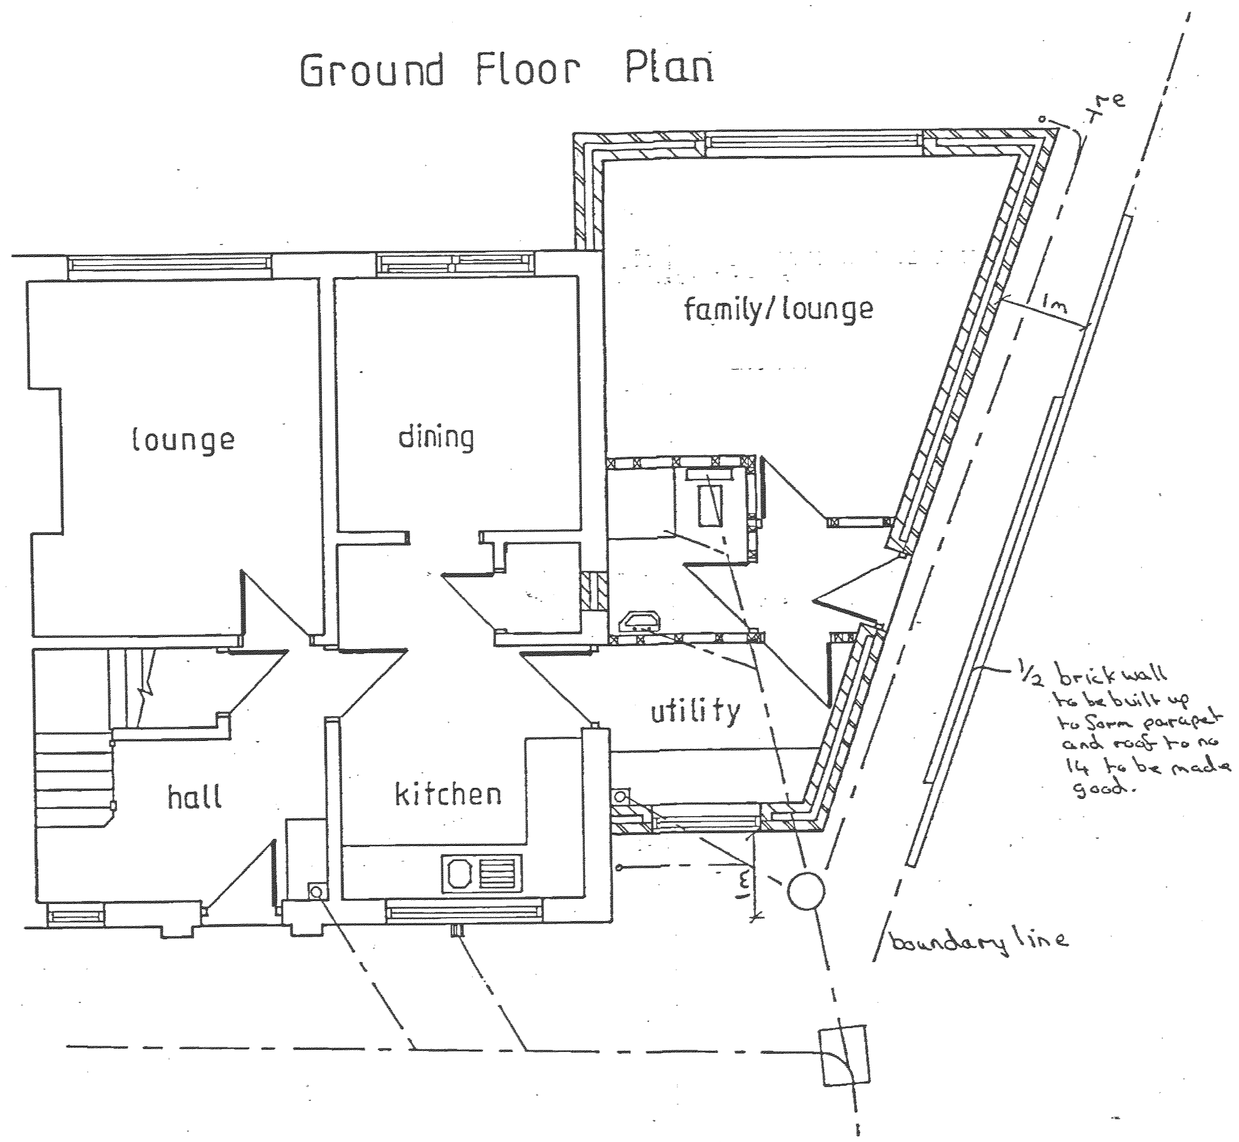


## First Floor Plan

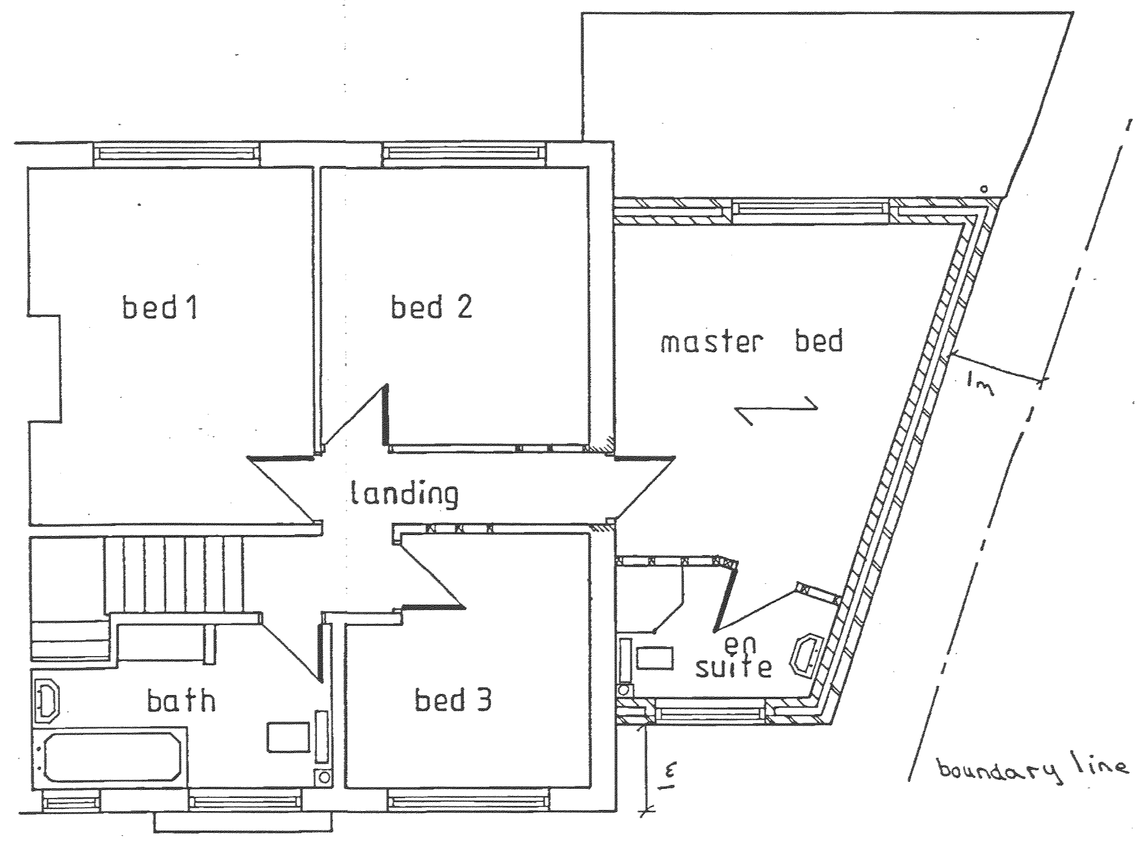


## Roof Plan

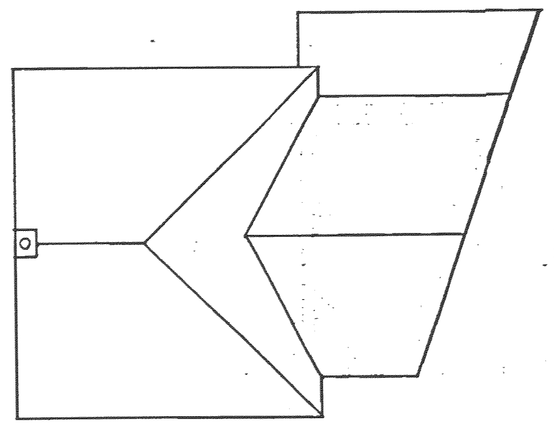

## Rear Elevation

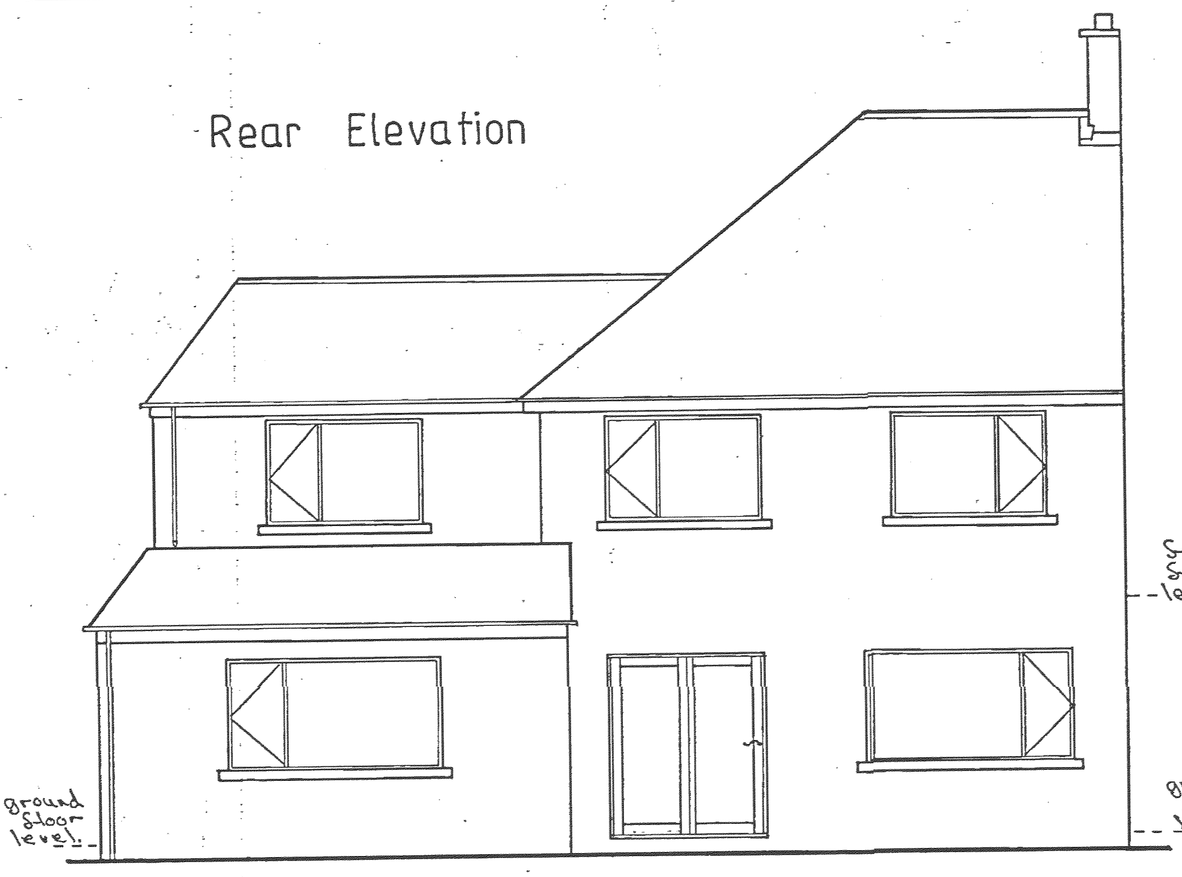


## Side Elevation

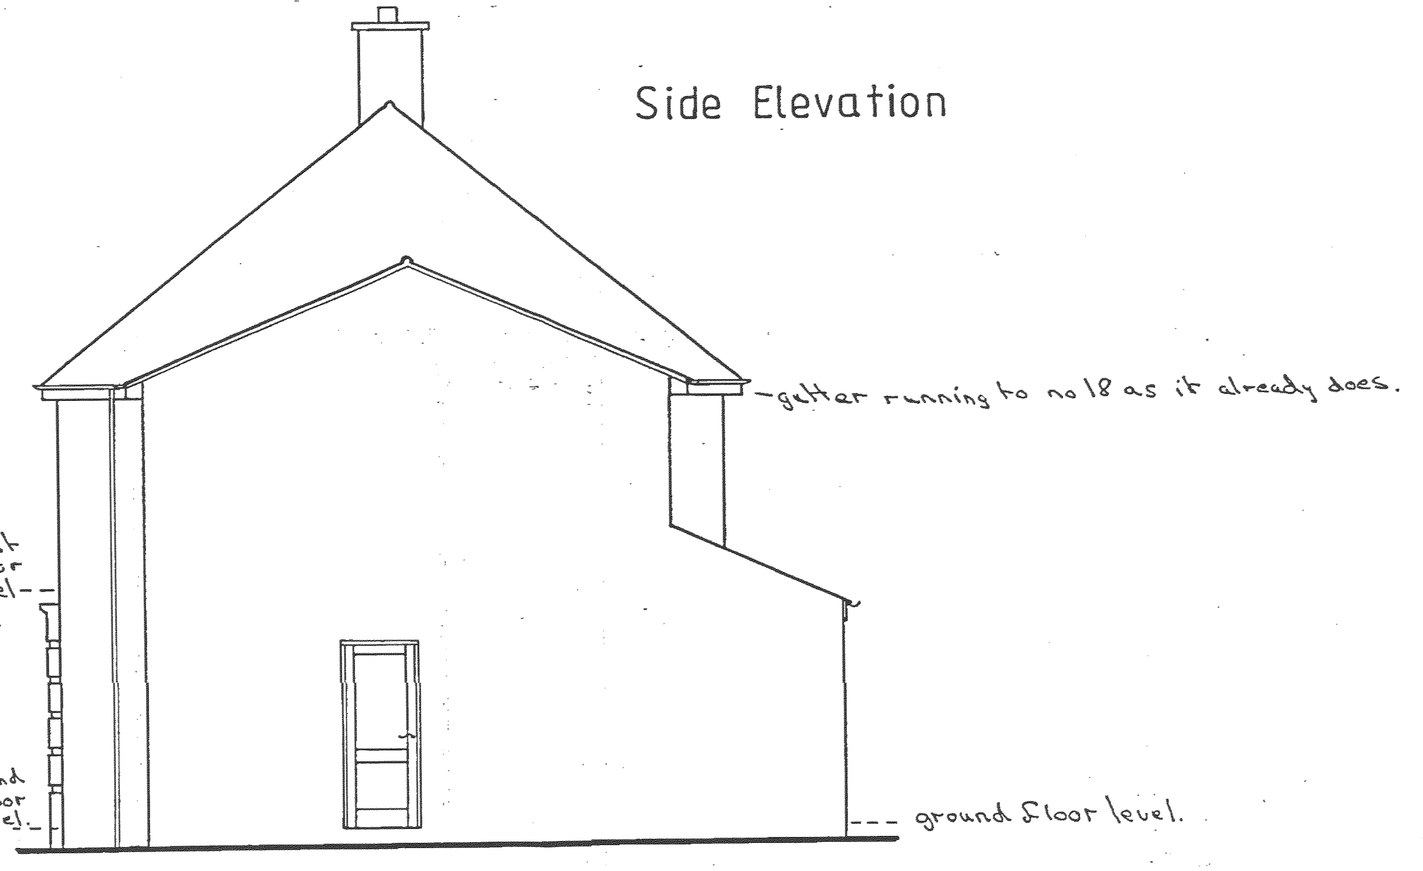


External facing brickwork to match existing
Roof tiles to match existing (to mono pitch roof)
Windows and door to be upvc as existing

### Drainage

The ground conditions in the area are mainly clay and therefore a soakaway for the surface drainage is unlikely to be suitable. Therefore the surface water drainage has been shown going to the existing combined system. If the ground is found to be suitable for a soakaway following a percolation test the rainwater drainage to the side and the rear of the extension will go to a soakaway, as 1st priority.

DEVELOPMENT SERVICES
10 NOV 2008
RECEIVED

rev a 06/11/08 - main roof changed from flat roof to low pitch roof.

| | |
|---|---|
| Client | Mrs C Moore nee Arlett |
| Address | 16 Holt Rd Burbage |
| Job | Extension |
| Drawing | Proposed Plans, Elevations & Section |
| Date | 24/09/08 |
| Ref | 004/008/02 rev a |
| Scale | 1:50 & 1:100 |
| Drawn by | NPD |