


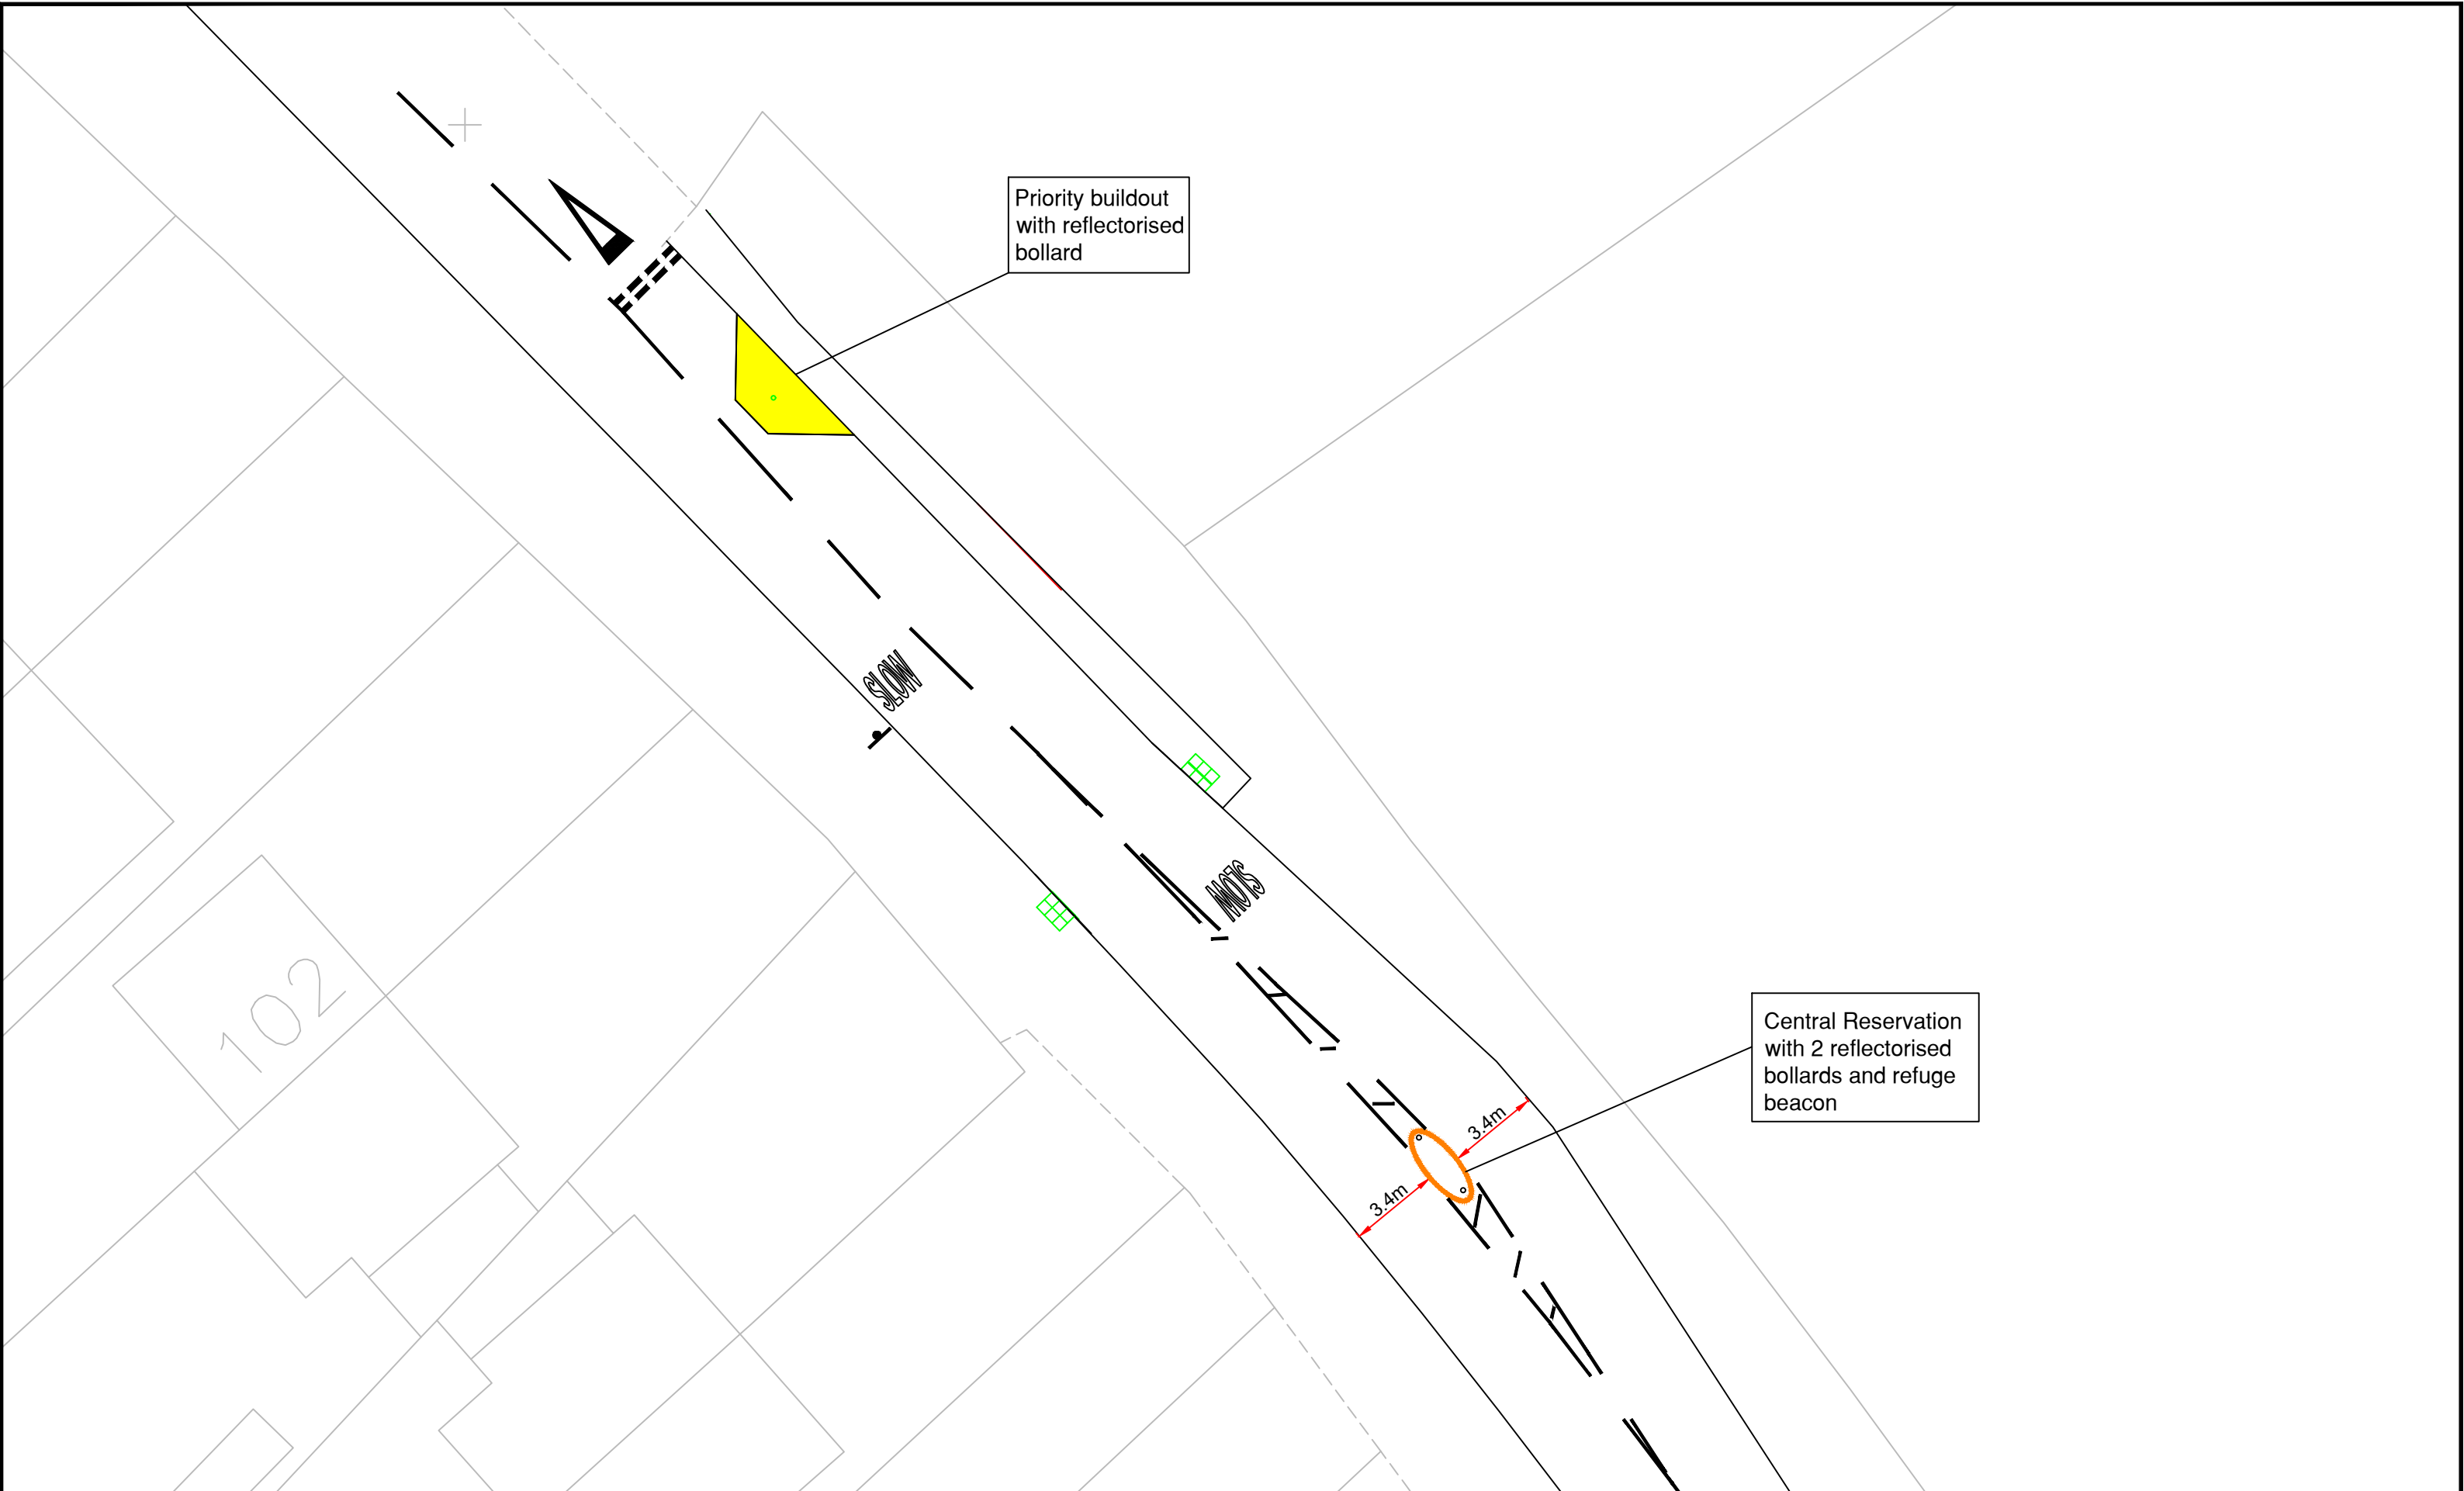

Notes:

1. All Dimensions Are In Metres. All Levels Are In Metres Above Ordnance Datum.
2. Any changes to the design or specification will require the prior approval of the relevant engineer in writing.
3. This Drawing Is To Be Read Particularly In Conjunction With The Following Drawings:-



Revision	New Layout	XXX	xx/xx 2018	A
Approved	Revision	By	Date	Rev.



Ann Carruthers
Director of
Environment And Transport

County Hall * Glenfield * Leicester * LE3 8RJ
Tel No : 0116 3050001 Web: www.leics.gov.uk

Stage Of Design - Consultation

Design & Delivery
Highways & Transport
Services

FS 33973

AMS 665552


Client:
Infrastructure Planning

Title:
Site: Lutterworth Road, Burbage

Series: 100

Drawing: Z1-40-1-1

Scheme Ref. / Drawing No.			Revision
S278CENG.011/Z1-40-1-1			-
Prepared By:	H LAMBAT	Scale:	NTS
Checked By:	P LIGHTOWLER	Size:	A3
Approved By:	R BOYCE	Date:	DEC 2021

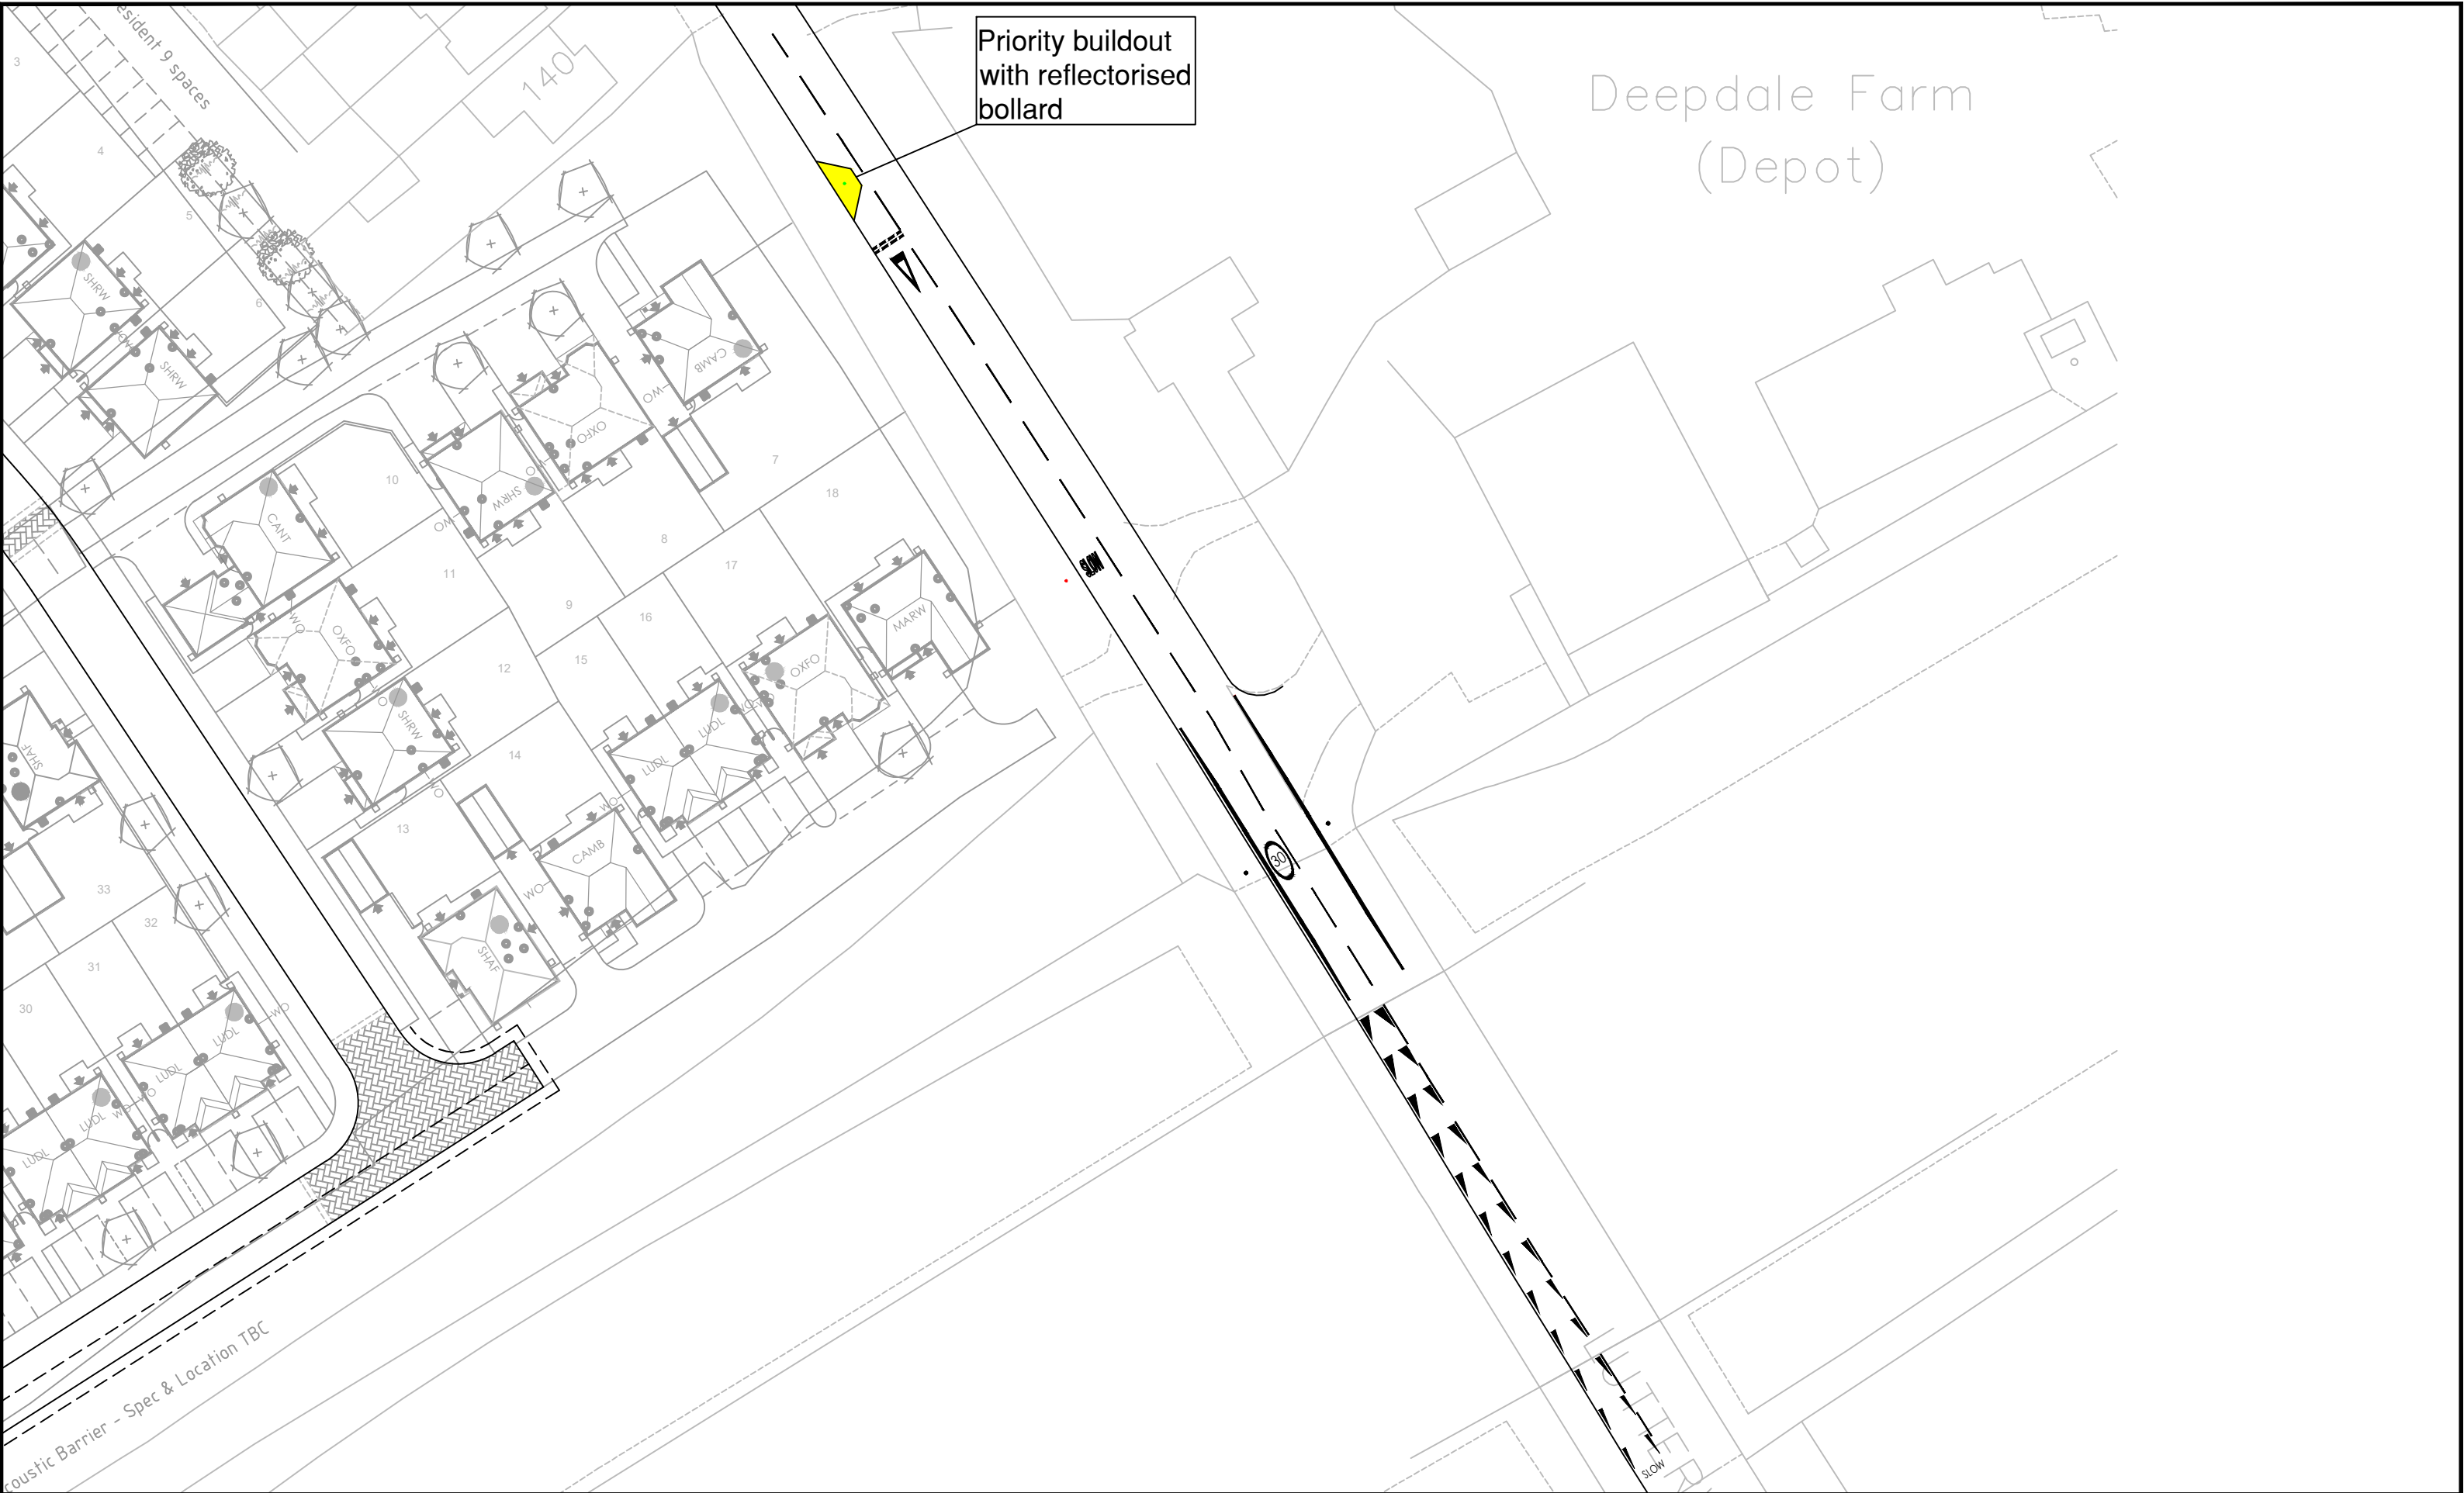

Priority buildout
with reflectorised
bollard

Deepdale Farm
(Depot)

- Notes:
1. All Dimensions Are In Metres. All Levels Are In Metres Above Ordnance Datum.
 2. Any changes to the design or specification will require the prior approval of the relevant engineer in writing.
 3. This Drawing Is To Be Read Particularly In Conjunction With The Following Drawings:-



Revision	New Layout	XXX	xx/xx 2018	A
Approved	Revision	By	Date	Rev.



Ann Carruthers
Director of
Environment And Transport

County Hall * Glenfield * Leicester * LE3 8RJ
Tel No : 0116 3050001 Web: www.leics.gov.uk

Stage Of Design - Consultation

Design & Delivery
Highways & Transport
Services

FS 33973

AMS 665552

Client:
Infrastructure Planning

Title:
Site: Lutterworth Road, Burbage

Series: 100

Drawing: Z1-40-1-2

Scheme Ref. / Drawing No.			Revision
S278CENG.011-Z1-40-1-2			-
Prepared By:	H LAMBAT	Scale:	NTS
Checked By:	P LIGHTOWLER	Size:	A3
Approved By:	R BOYCE	Date:	DEC 2021