


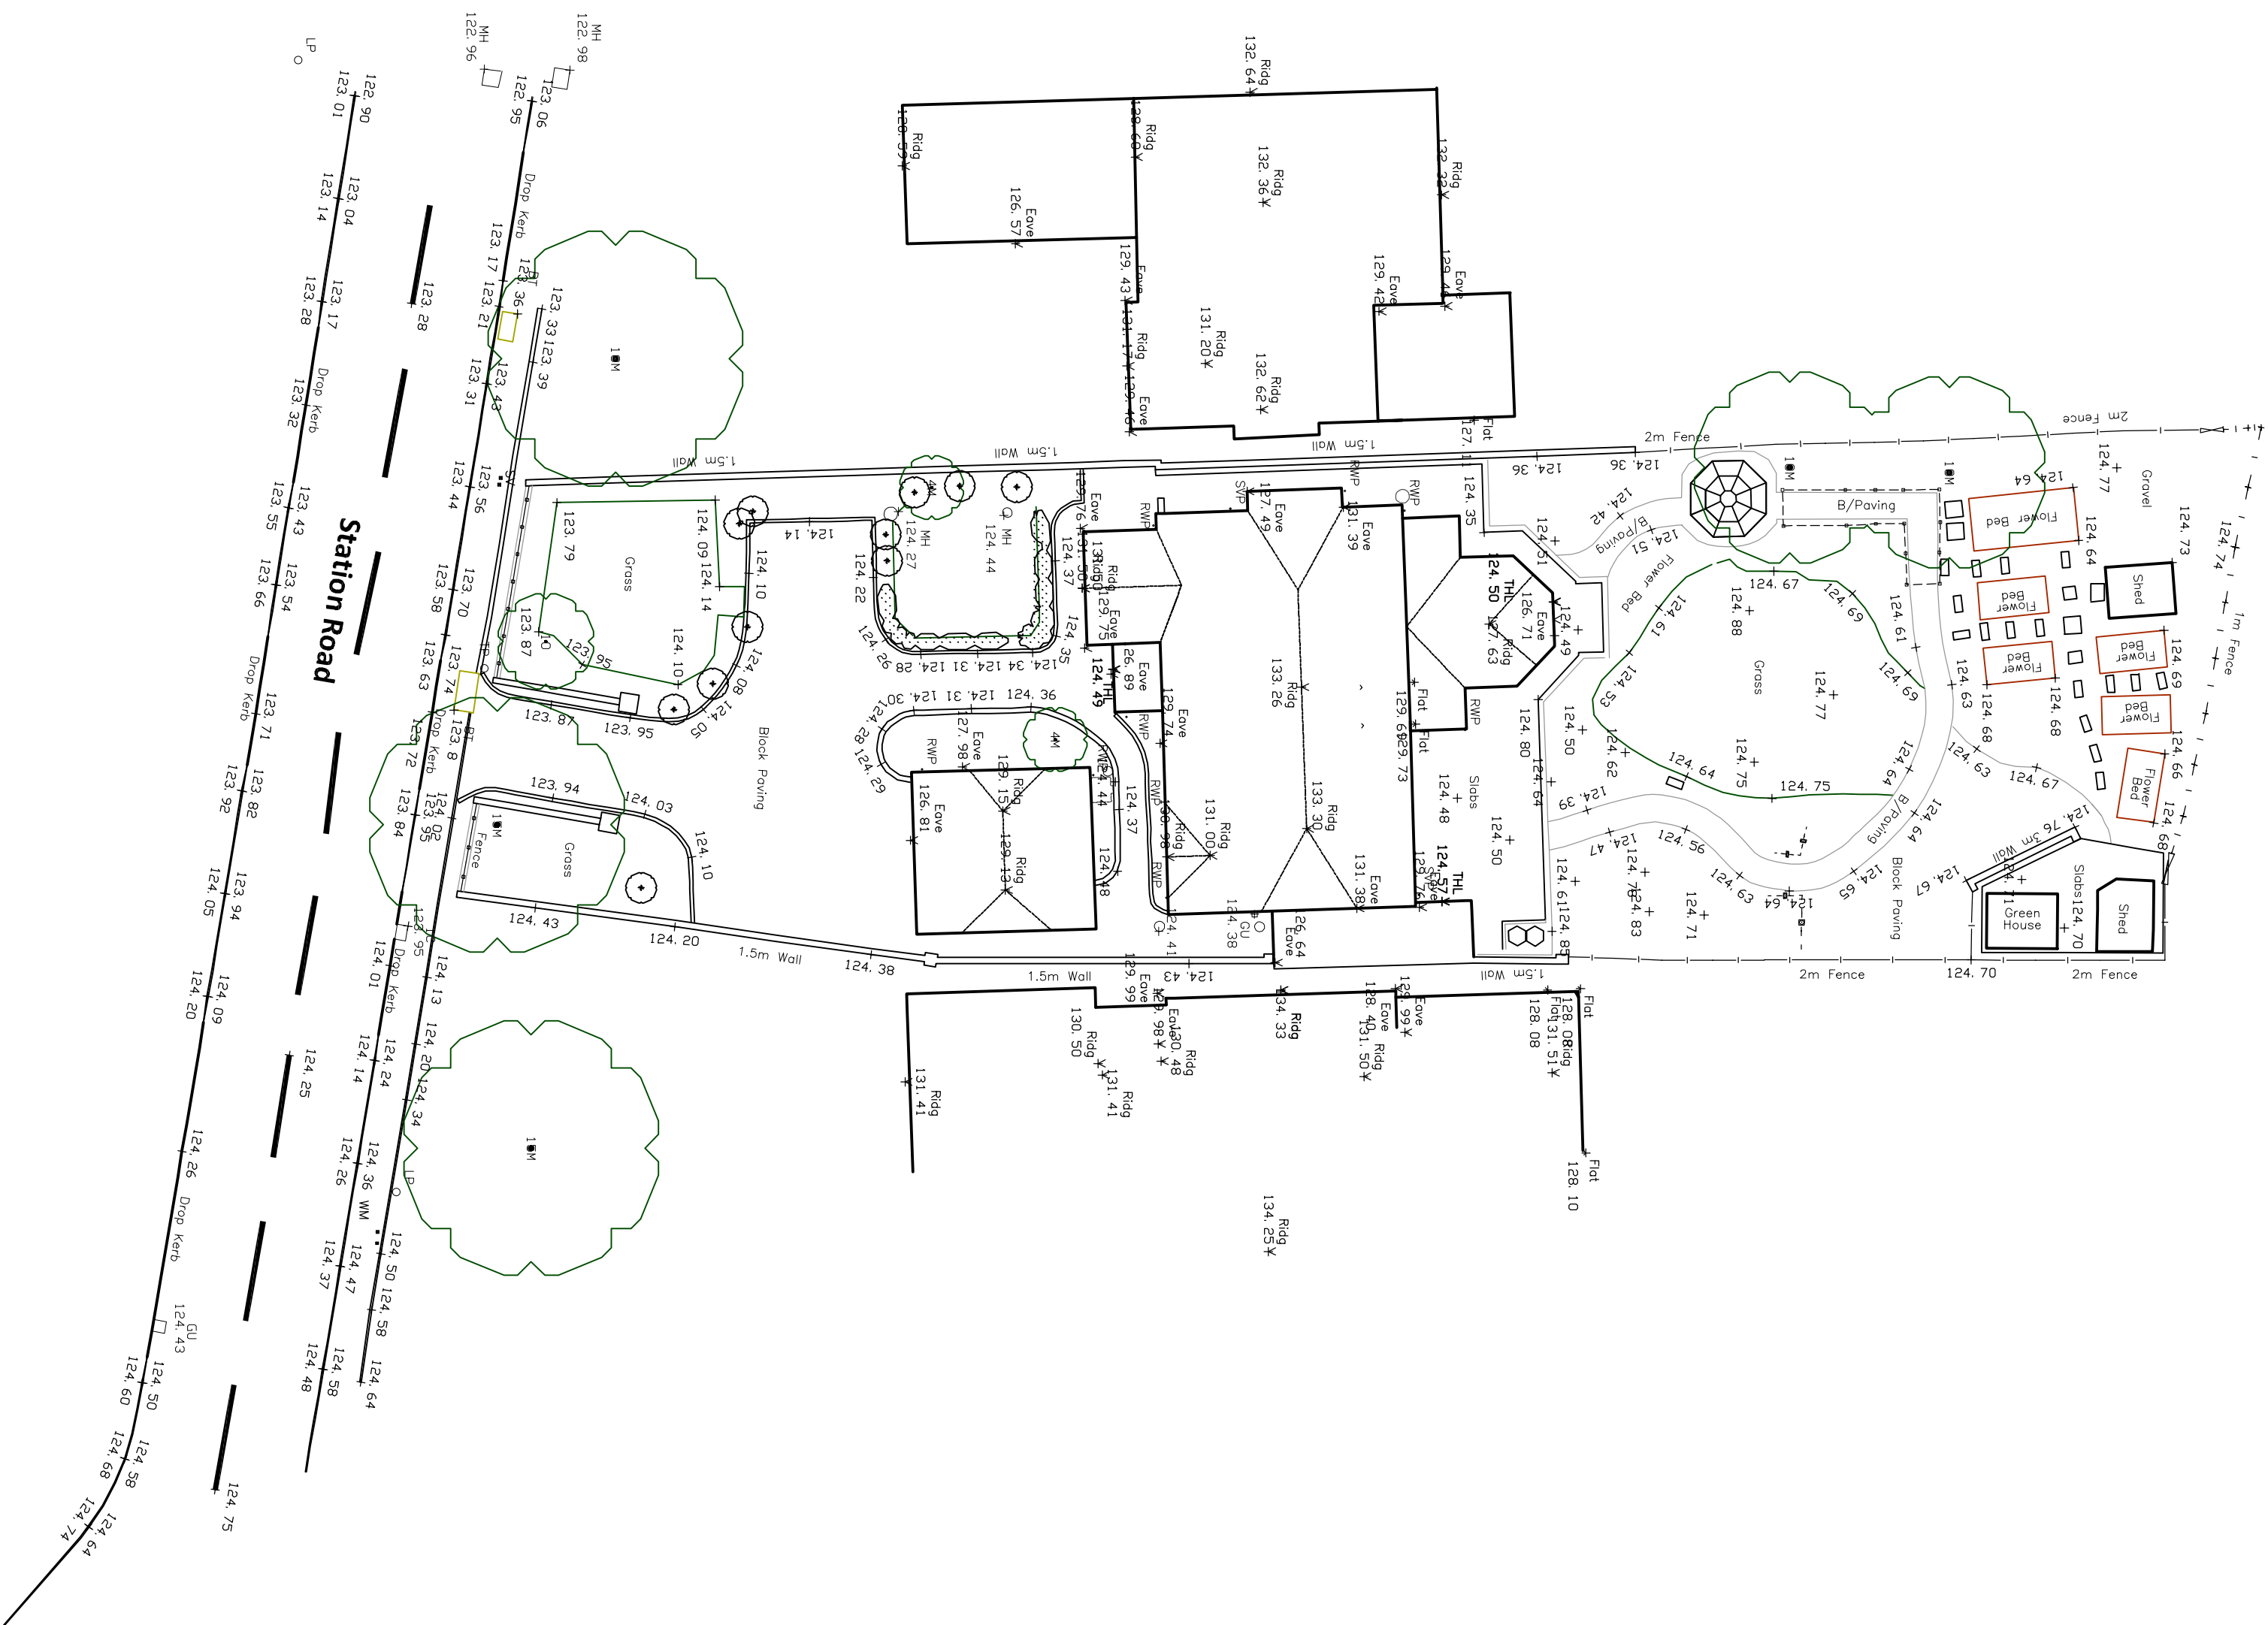

Indicative North

Existing Site Survey

Scale 1:200

Meters

0 2 4 8 12

Revisions:

DG **DAVID GRANGER**
ARCHITECTURAL DESIGN LTD

David Granger Architectural Design Ltd
The Old Cottage Hospital
Leicester Road
Ashted de la Zouch
Leicestershire
LE65 1DB
T 01530 560939
W www.davidgrangerdesign.com

Project

118 Station Road
Market Bosworth
Leicestershire

Client

Mr & Mrs N. Haley

Drawing

Topographical Survey
Sheet 1 of 1

Drawing Number 25.4620.01

Date: October 2025

Scale: As Shown Drawn By: PJ Checked By: SM

By mutual discussion with the client, it is understood that the client is responsible for any discrepancies and to be referred to David Granger Architectural Design Limited. Connecting any water or drainage system to the site, all drawings are copyright of David Granger Architectural Design Limited. No part of this drawing may be reproduced without the written consent of David Granger Architectural Design Limited. All rights reserved. Licence No. J8100000465, Landmark Ref. LD0816 Company Reg. No. 3058912