


Notes

This drawing is to be read in conjunction with topographical survey drawing No. 25-4620.01 and 25-4620.02-06 'Existing Details'

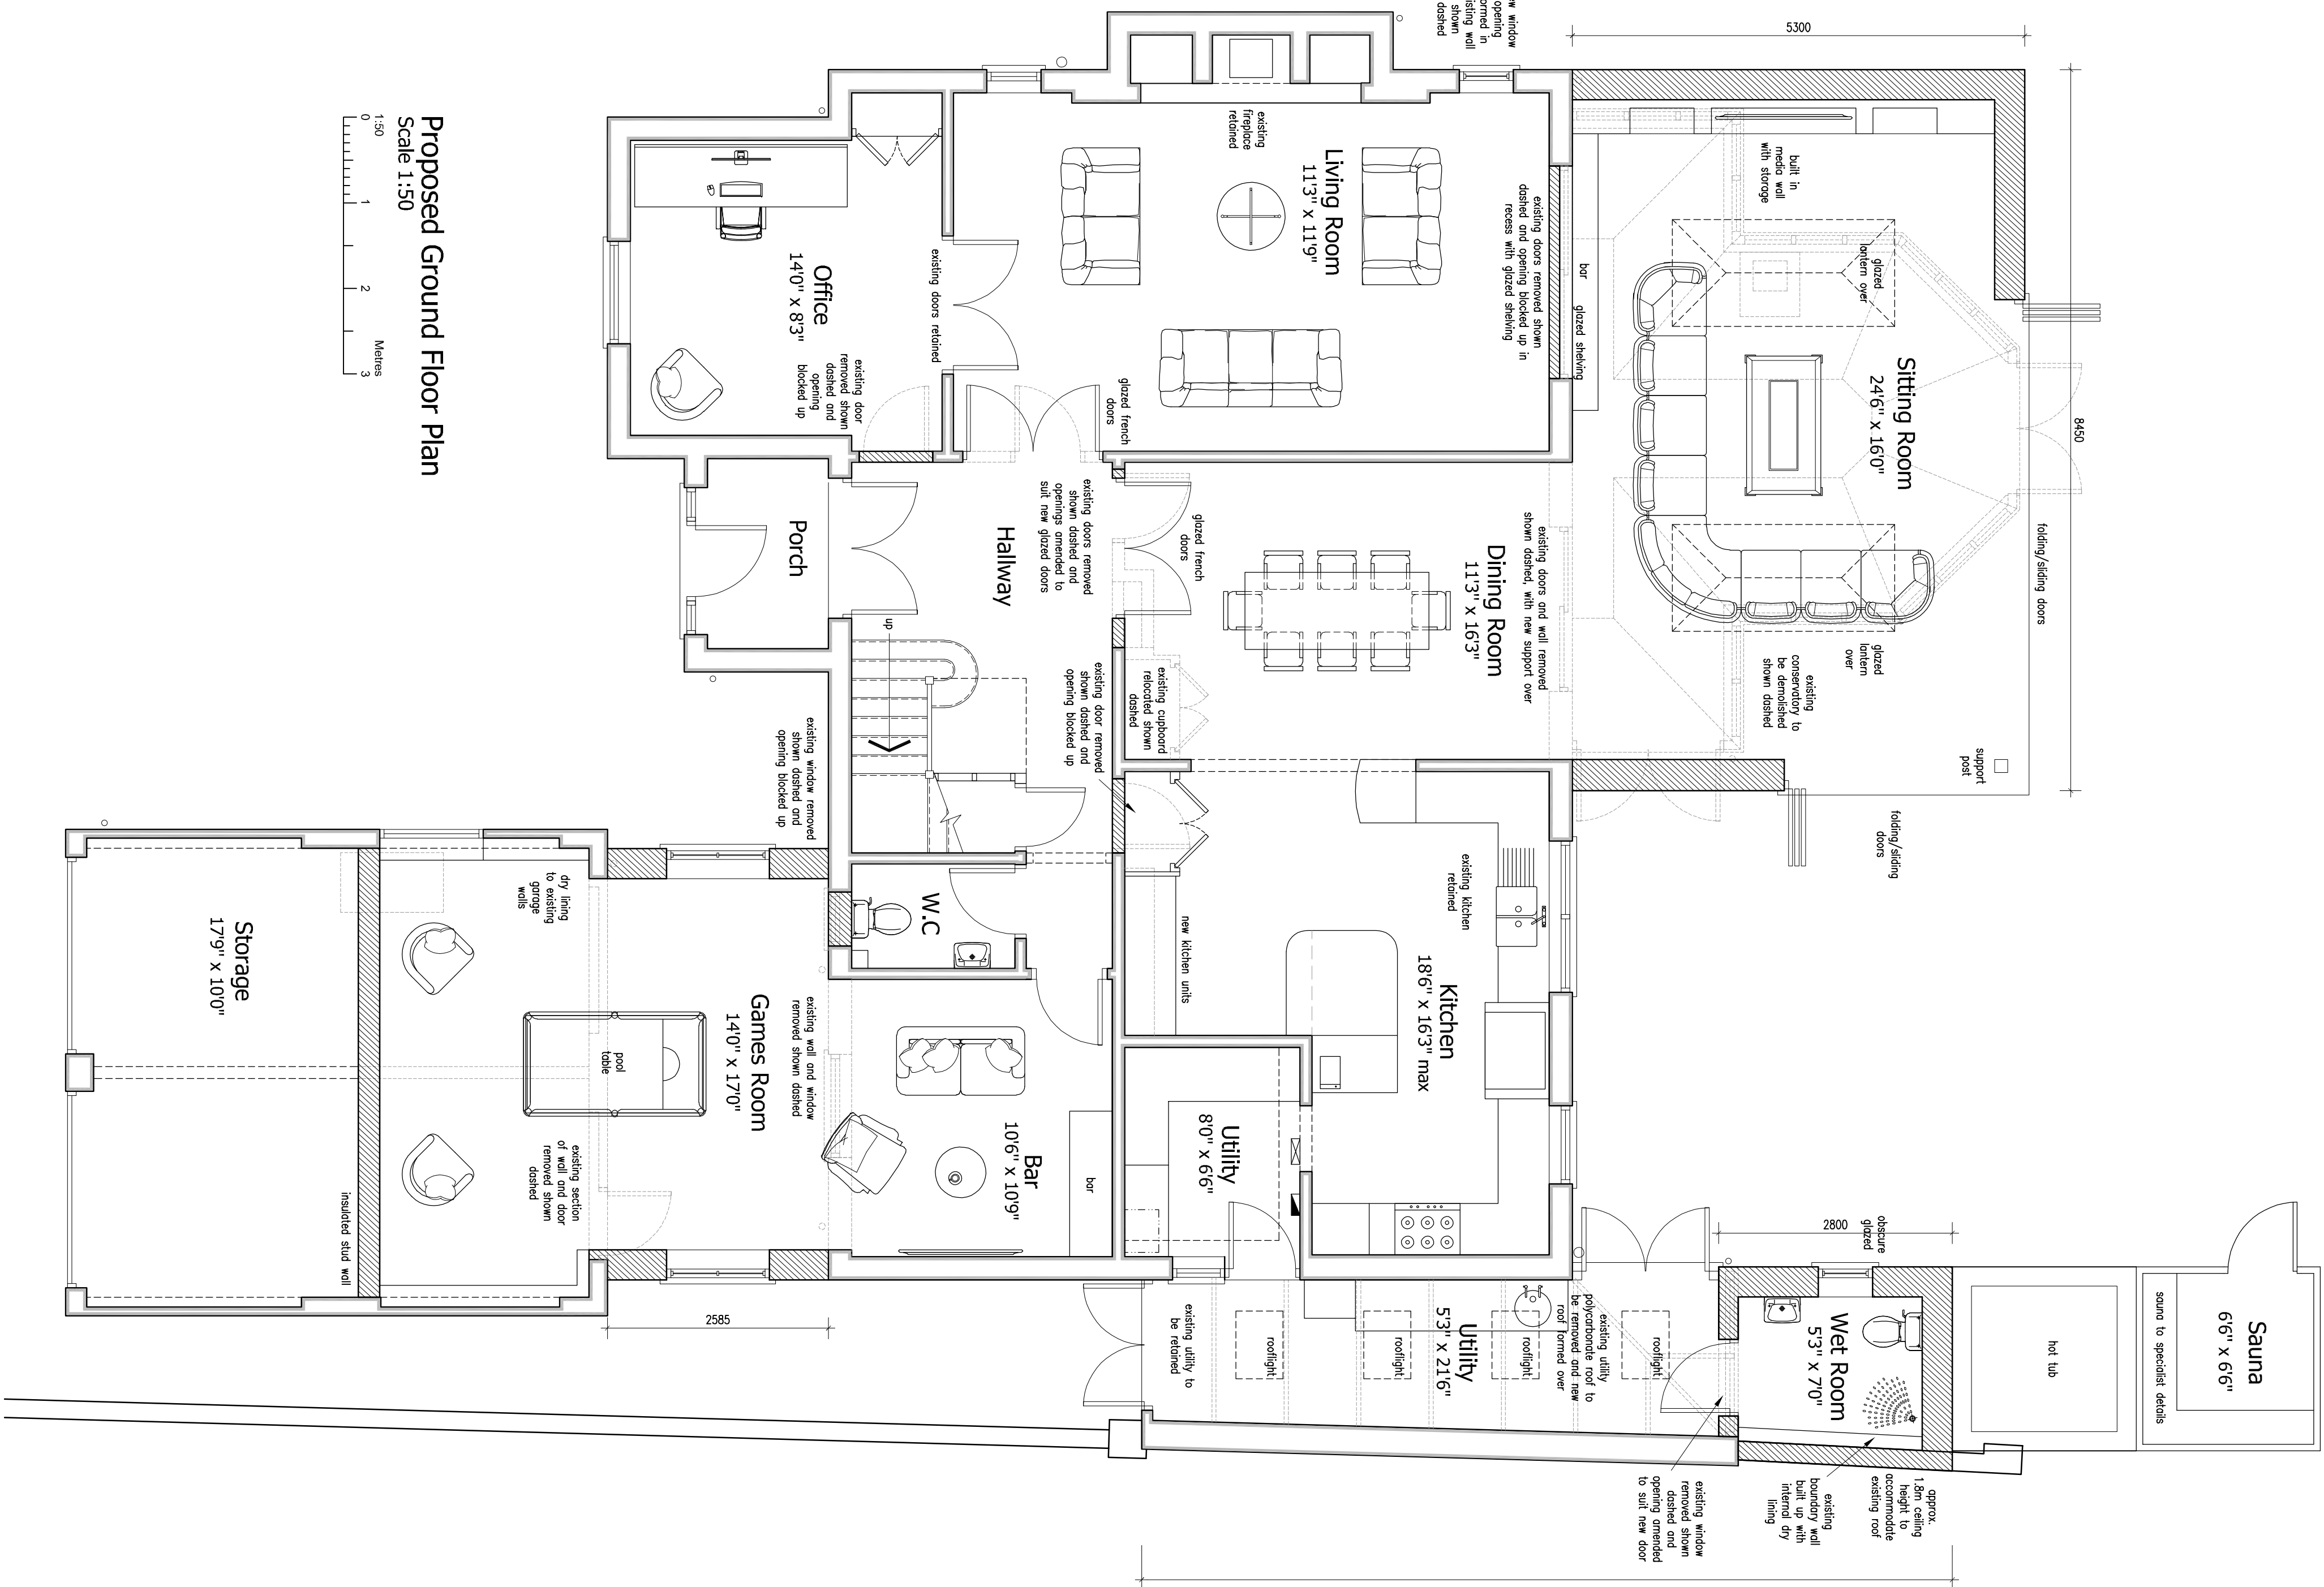

DETAILED PLANNING PROPOSALS

PROPOSED EXTENSIONS AND ALTERATIONS - 118 STATION ROAD - MARKET BOSWORTH - LEICESTERSHIRE