DCPLAN

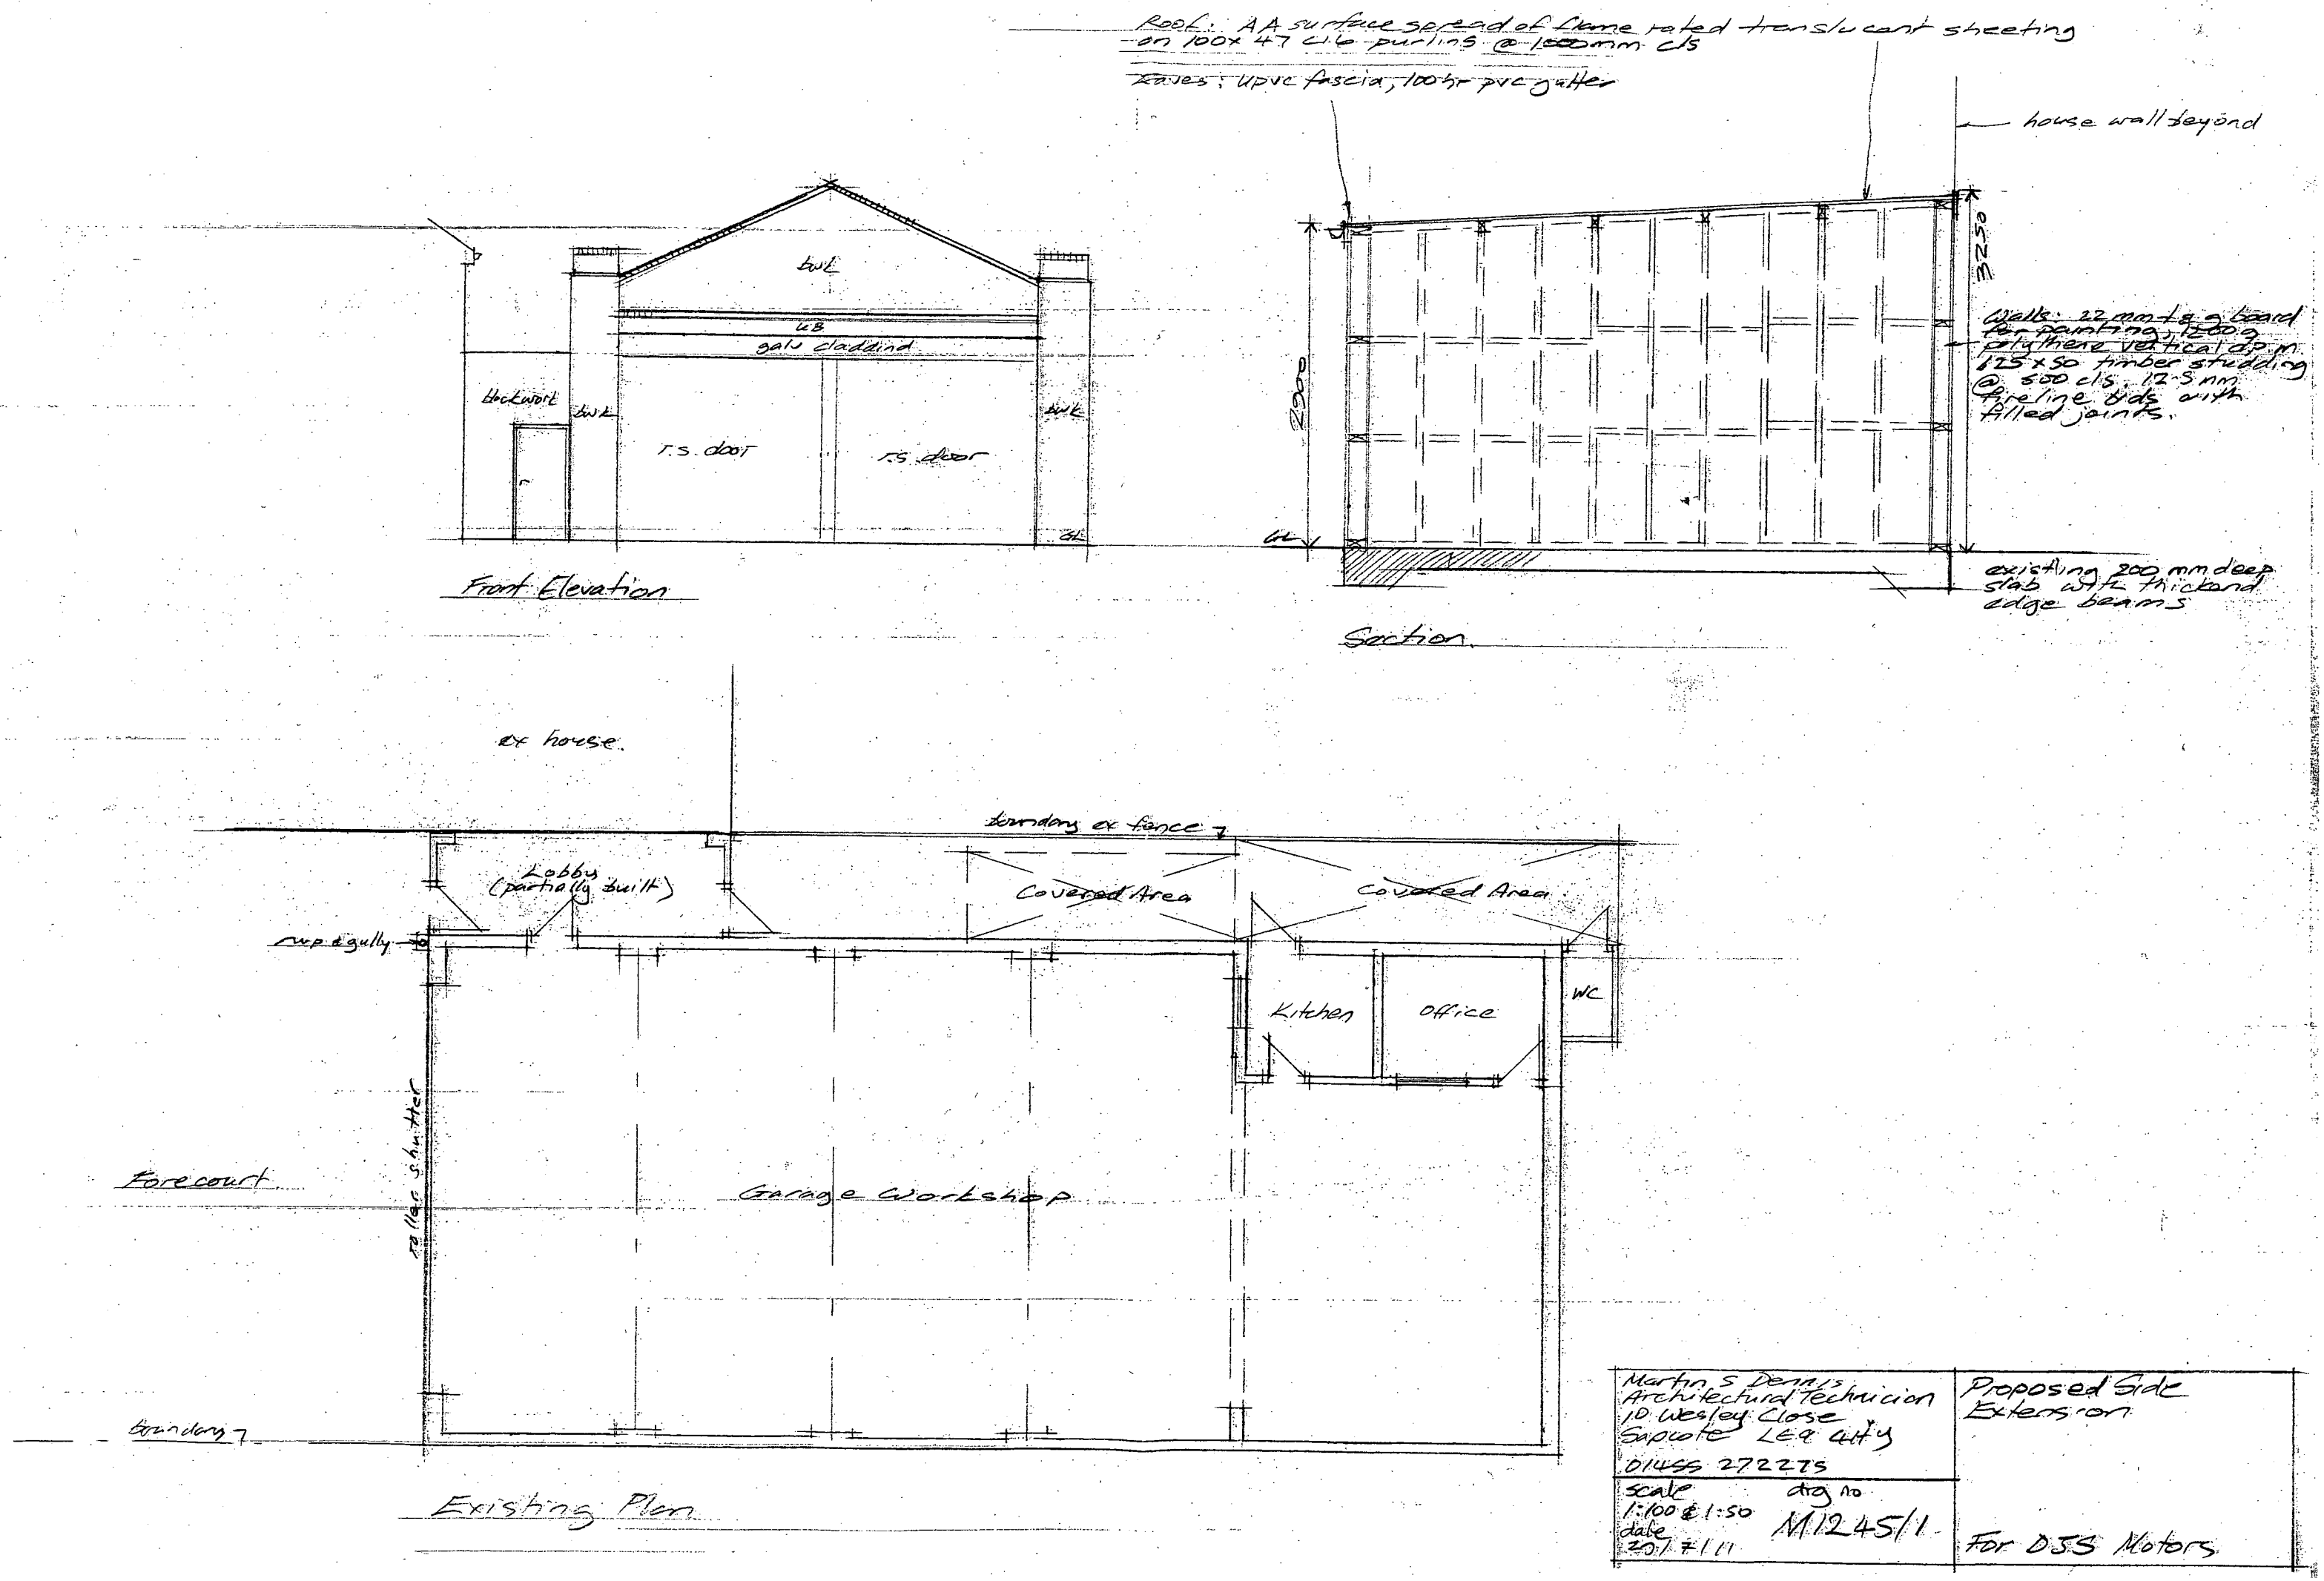

Martin S Dennis Architectural Technician 10 Wesley Close Sapcote LE9 4HY 01455 272275	Proposed Side Extension
scale 1:100 & 1:50 date 20/7/11 dwg no M1245/1	For DJS Motors