



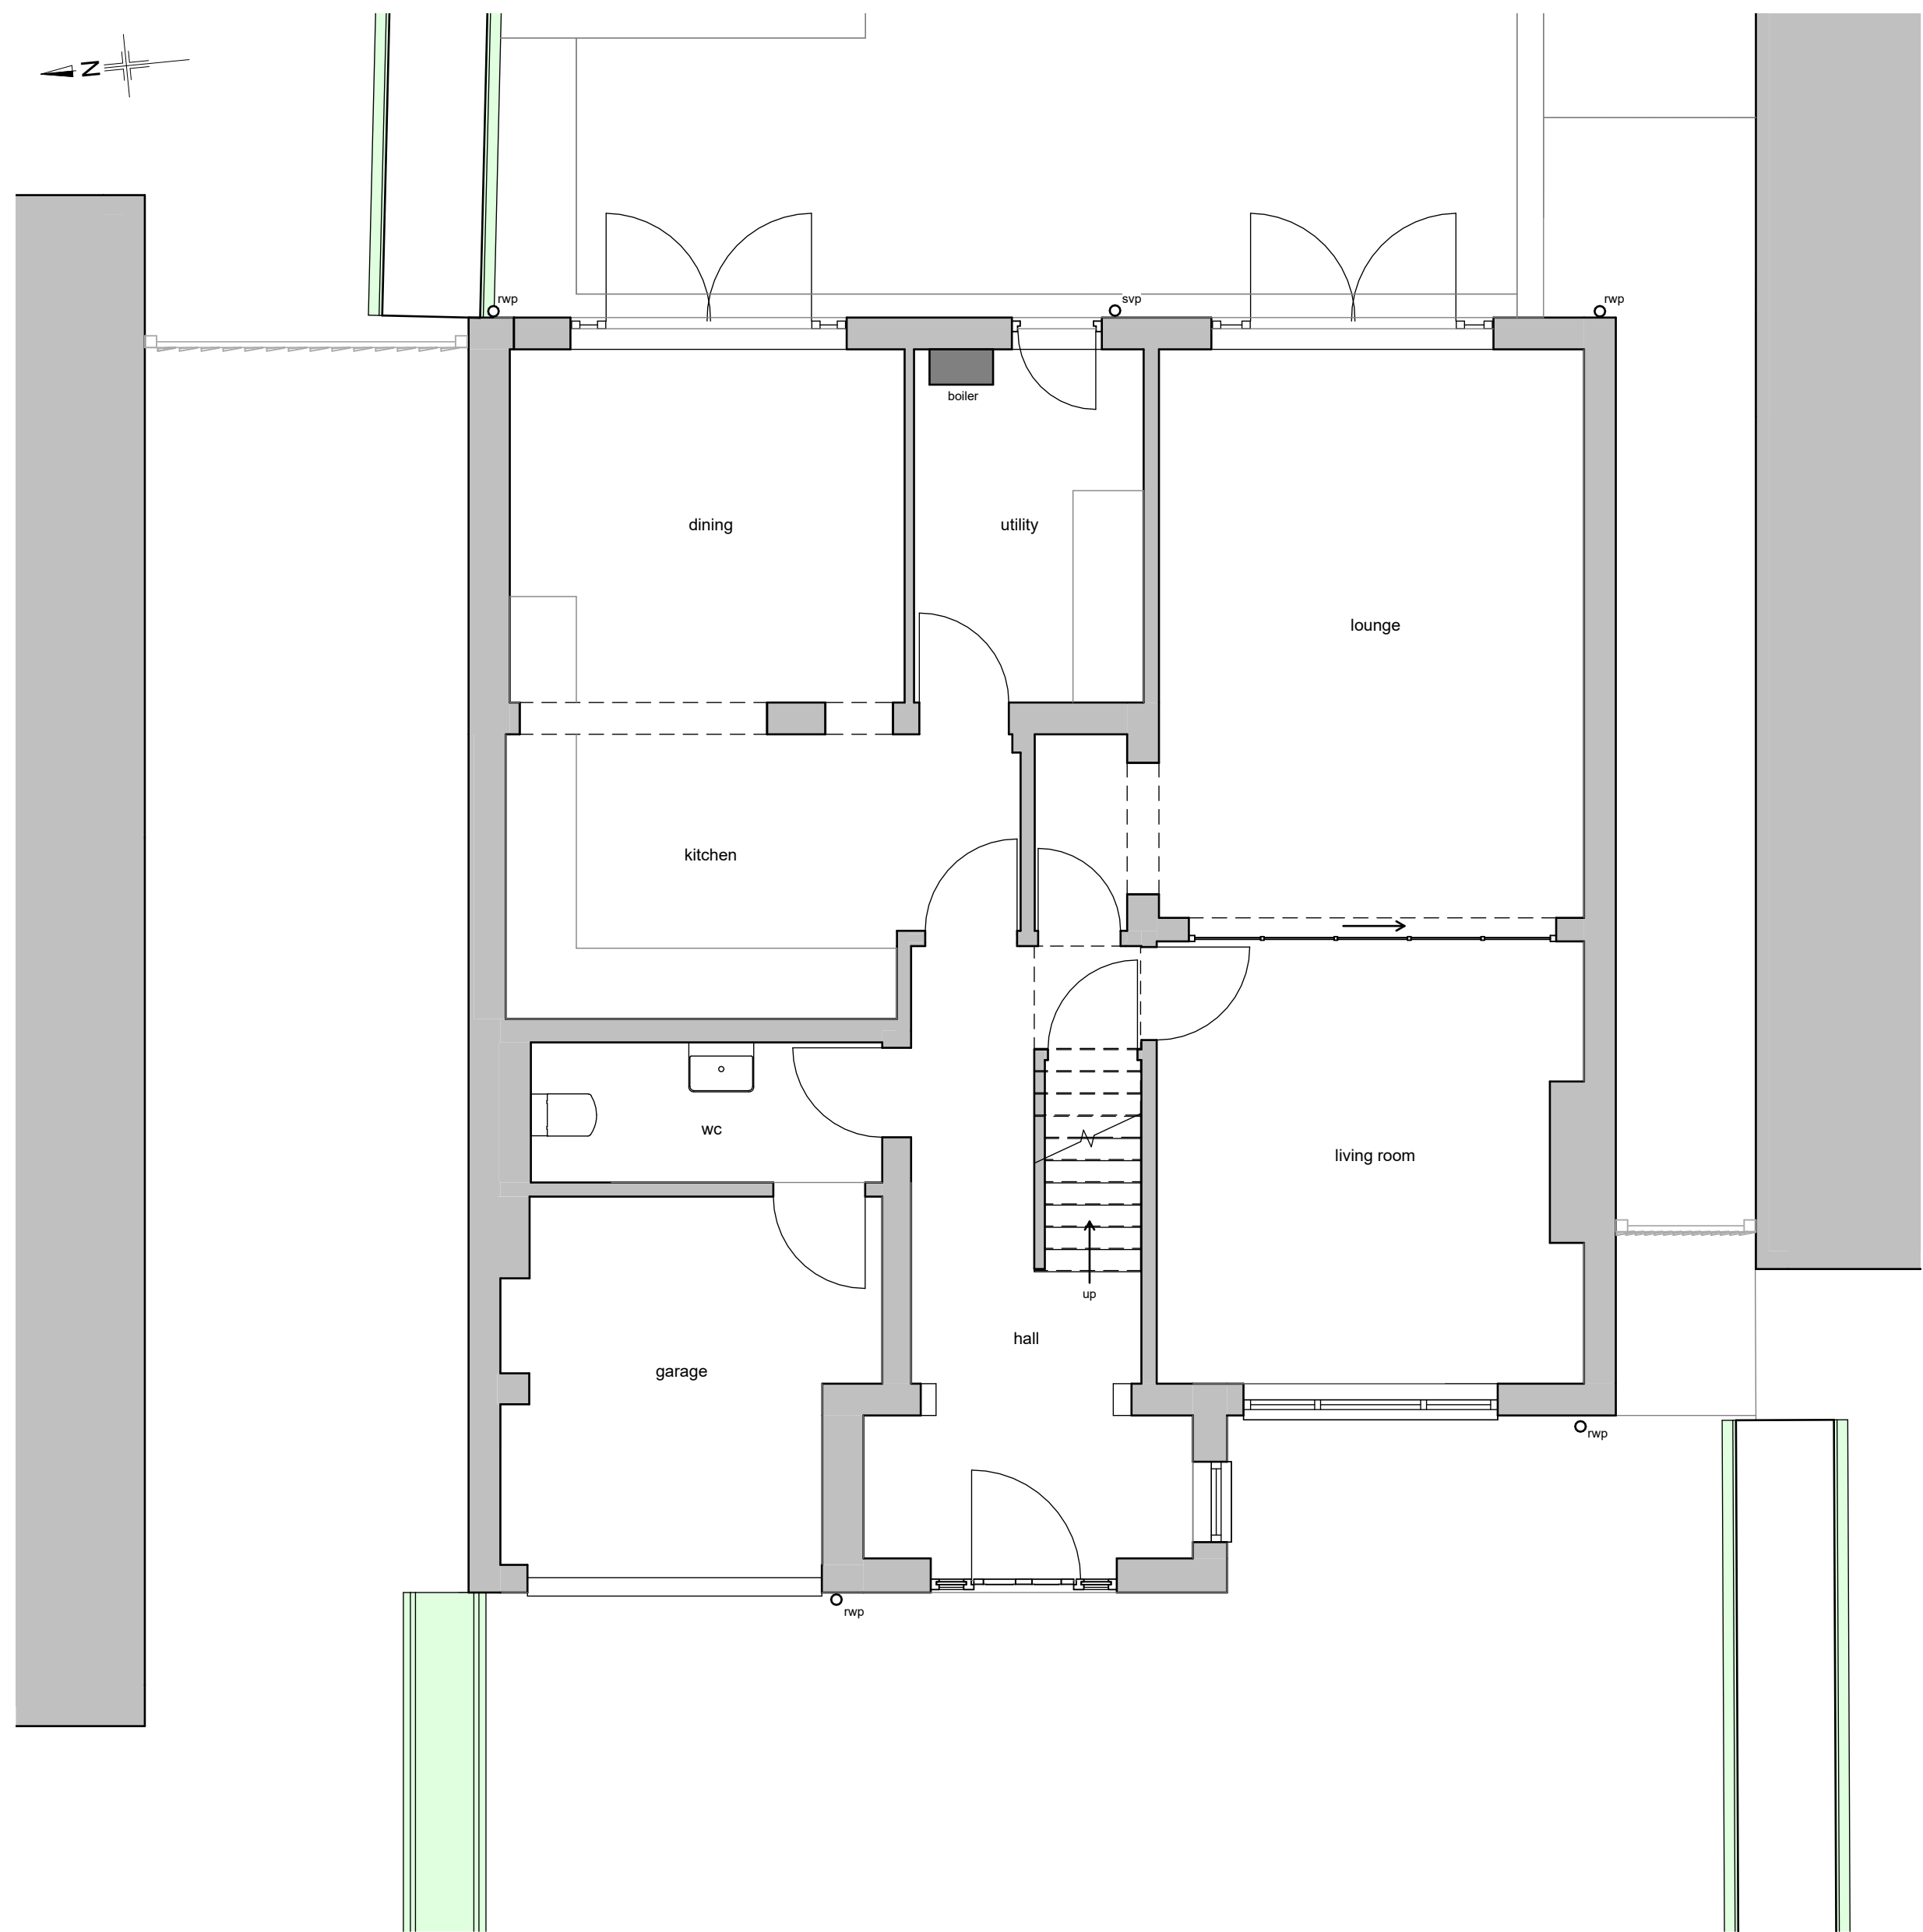


Existing Ground Floor Plan
1 : 50

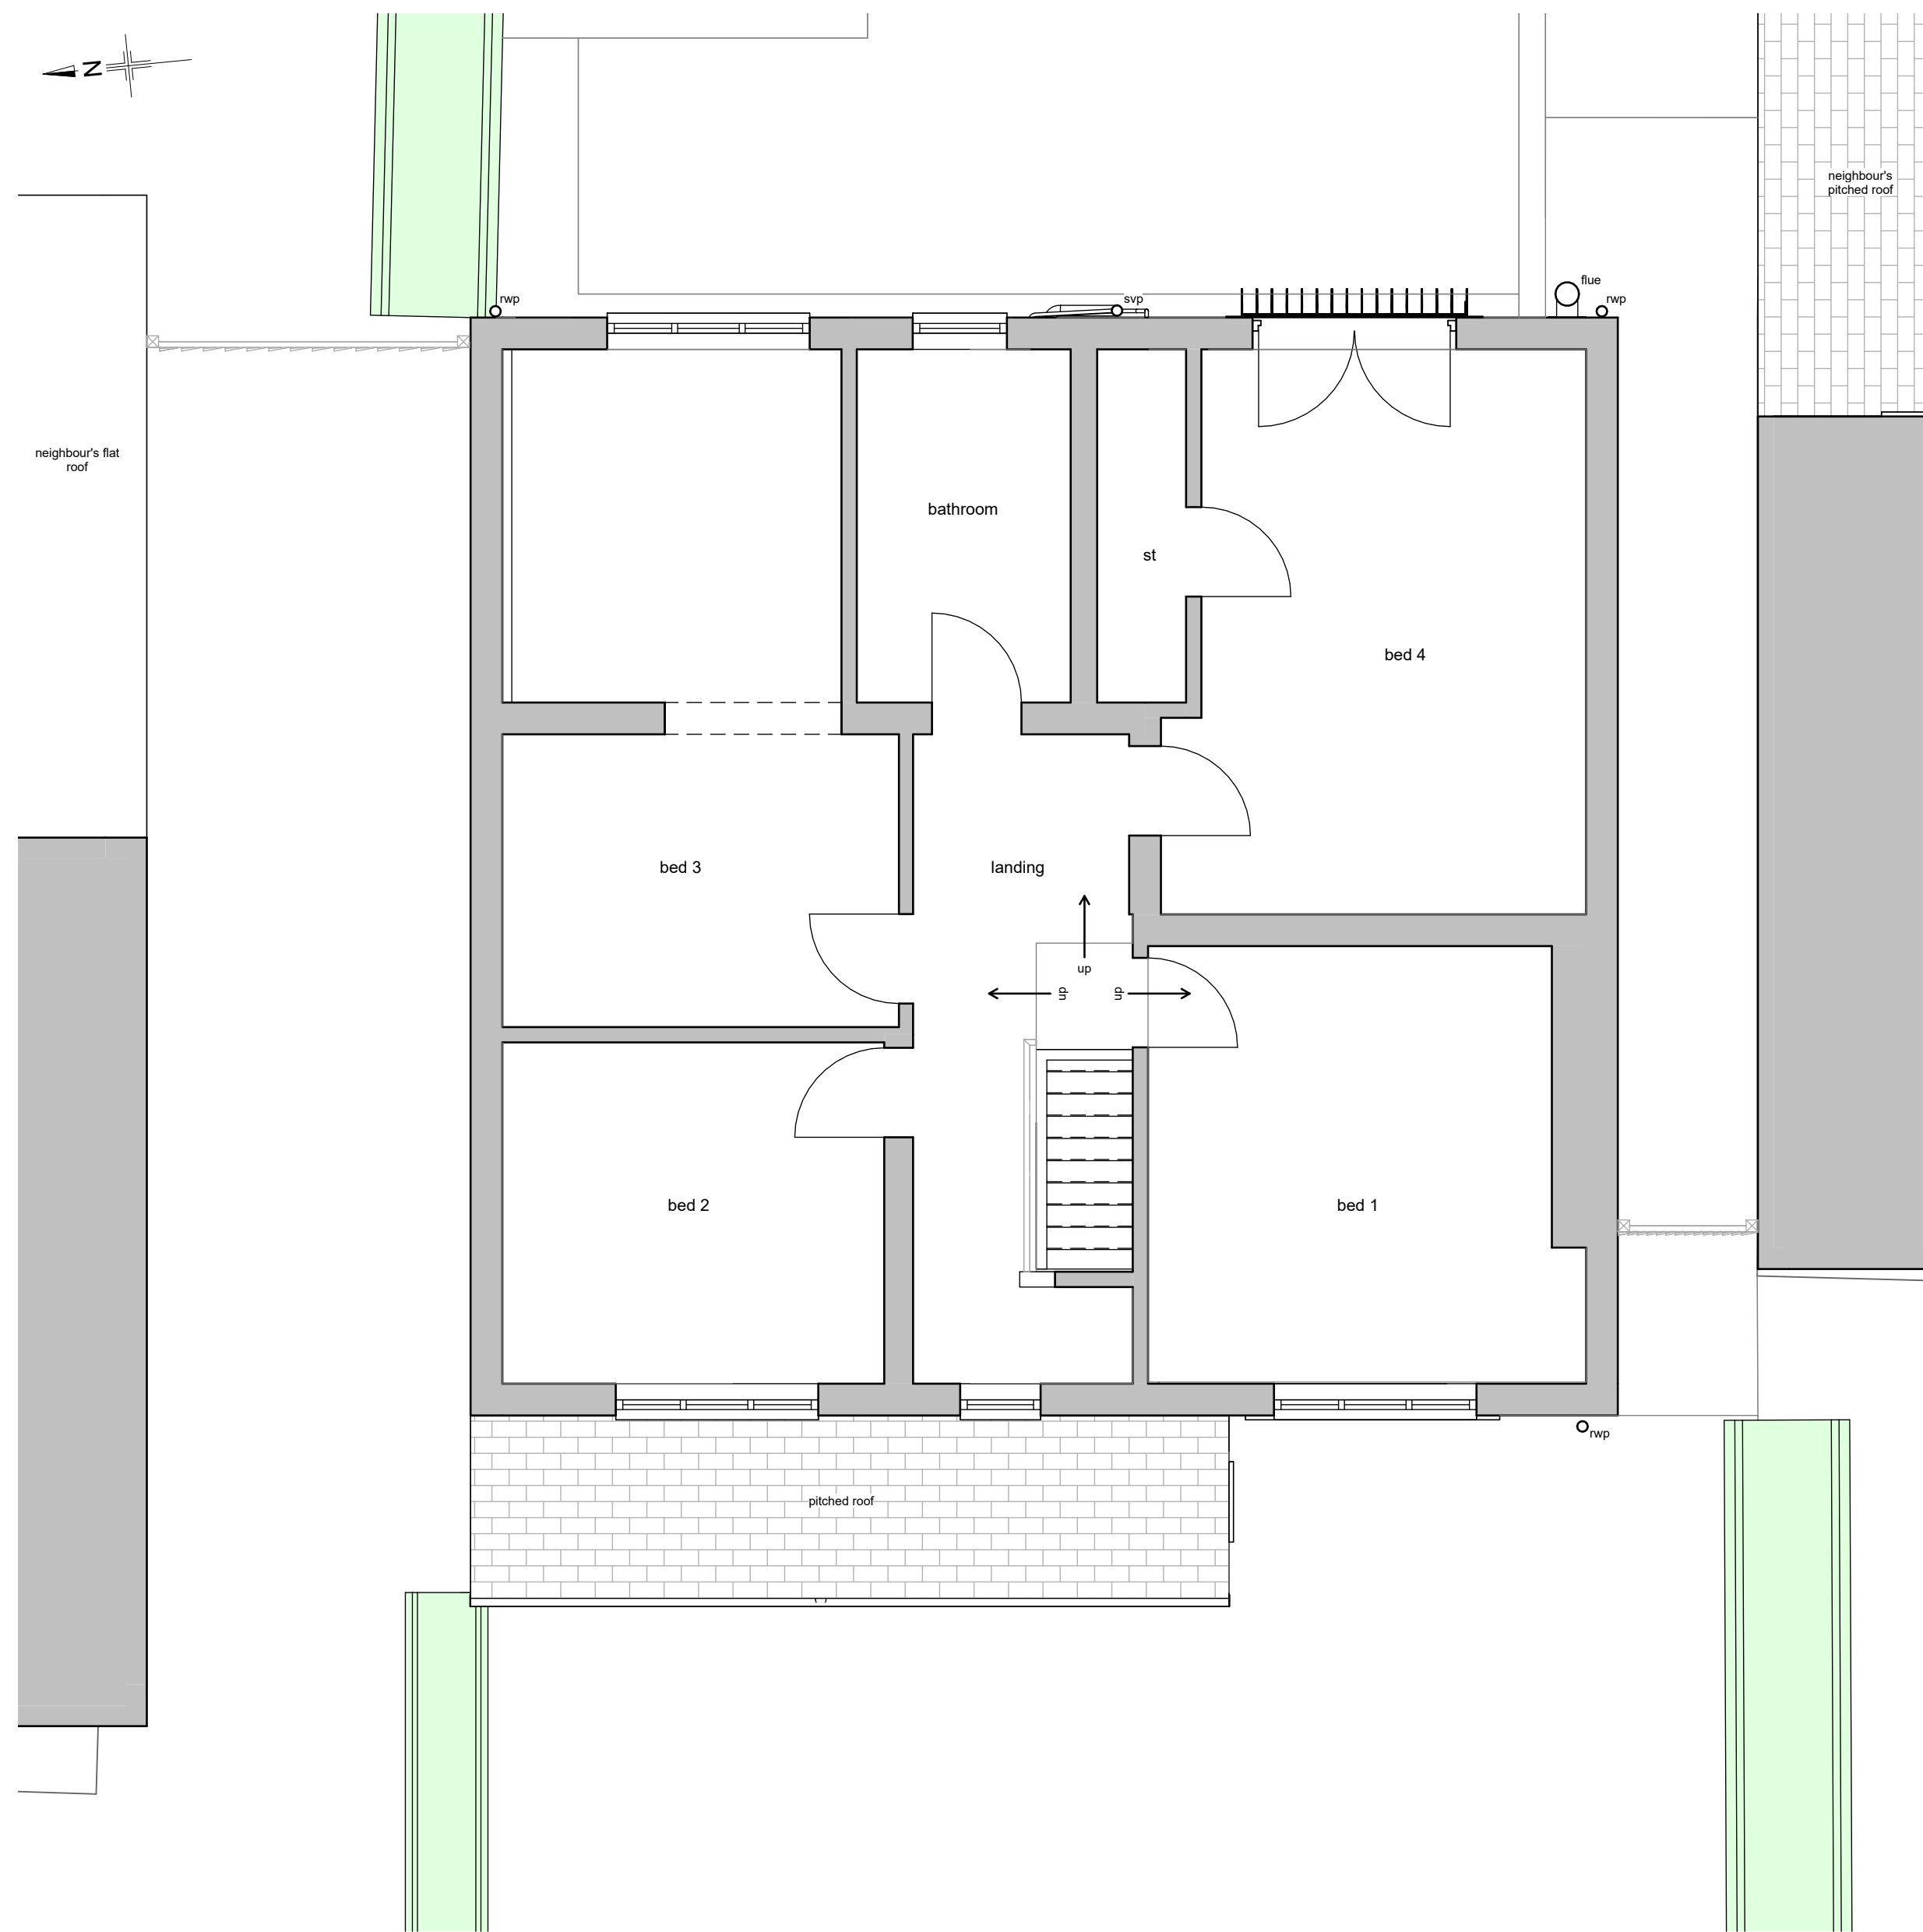

Existing First Floor Plan
1 : 50

Notes

- ↑ 'up' arrow, showing direction of
ramp/ stair flight
- element of structure:
- - - - - anticipated existing or new
proposed to engineer's design
- area to be demolished

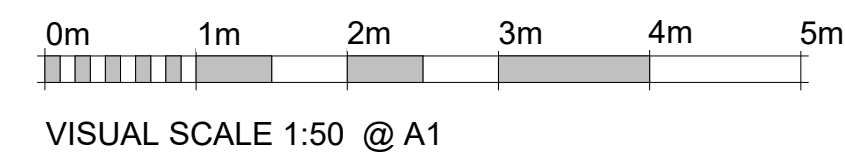

Existing Plans
150 Hinckley Road, Burbage
Katie and Joe Bishop

Jul 26	B66	1:50@A1
MW	Planning	B66-100