



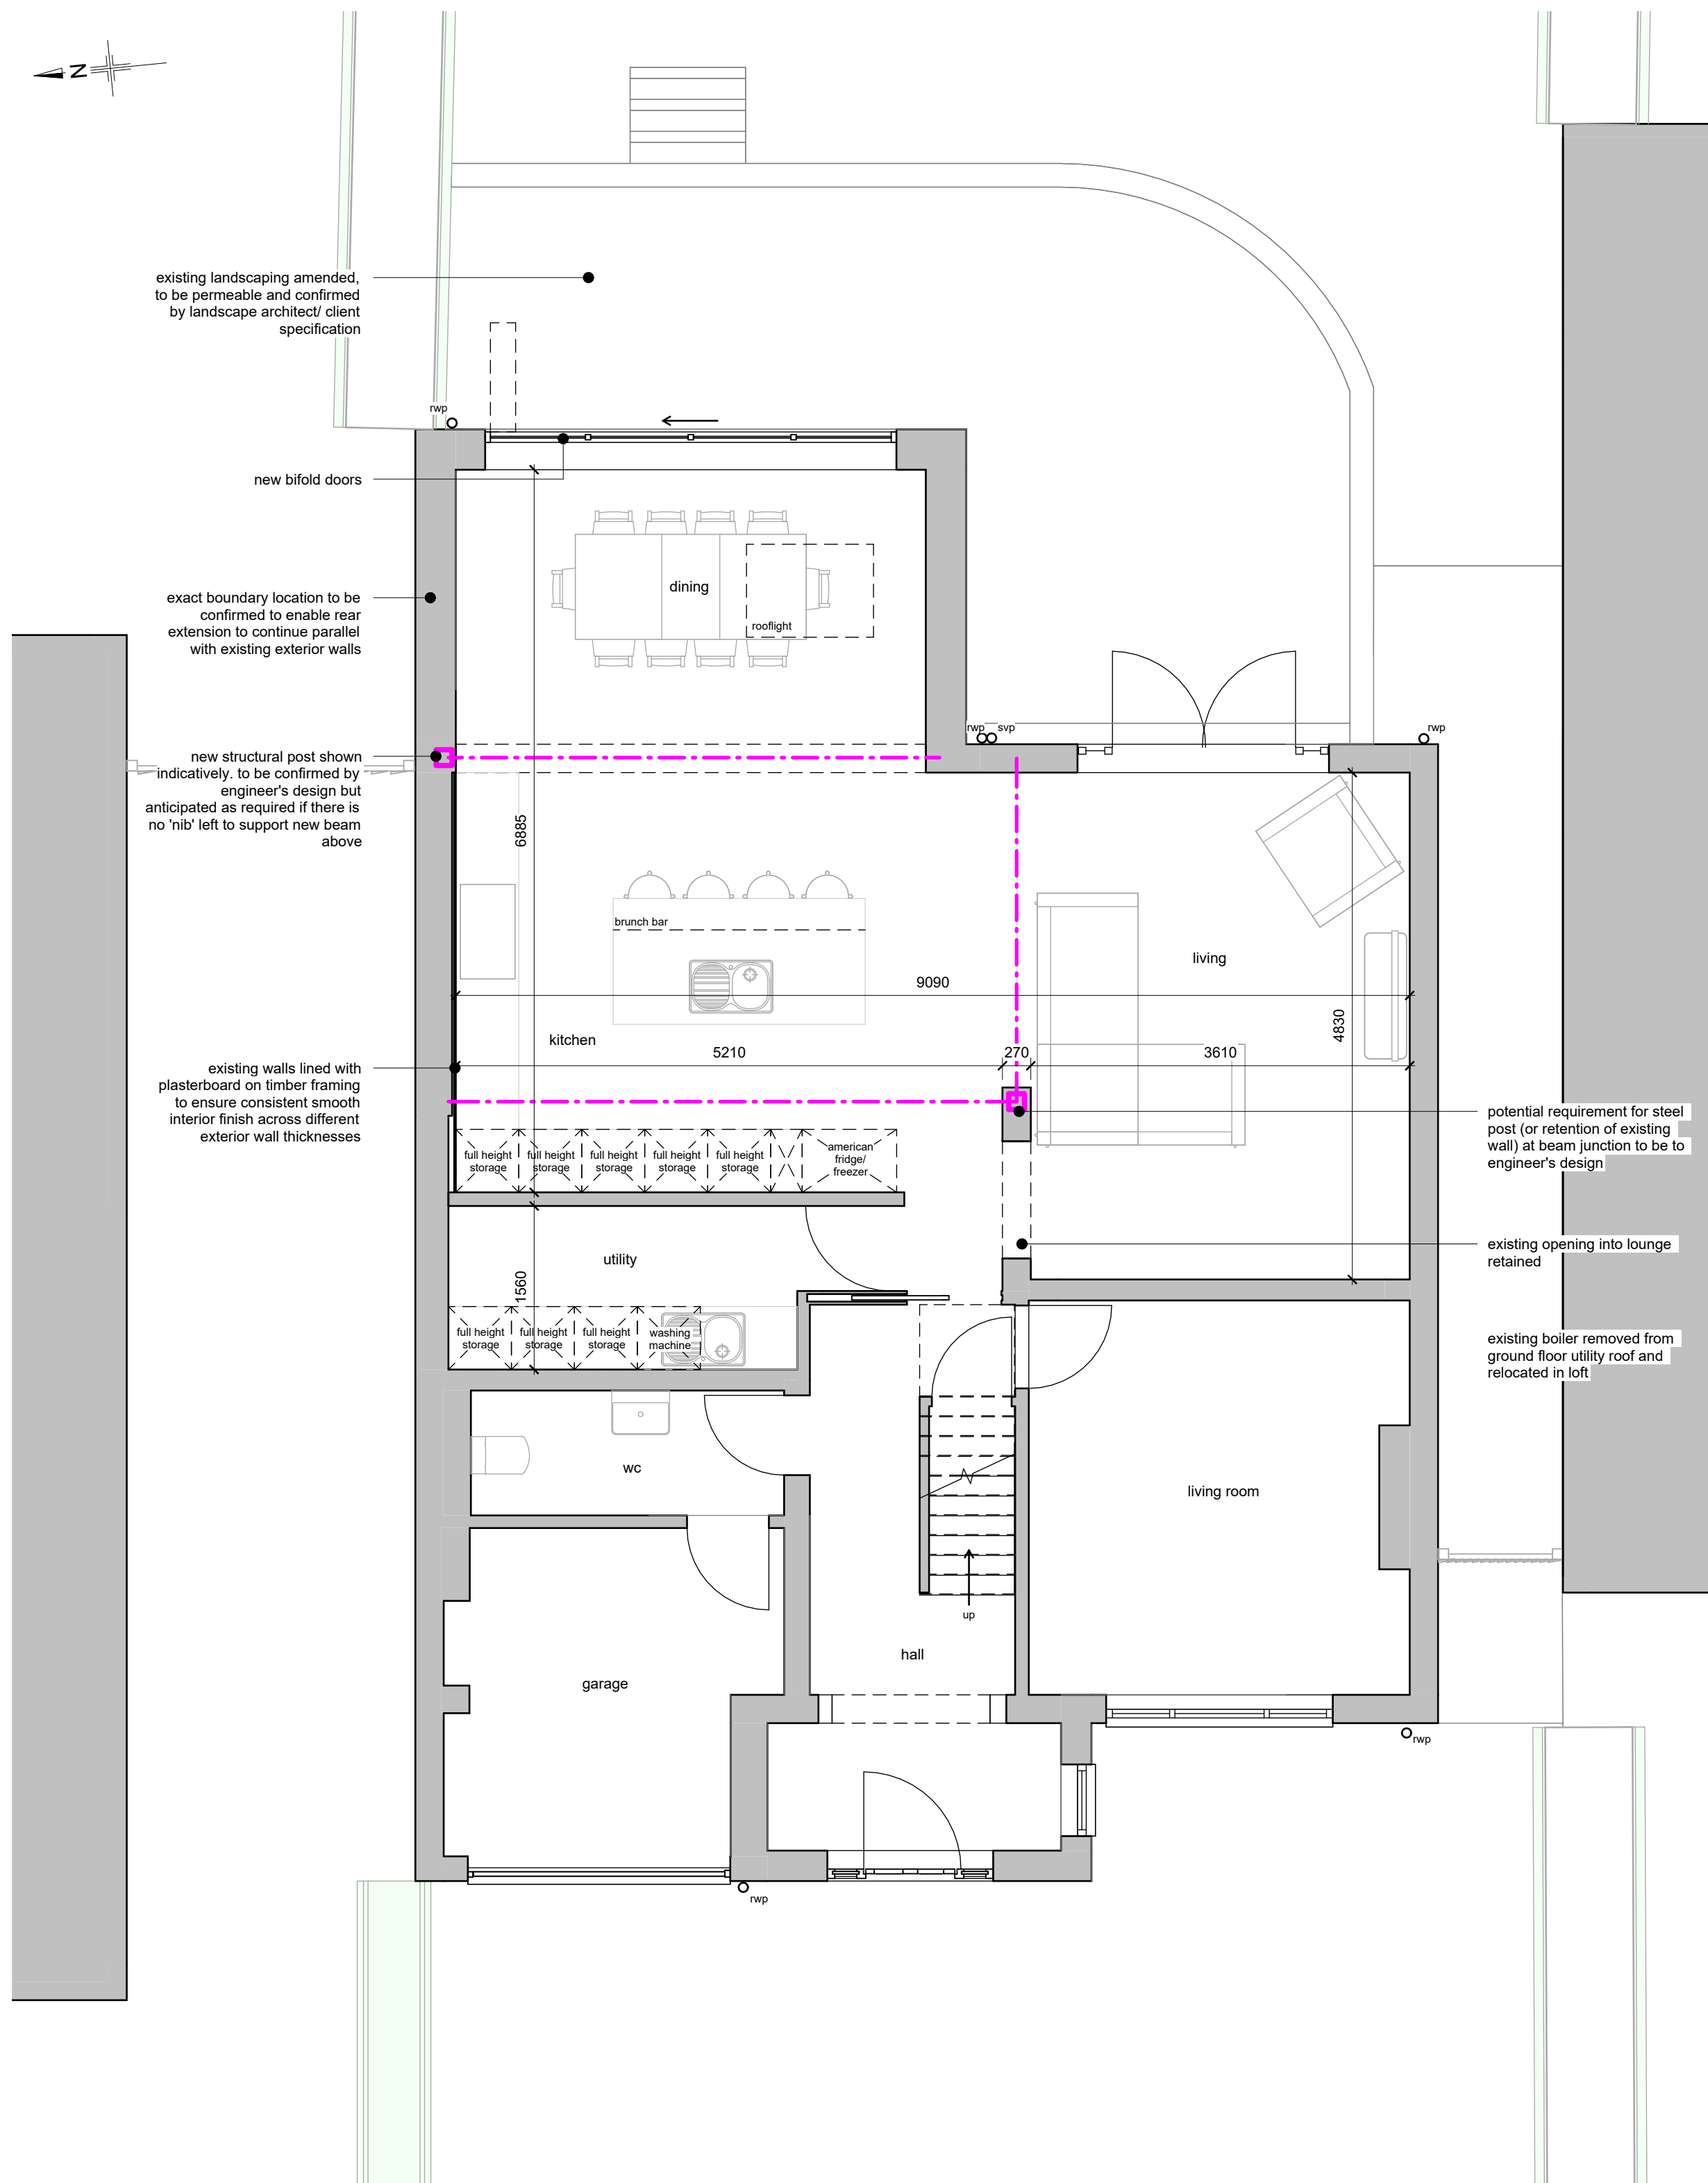

Proposed Ground Floor Plan
1:50

Notes

- ↑ 'up' arrow, showing direction of ramp/ stair flight
- element of structure:
- anticipated existing or new proposed to engineer's design
- area to be demolished

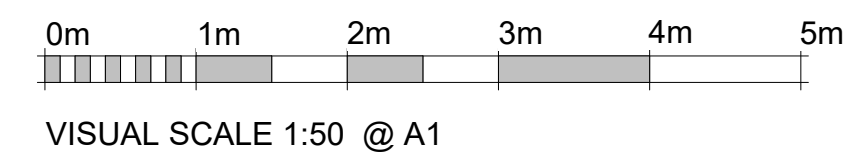

Proposed Ground Floor Plan
150 Hinckley Road, Burbage
Katie and Joe Bishop

Jul 26	B66	1:50@A1
MW	Planning	B66-110