




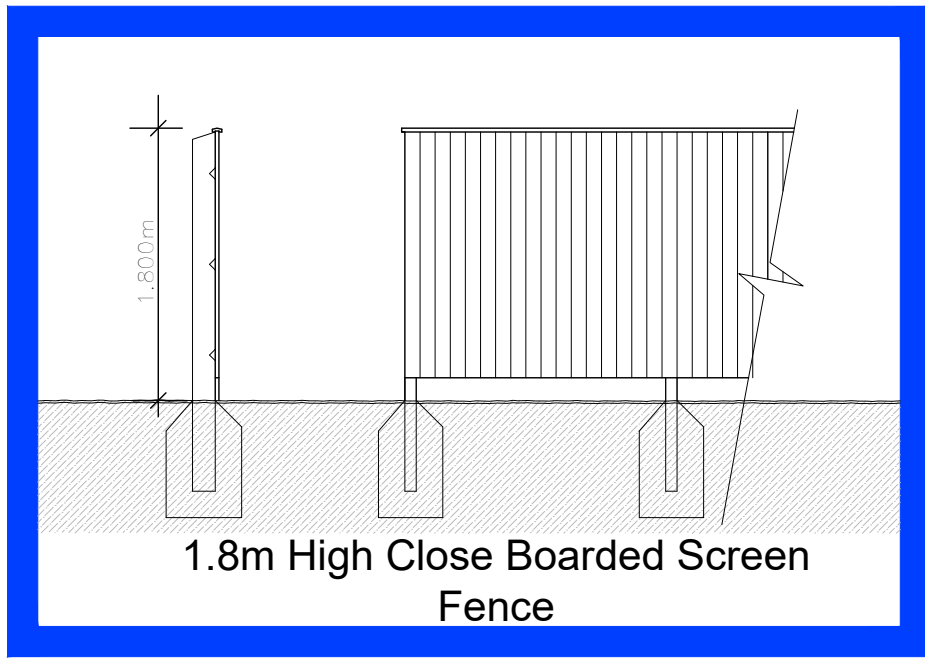

1.8m High Close Boarded Screen Fence

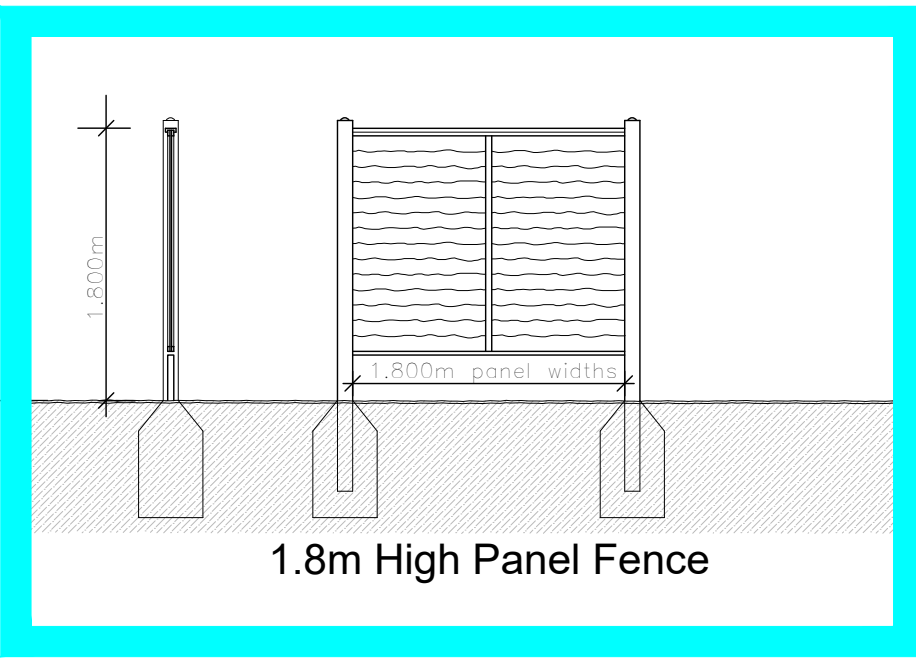

1.8m High Panel Fence

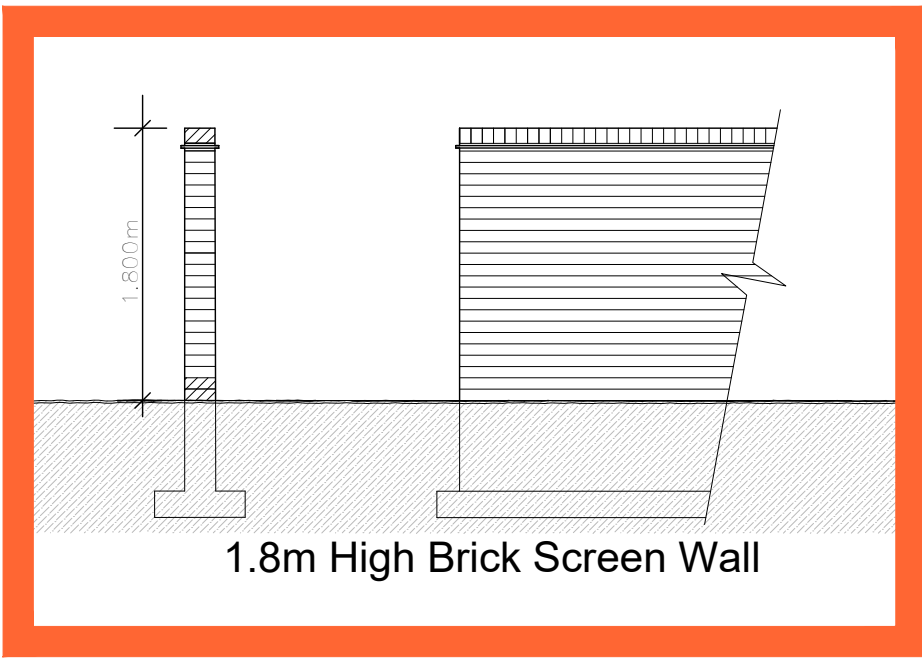

1.8m High Brick Screen Wall

L.S. BLOOR SERVICES LIMITED
4399Y ROAD, READING, BANGLAND, WYOMING, DE 19086
TELEPHONE (303) 271-9333 FAX (303) 271-9334
THIS DRAWING AND THE BILLING NUMBER DERIVED ARE THE PROPERTY OF L.S. BLOOR SERVICES LIMITED AND MAY NOT BE REPRODUCED OR AMENDED EXCEPT BY WRITTEN PERMISSION. NO LIABILITY WILL BE ACCEPTED FOR AMENDMENTS MADE BY OTHER PERSONS.
DO NOT SCALE THIS DRAWING. USE FIGURED DIMENSIONS ONLY. IF IN DOUBT, ASK.
THIS DRAWING IS TO BE READ IN CONJUNCTION WITH SEPARATE GROUP SITE SPECIFIC CONSTRUCTION NOTES AND MATERIALS SPECIFICATION.

Notes:



Revision

HINCKLEY WEST
PHASE 4

**Means of Enclosures
Outline**

DATE: Jan 2024
SCALE: 1:100 @ A0
DRAWN: N47
CHECKED: HO

BLOOR HOMES

Drawing No. M100-SL-404

Hinckley West (Phase 4) - Outline



0m 10m 20m 30m 40m 50m