


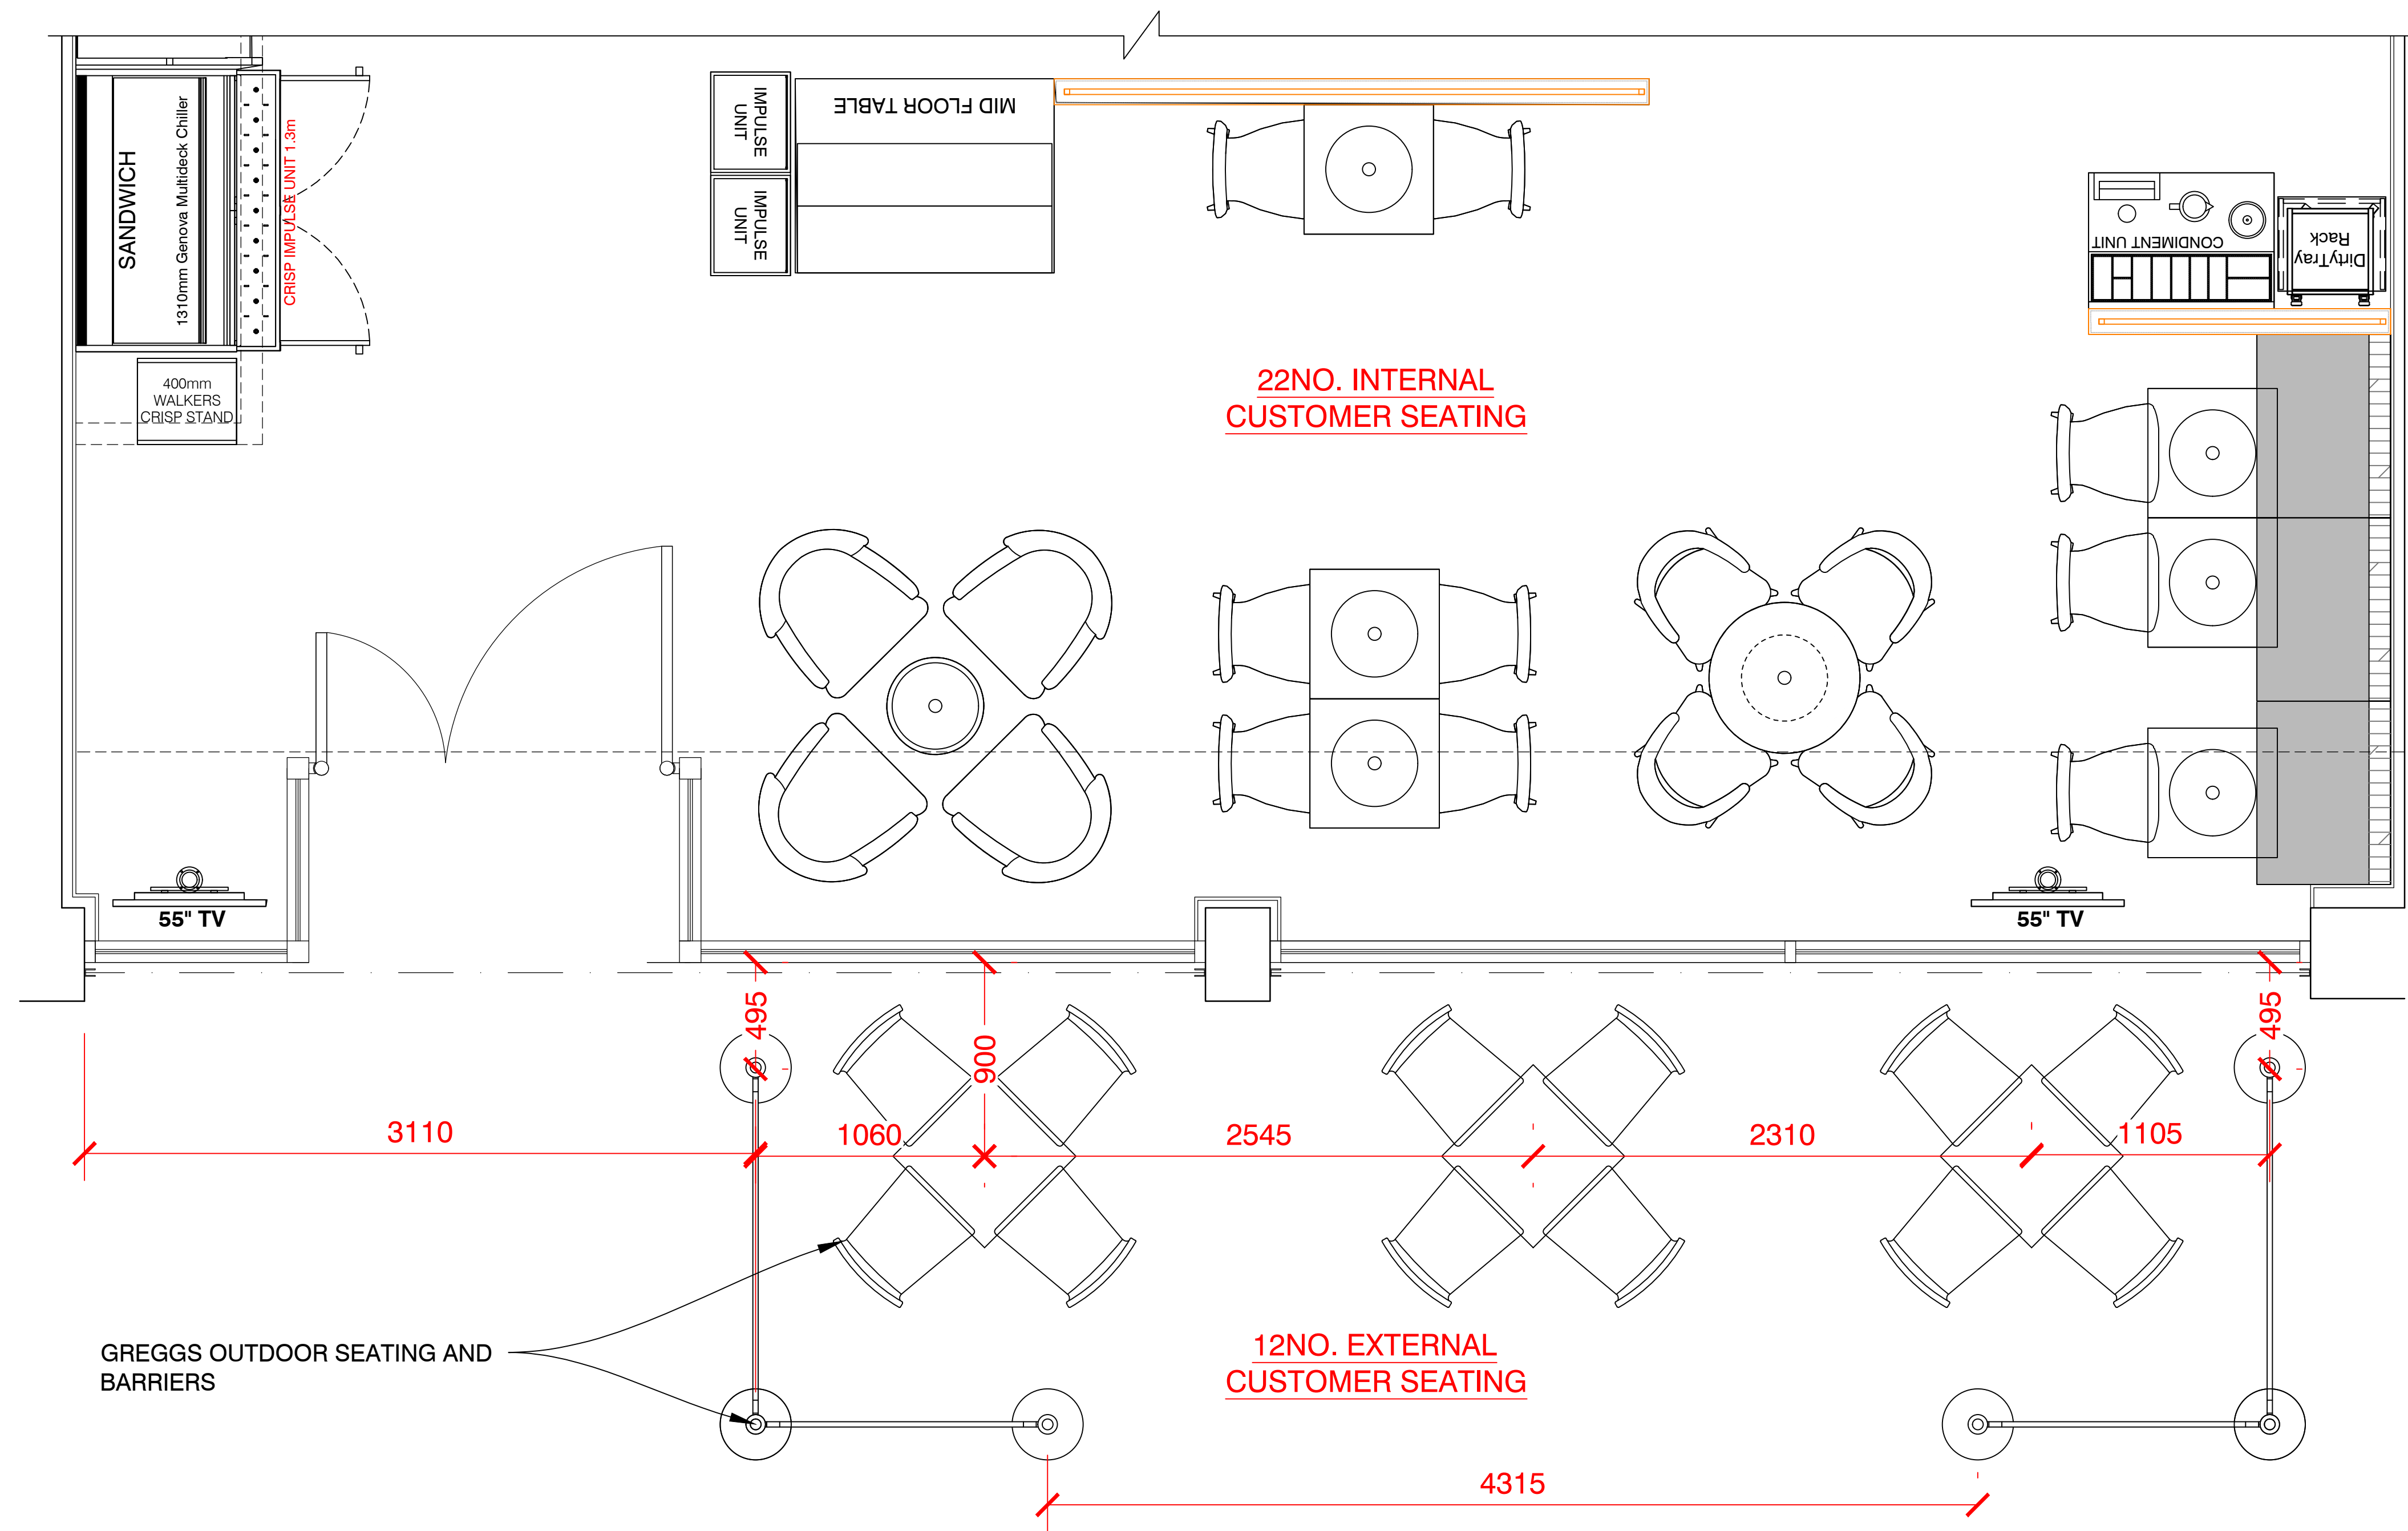

PROPOSED EXTERNAL SEATING (1:20)

REV	DESCRIPTION	DATE	NAME
GREGGS Plc (CENTRAL) MAINSTREAM WAY SALTLEY BIRMINGHAM B7 4SN Tel: (0121) 605 1122			
Shop S Number & Name S6414 HINCKLEY 3 CASTLE ST			
Title PROPOSED EXTERNAL SEATING			
Site Address 3 - 5 CASTLE STREET HINCKLEY LE10 1DA			
Gross Building Area 155 Sq m		Gross Sales Area 55 Sq m	
Drawing No. RCEN/S6414/12			Rev.
Date 11.01.24		Scale 1:20	@ A1
Drawn by HE	Scale Bar 0 500 1000 1500 2000 2500mm SCALE 1:50		
Issued 17.01.24			