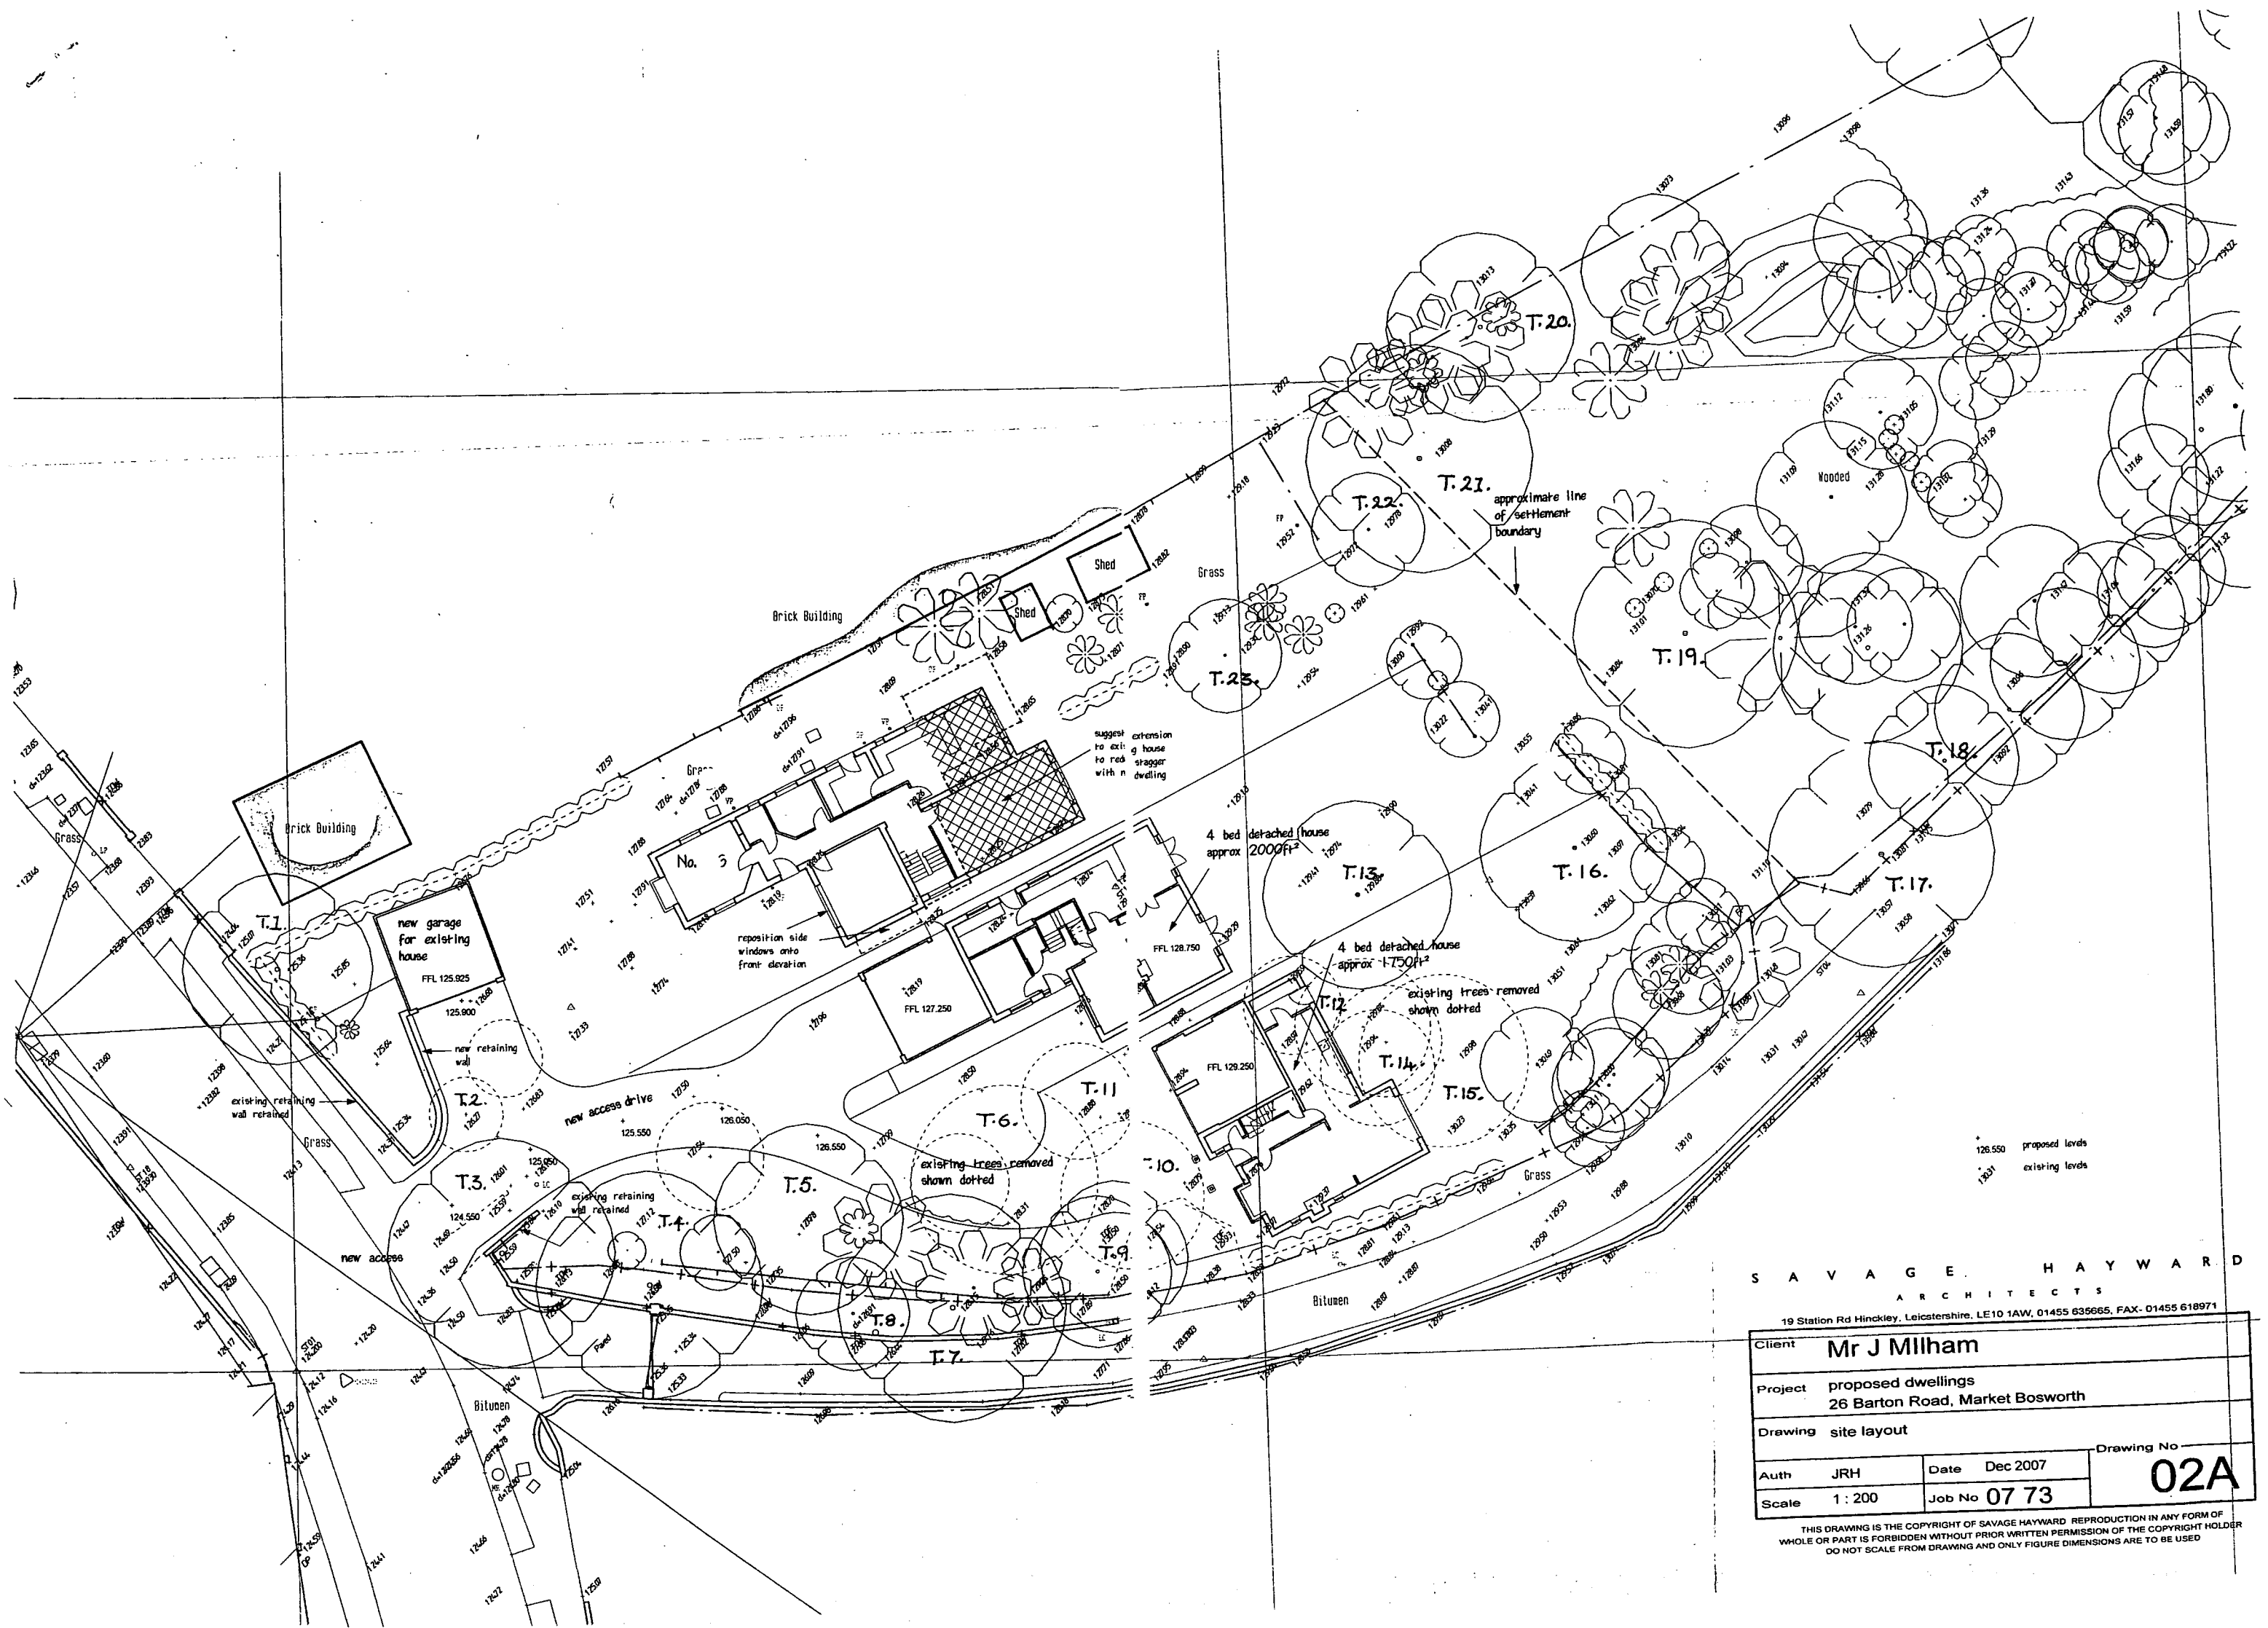

SAVAGE HAYWARD
ARCHITECTS
19 Station Rd Hinckley, Leicestershire, LE10 1AW, 01455 635665, FAX- 01455 618971

Client	Mr J Millham
Project	proposed dwellings 26 Barton Road, Market Bosworth
Drawing	site layout
Auth JRH	Date Dec 2007
Scale 1 : 200	Job No 07 73
	Drawing No 02A

THIS DRAWING IS THE COPYRIGHT OF SAVAGE HAYWARD REPRODUCTION IN ANY FORM OF WHOLE OR PART IS FORBIDDEN WITHOUT PRIOR WRITTEN PERMISSION OF THE COPYRIGHT HOLDER
DO NOT SCALE FROM DRAWING AND ONLY FIGURE DIMENSIONS ARE TO BE USED