



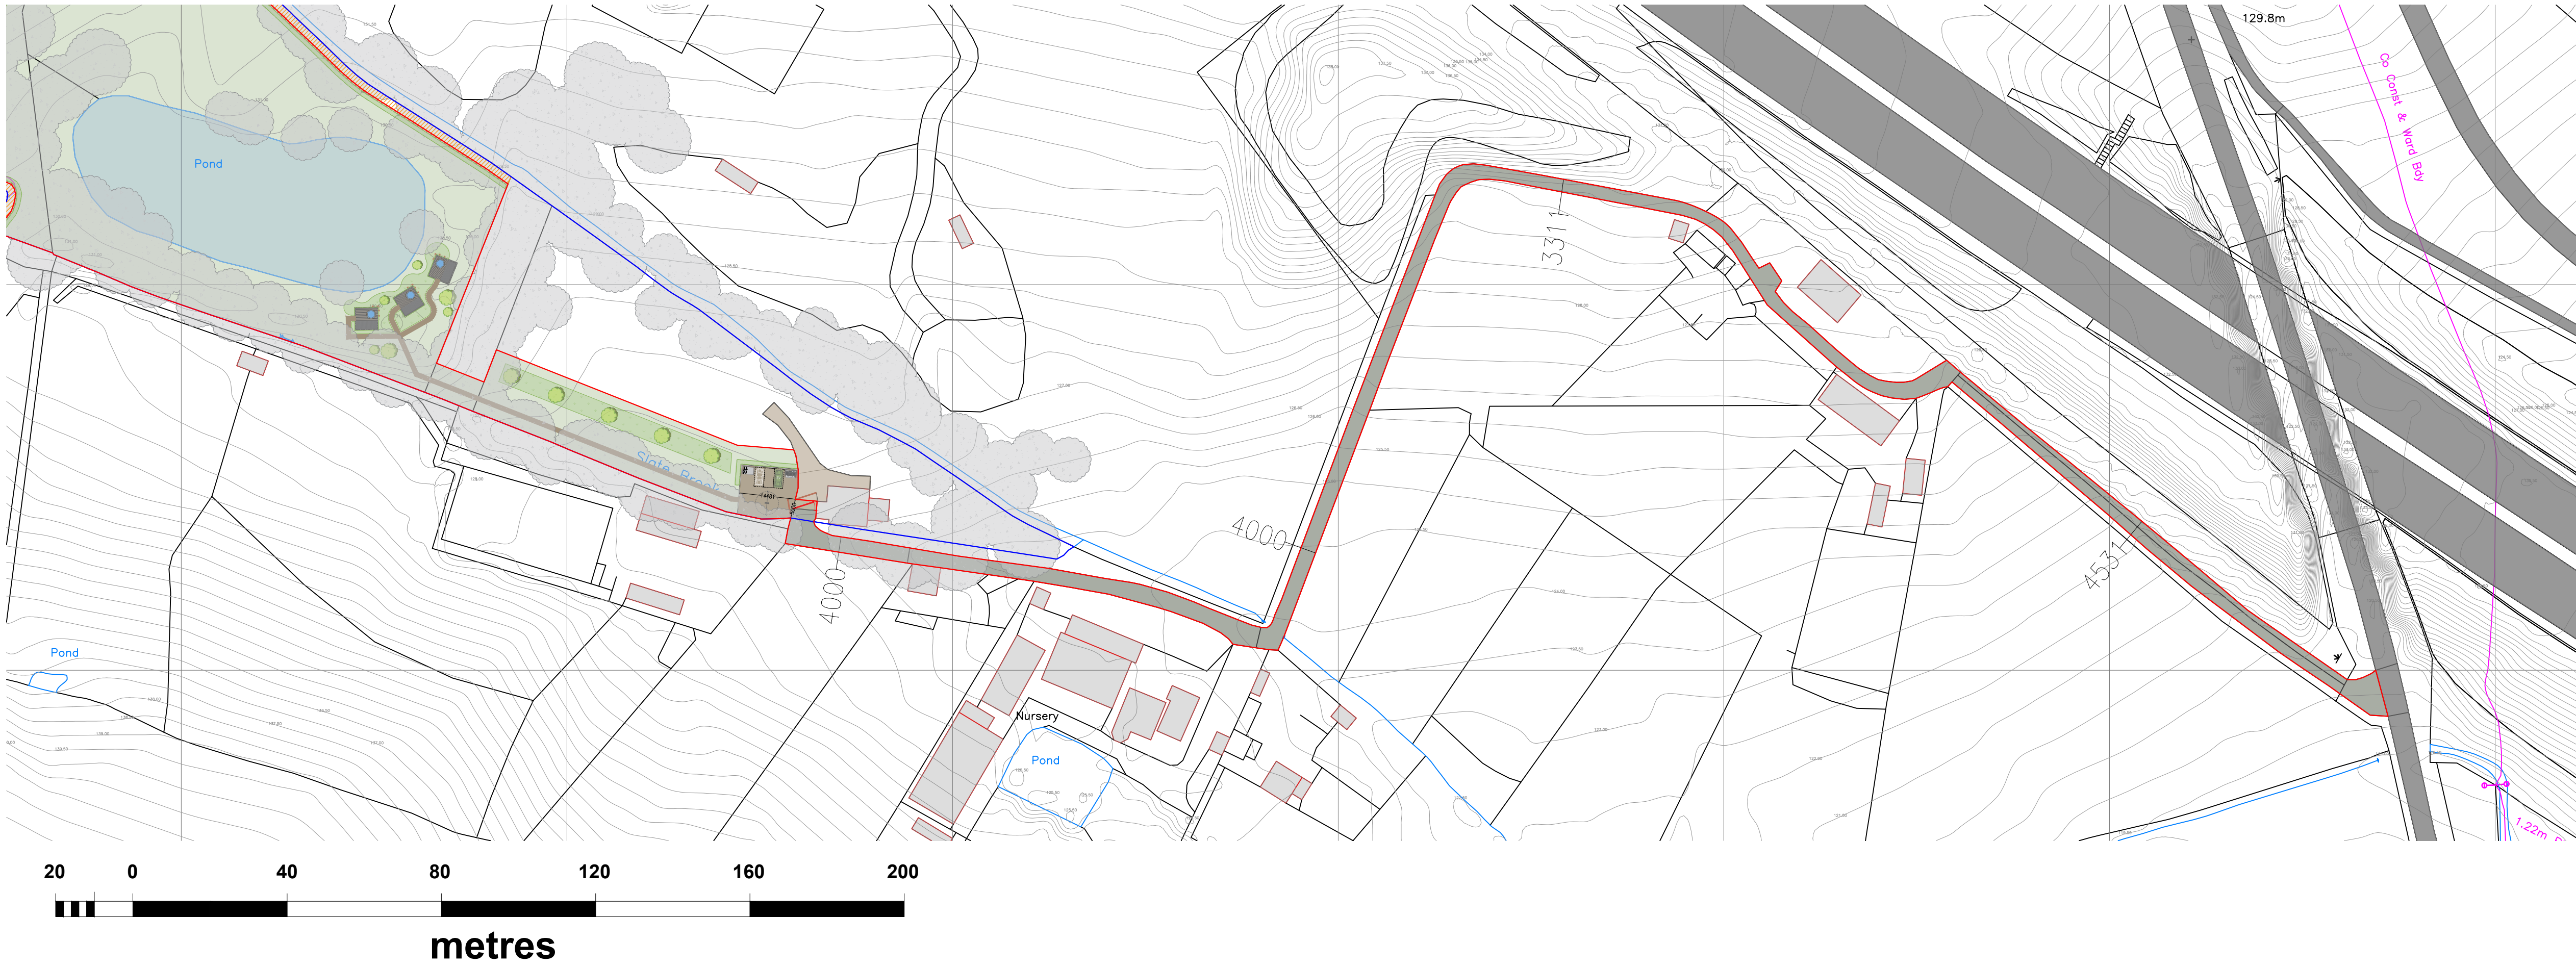

22.01.25	Blue and red line boundaries amended for LPA. Hedgerow, fenceline, and PROW bufferzone added.	A	EF
Date	Description	Rev	By

Revision Description

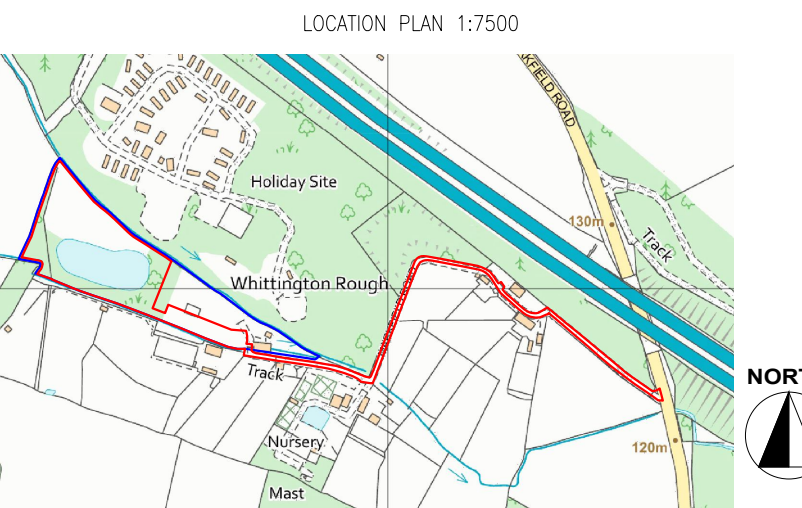

Project:
Proposed Glamping Site - For Ryan Pasch
Grid Reference - SK 49264 07502
LE6 0LU

Drawing Title:
ROAD AND ACCESS PLAN

Drawing Number:
240239-01-06

Revision:	A
Date:	10/09/2024
Scale:	1:100 and 1:1000 @ A1
Drawn By:	EF
CAD Dwg File:	-
Checked By:	TA


Issue Status:
Full Planning Application



View 1. View from access on Markfield Road facing south.



View 2. View from access on Markfield Road facing north.

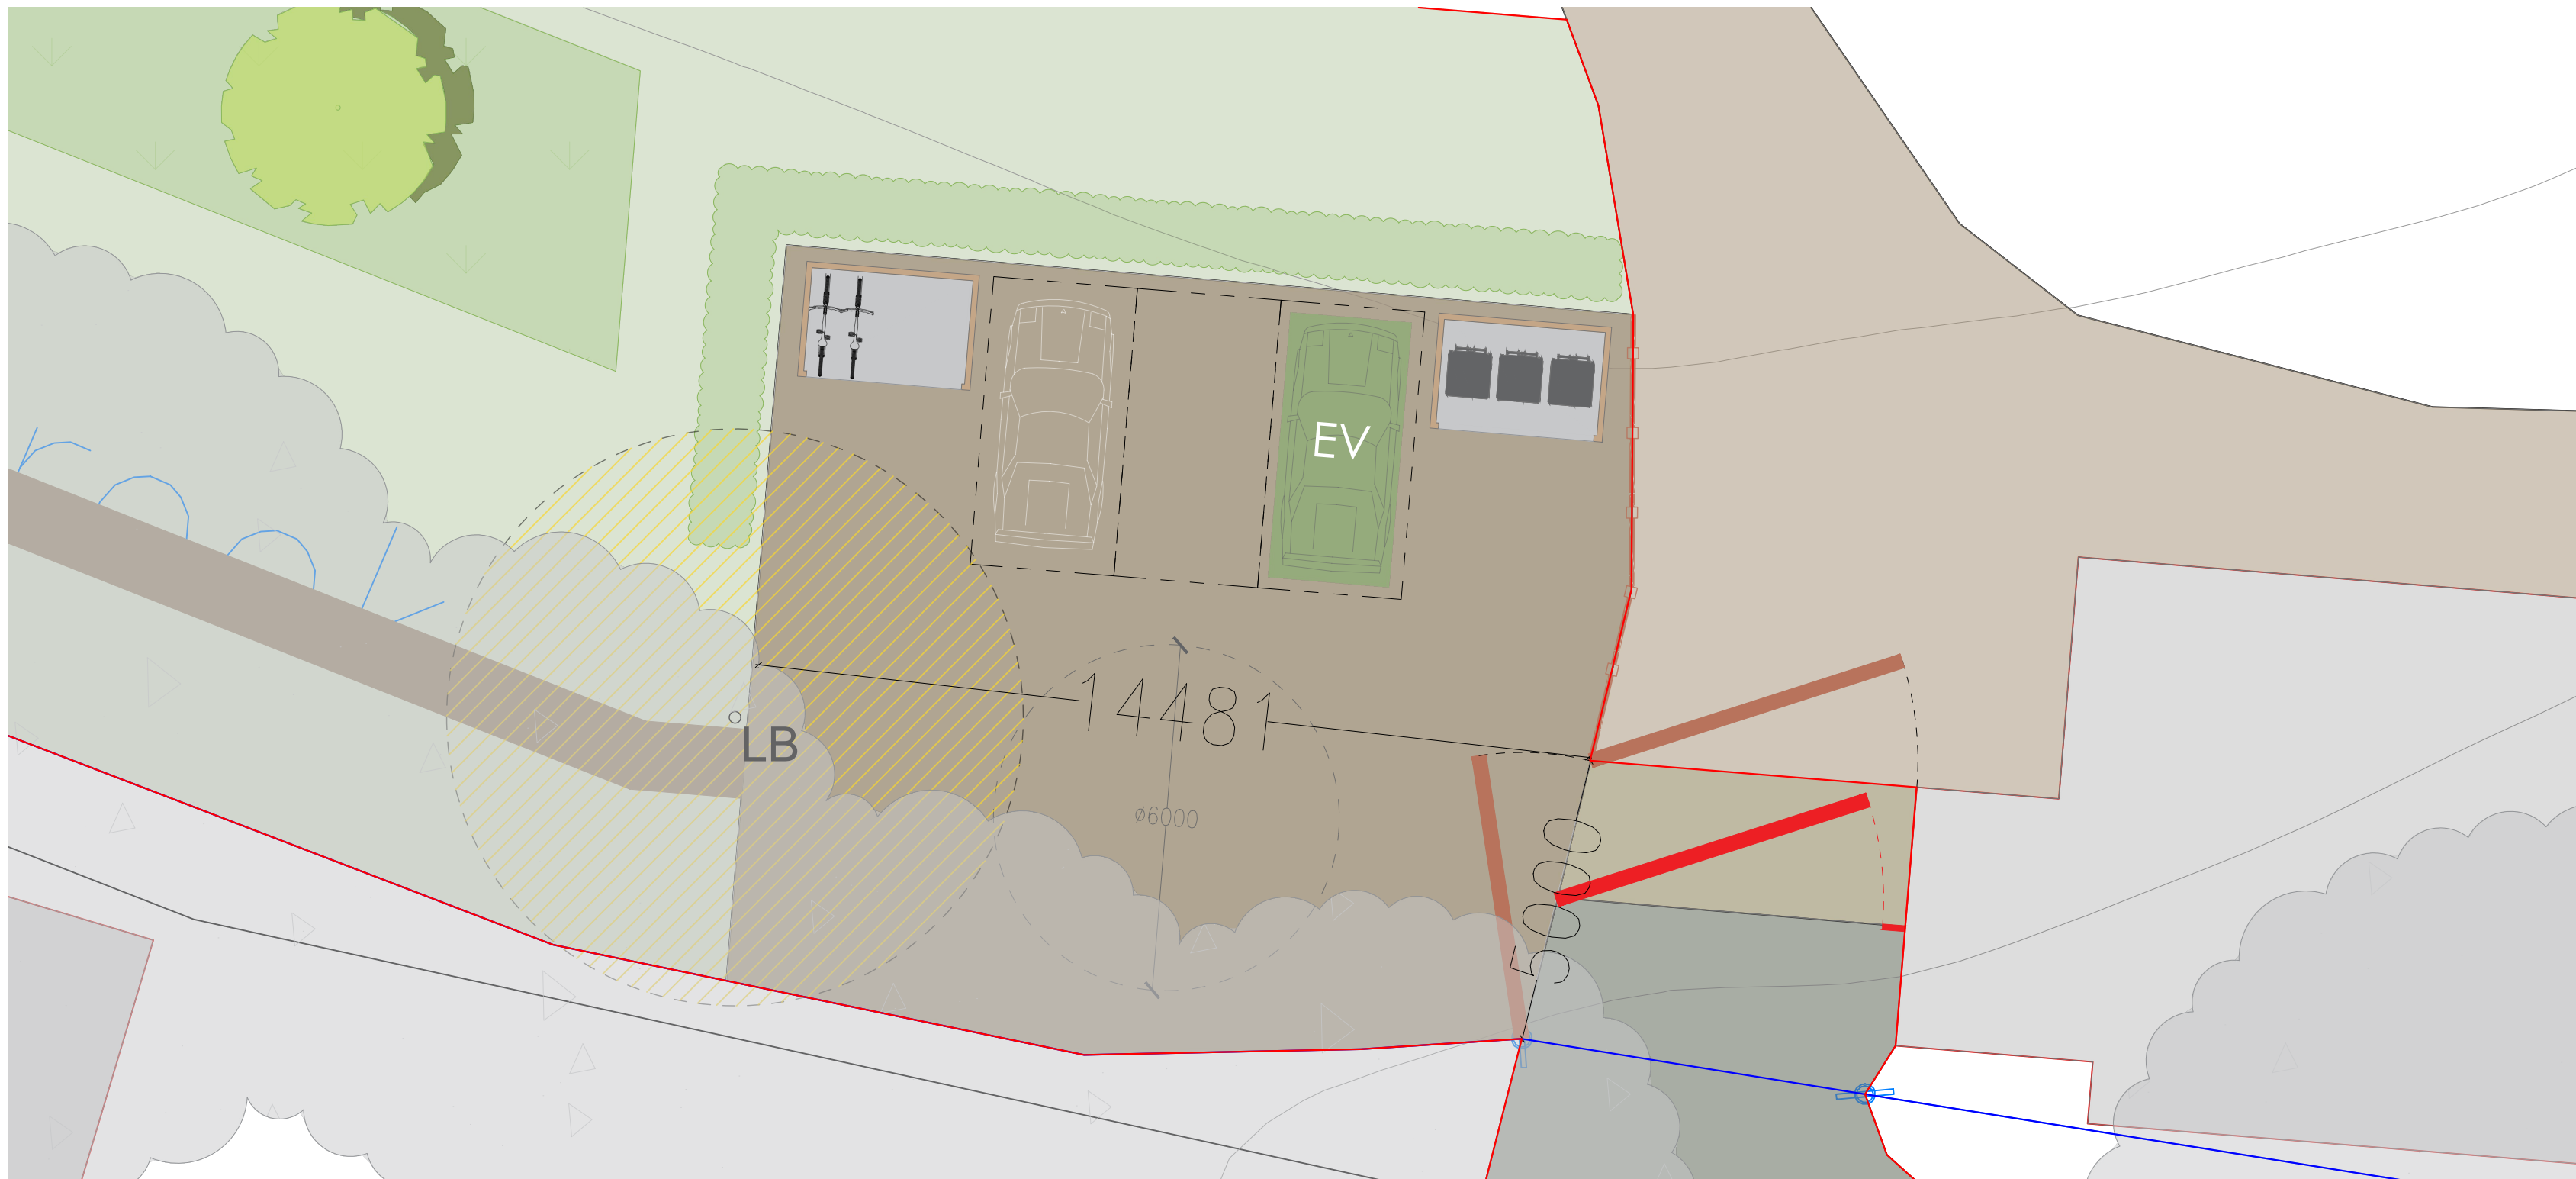

OWNERSHIP BOUNDARY
AREA = 17,574 m2

SITE BOUNDARY
SITE AREA = 14,888 m2