
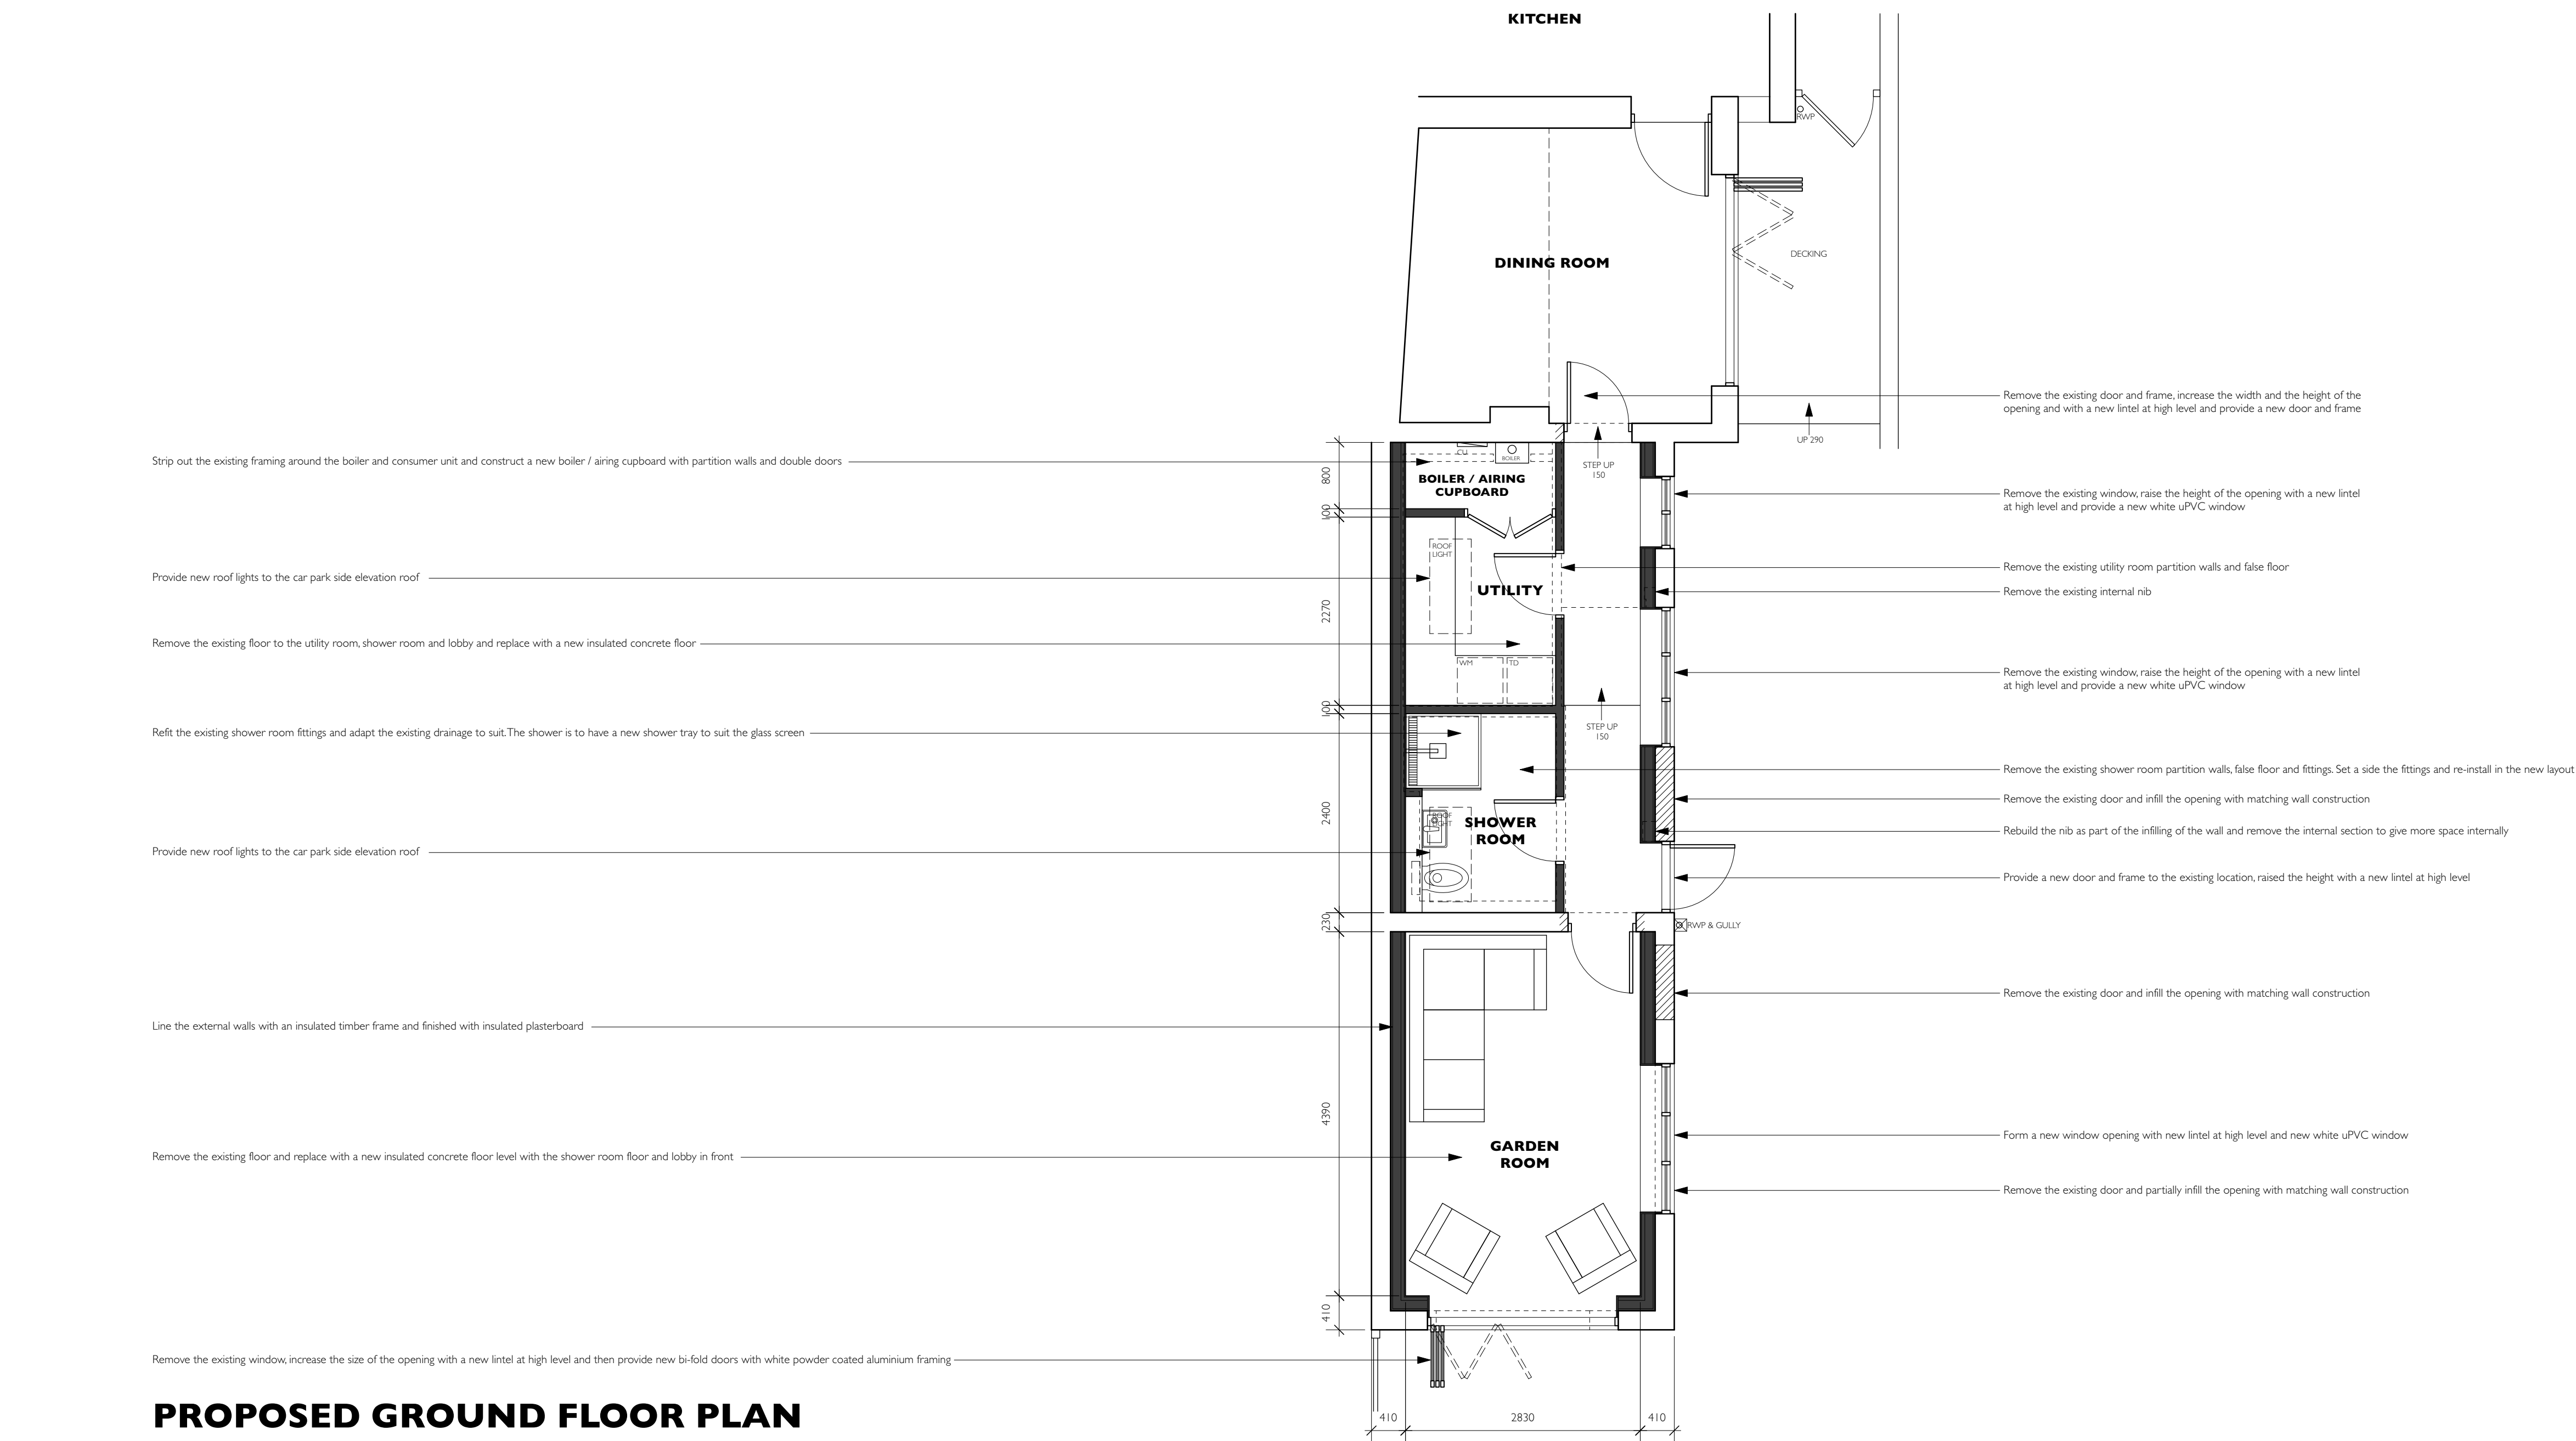


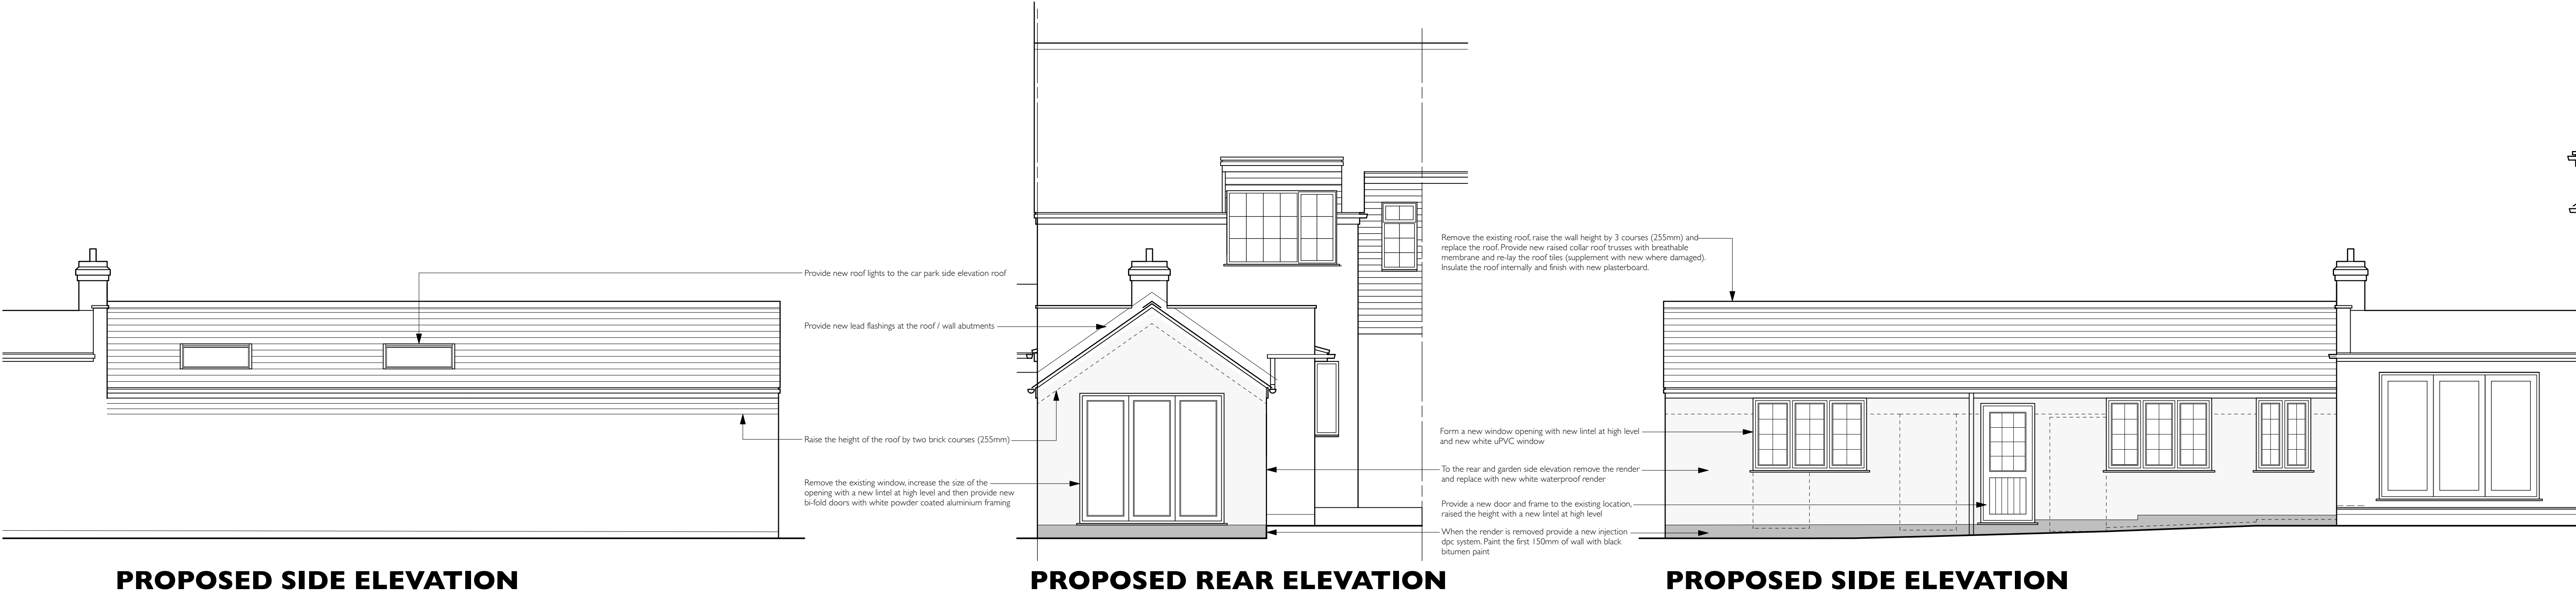

REVISIONS	REVA 02/12/2024 ROOF RAISED, WALL ADDED TO UTILITY WINDOWS REVISED		
DRAWING TITLE	PROPOSED PLANS & ELEVATIONS DESIGN DRAWING		
PROJECT TITLE	PROPOSED OUTBUILDING CONVERSION 109 CHURCH STREET, BURBAGE, LEICS. LE10 2DB		
DRAWING NUMBER	24056-03A		
SCALE	A1.1:50 A3.1:100	DATE	03.12.2024
PETER THOMPSON ARCHITECTURAL SERVICES			
T 01455 284921 E MAIL@PETERTHOMPSONADT.CO.UK W PETERTHOMPSONADT.CO.UK A PROVIDENCE HOUSE 49 LEICESTER RD BROUGHTON ASTLEY LEICESTERSHIRE LE9 6QE			
Figured dimensions must be taken in preference to scaled dimensions and any discrepancies or errors are to be referred to PTADT. Contractors, sub-contractors and suppliers must verify all dimensions on site before commencing work or producing any workshop drawings. Copyright Reserved			
0 1m 2m 3m 4m 5m			