


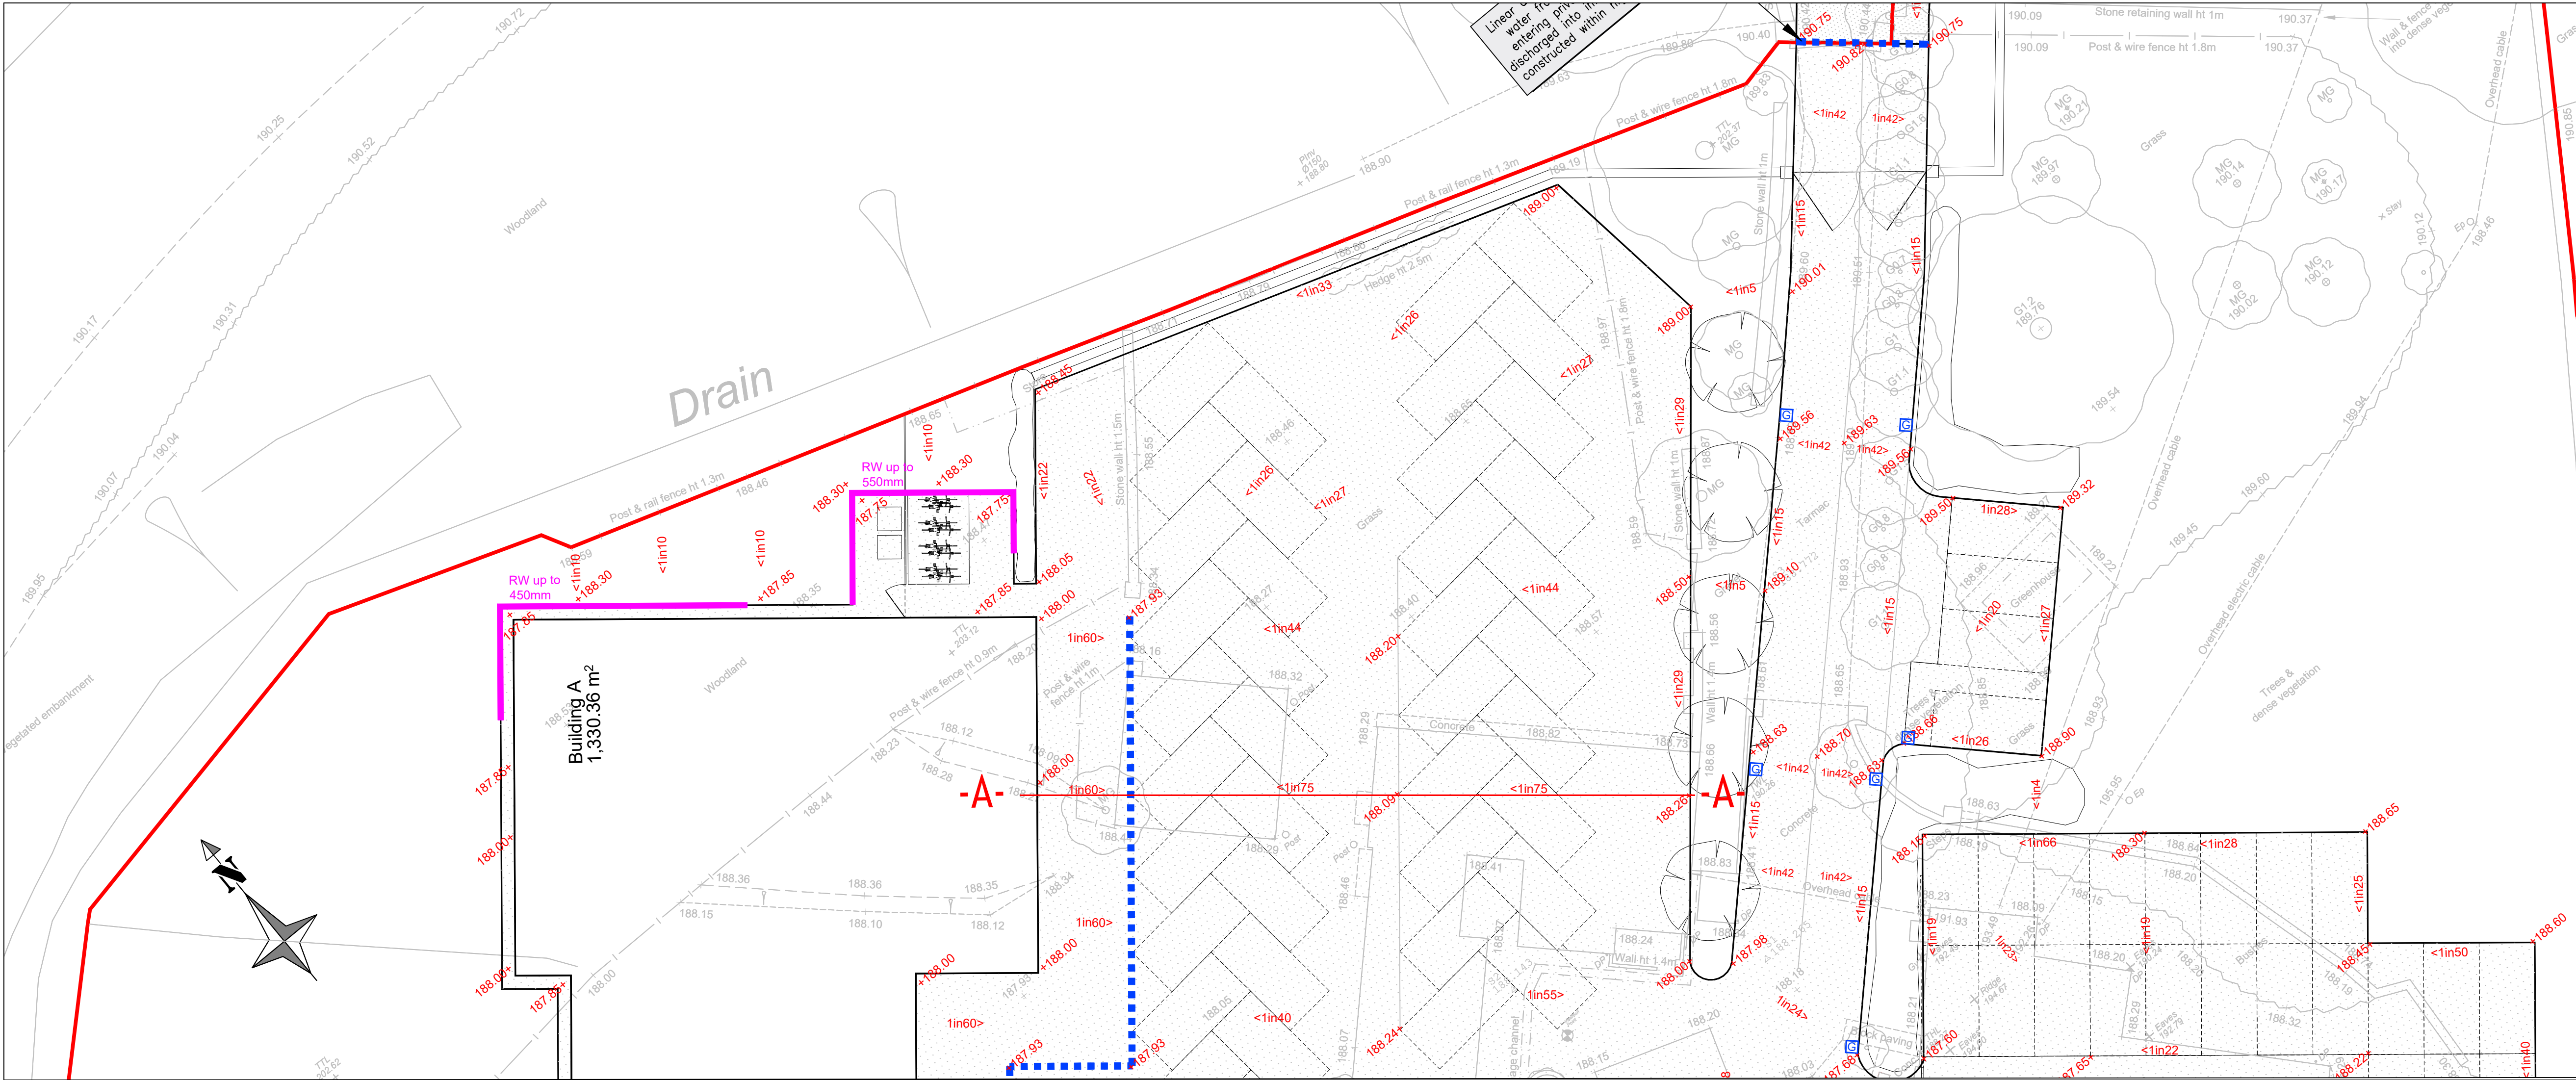


Notes:-

For guidance only. Do not scale off this drawing

1:10 - 0 100mm 200mm 300mm 400mm 500mm 600mm 700mm 800mm
1:100 - 0 1m 2m 3m 4m 5m 6m 7m 8m
1:20 - 0 400mm 800mm 1200 1600
1:50 - 0 1m 2m 3m 4m

GENERAL

- Site boundary
- Proposed external levels
- Building finished floor levels
- Direction of gradient fall
- Gully
- Retaining wall/feature
- Linear drainage

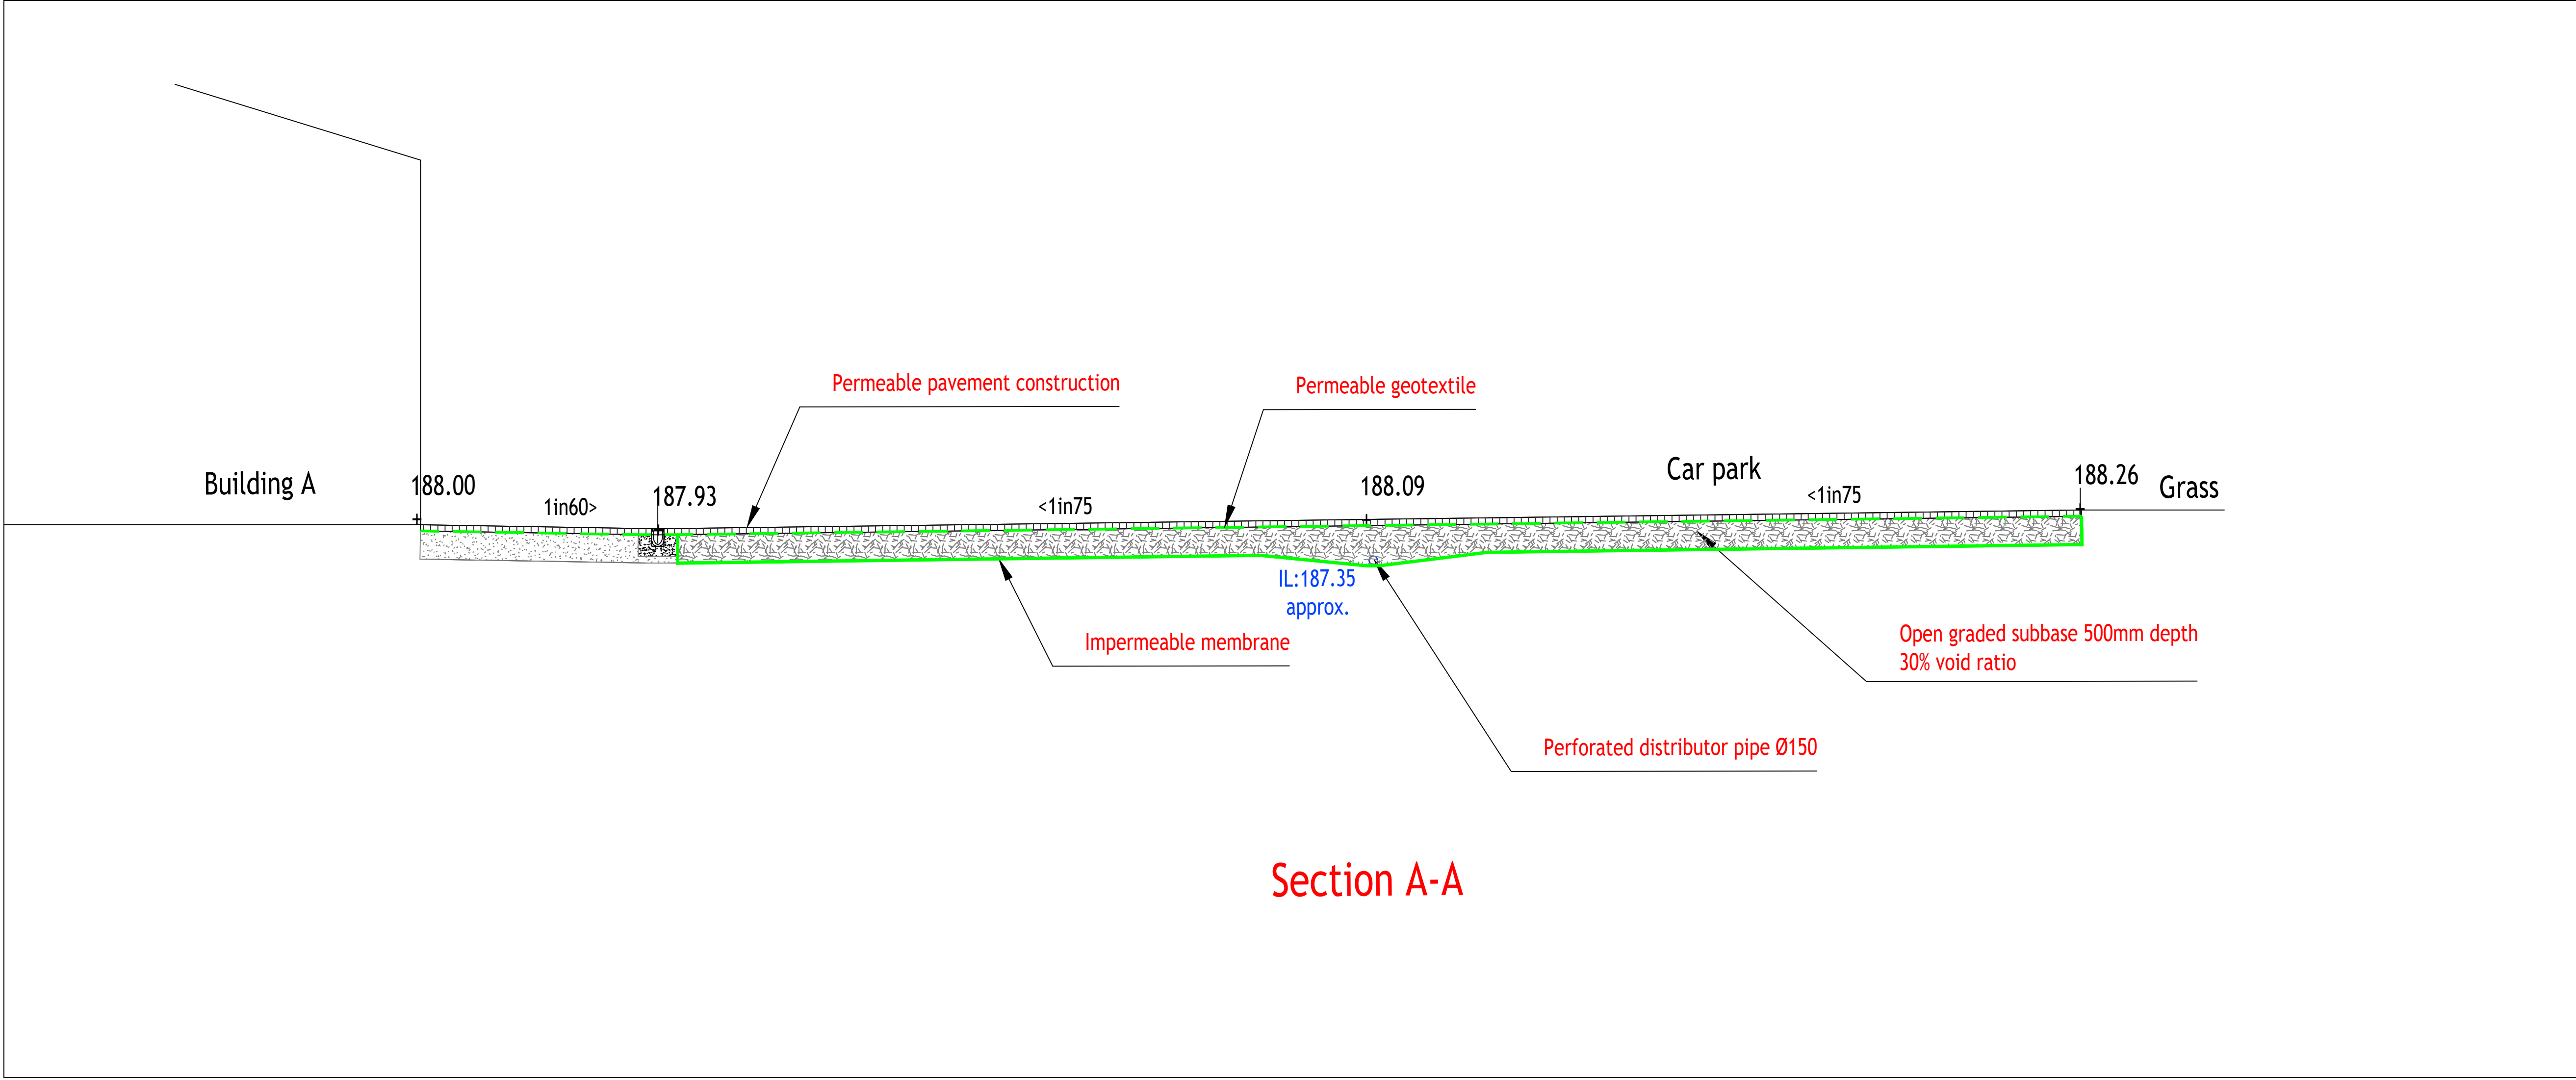

A	03.01.25	First Issue	KK
REV.	DATE	AMENDMENT	BY
PROJECT			
Ravi and Rishi Dhir			
PROJECT			
Hall Farm, Altar Stones Lane			
Markfield, LE67 9PX			
DRAWING TITLE			
EXTERNAL WORKS			
SECTION DRAWING			
SCALE NTS			SHEET SIZE A1
MICHAEL EVANS & ASSOCIATES LTD. Consulting Civil & Structural Engineers 34 Station Road, Draycott, Derbyshire DE72 3QB Tel. 01332 871840 Fax. 01332 871841			
DRAWN	KK	DRAWING NO.	Rev.
DATE	January 2025	24-190-202	A