


1:500

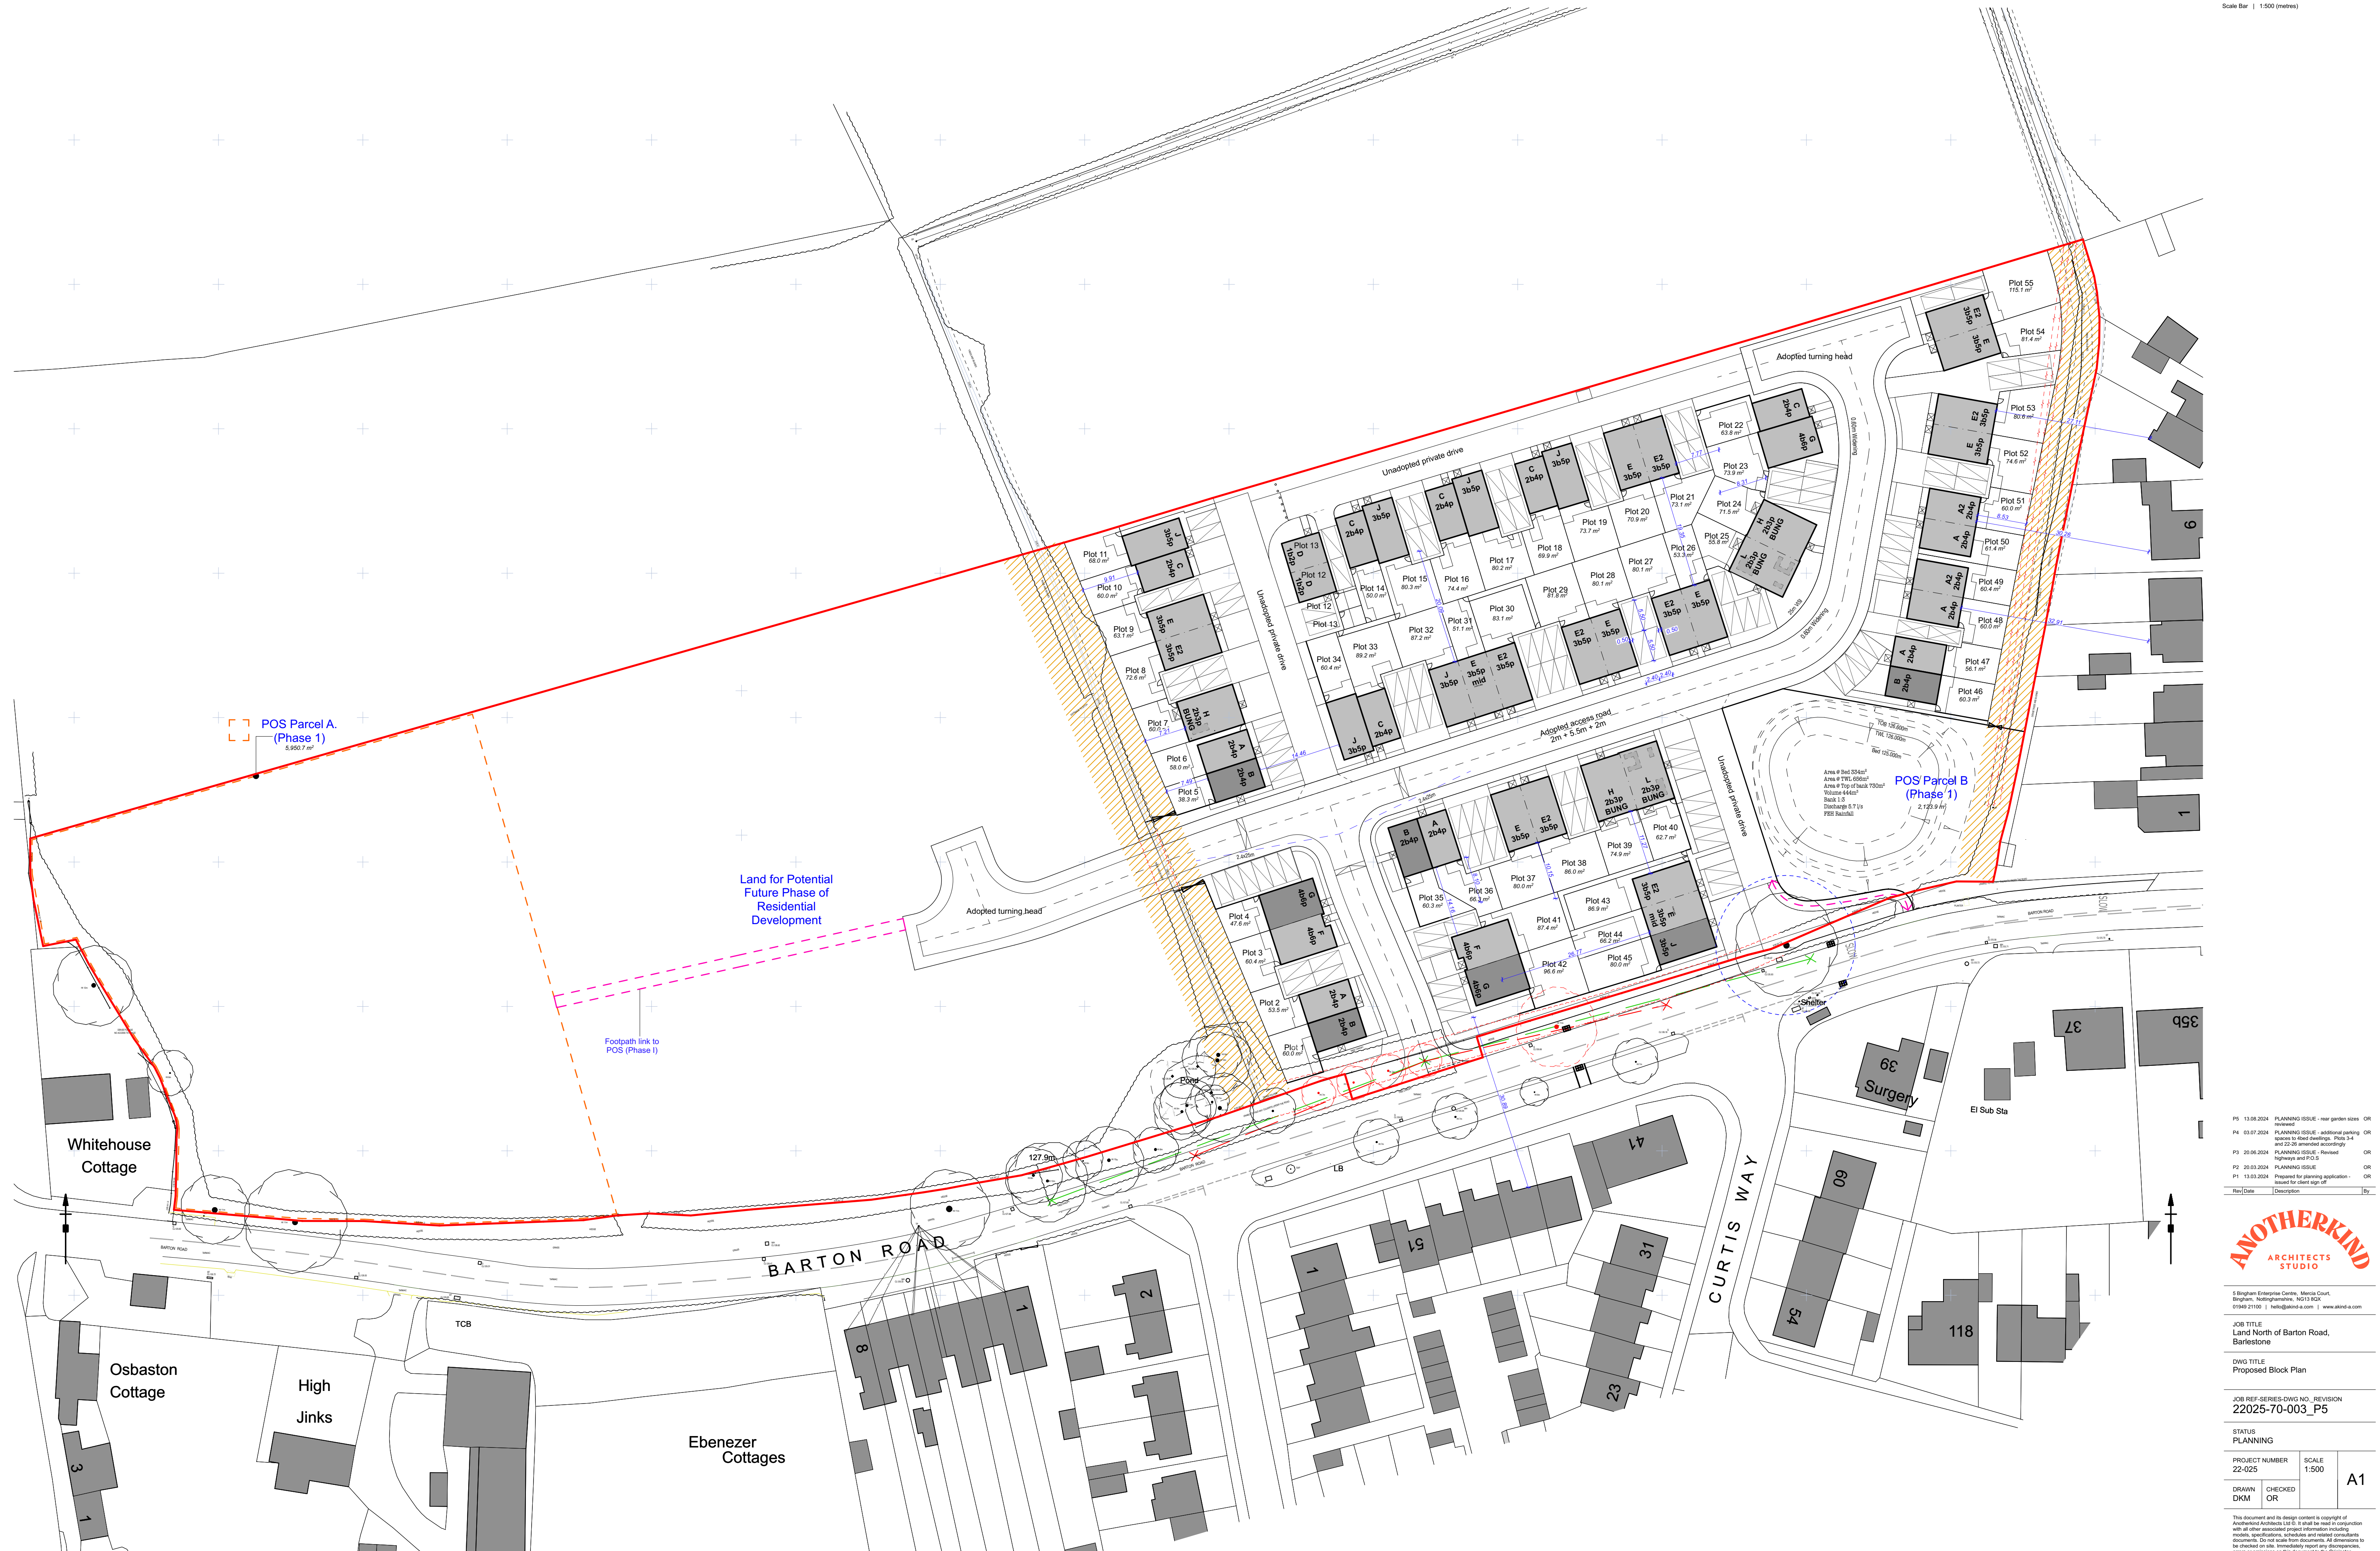

P5	13.08.2024	PLANNING ISSUE - rear garden sizes reviewed	OR
P4	03.07.2024	PLANNING ISSUE - additional parking spaces to 4bed dwellings. Plots 3-4 and 22-26 altered accordingly	OR
P3	20.06.2024	PLANNING ISSUE - Revised highways and P.O.S	OR
P2	20.03.2024	PLANNING ISSUE	OR
P1	13.03.2024	Prepared for planning application - issued for client sign off	OR
Rev	Date	Description	By

ANOTHERKIND
ARCHITECTS
STUDIO

5 Bingham Enterprise Centre, Mercia Court,
Bingham, Nottinghamshire, NG13 8QX
01949 21100 | hello@akind-a.com | www.akind-a.com

JOB TITLE
Land North of Barton Road,
Barlestone

DWG TITLE
Proposed Block Plan

JOB REF-SERIES-DWG NO. _REVISION
22025-70-003_P5

STATUS
PLANNING

PROJECT NUMBER 22-025		SCALE 1:500	A1
DRAWN DKM	CHECKED OR		

This document and its design content is copyright of Anotherkind Architects Ltd ©. It shall be read in conjunction with all other associated project information including models, specifications, schedules and related consultants documents. Do not scale from documents. All dimensions to be checked on site. Immediately report any discrepancies, errors or omissions on this document to the Originator. document to be used only for status noted. If in doubt ASK.