
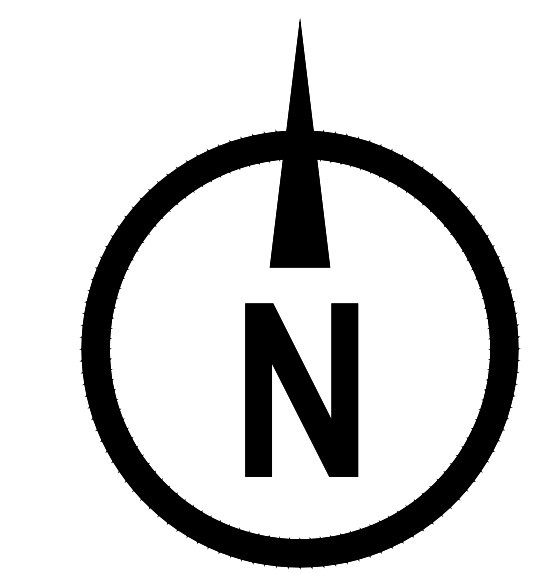


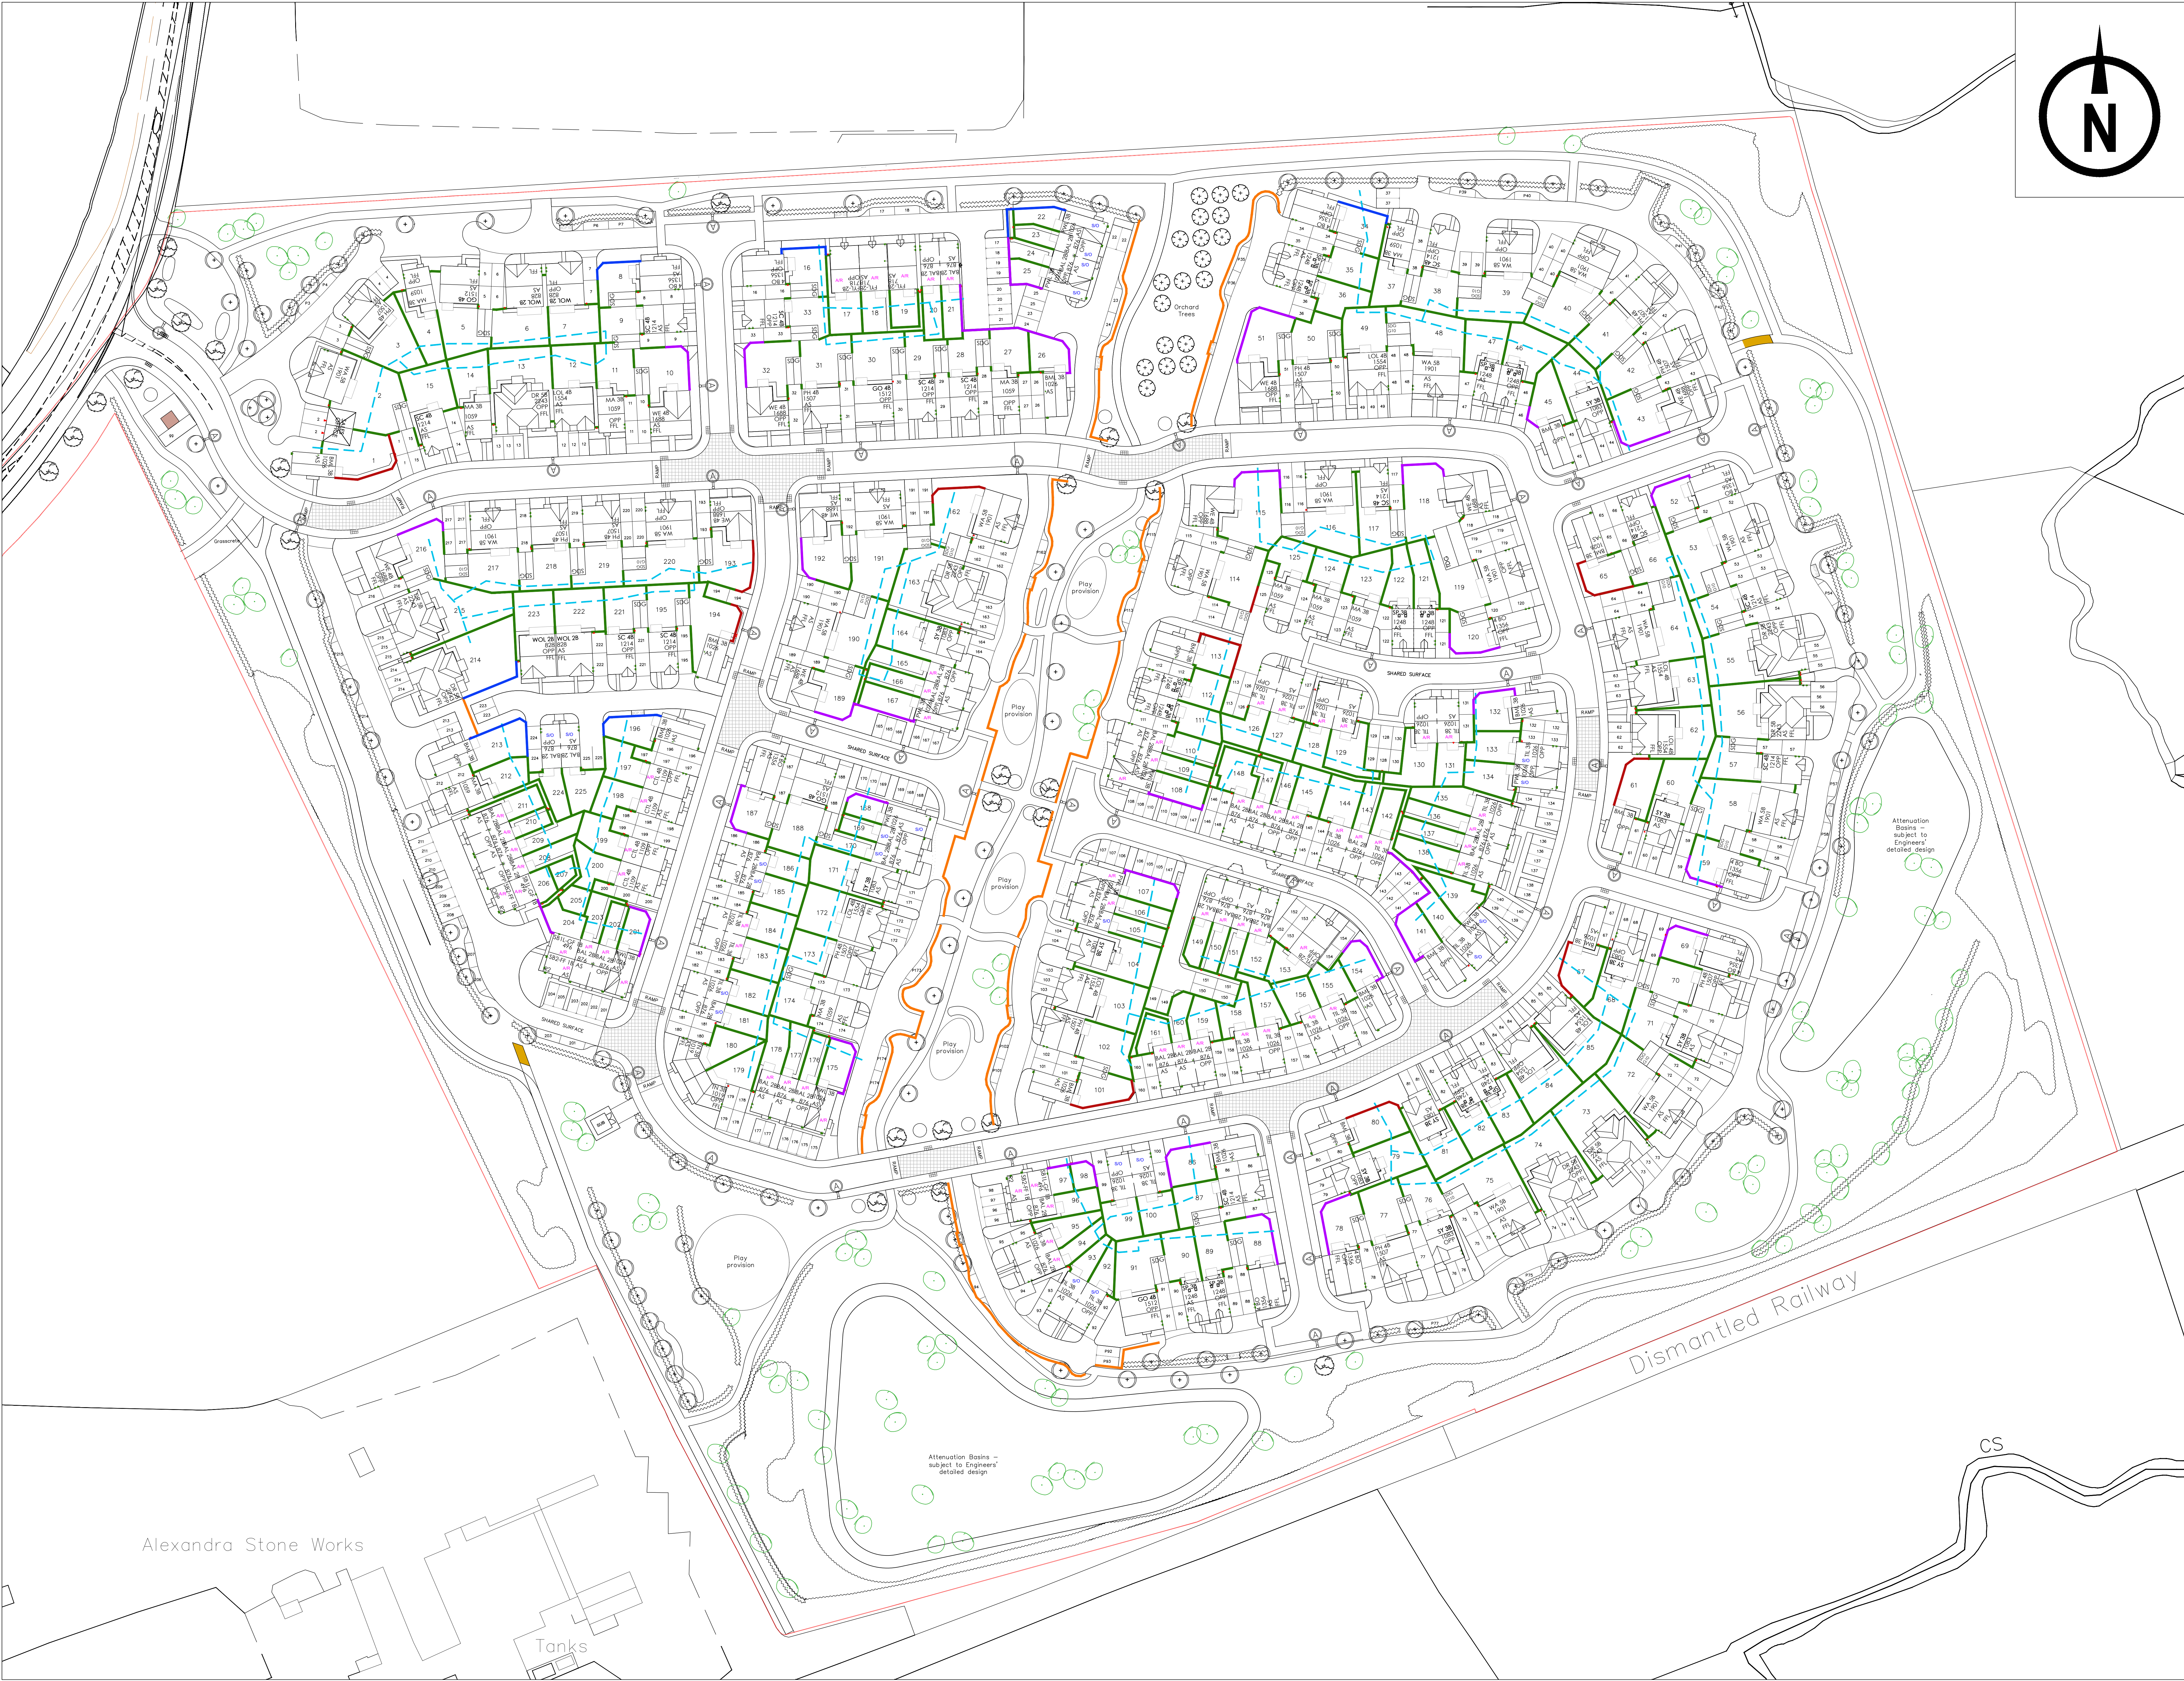

LEGEND

- 1.8M Screen Wall - Istock Merca Orange Multi
- 1.8M Screen Wall - Fortens Worcestshire Red Multi
- 1.8M Timber Close Boarded Fencing
- 1.8M Timber Decorative Fencing
- 0.45M High Timber Kneer Rail Fence

Rear Garden Access Gate

Hedgehog Highway
(dependent on engineering works)

Hedgehog Highway Access Detail
130mm x 130mm square hole

Decorative Fencing 1.8m

Screen Wall 1.8m

NOTE -
Previously named 'Cumber Red Multi' is now named 'Merca Orange Multi'. These are the same bricks just a different name through our provider.
Screen wall bricks will correspond with the brick to the relevant plot. This will be the adjacent plot or the nearestmost appropriate non-full render plot.

D	Note added to HBC request.	HB	23.02.26
C	Updated to provided comments.	HB	12.02.26
B	Balance of Screen Walls and Decorative Fencing amended to HBC's Comments.	HB	23.01.26
A	Decorative fencing revised.	HB	12.11.25

Bellway Homes (EM) Ltd, 3 Romulus Court, Meridian East, Meridian Business Park, Bournstone Town, Leicester, LE19 1YG
Tel: 0116 282 0400 Fax: 0116 282 0407

Development

Echelon
Desford Lane, Ratby

Drawing Title

Boundary Treatment Plan
For Comment

Date	07.08.2025	Scale	1:500@A0	Drawn	HB
Drawn Ref	CJ01-300	Rev	D		

Alexandra Stone Works

Tanks

Attenuation Basins -
subject to Engineers'
detailed design

Attenuation
Basins -
subject to
Engineers'
detailed design

Dismantled Railway

CS