

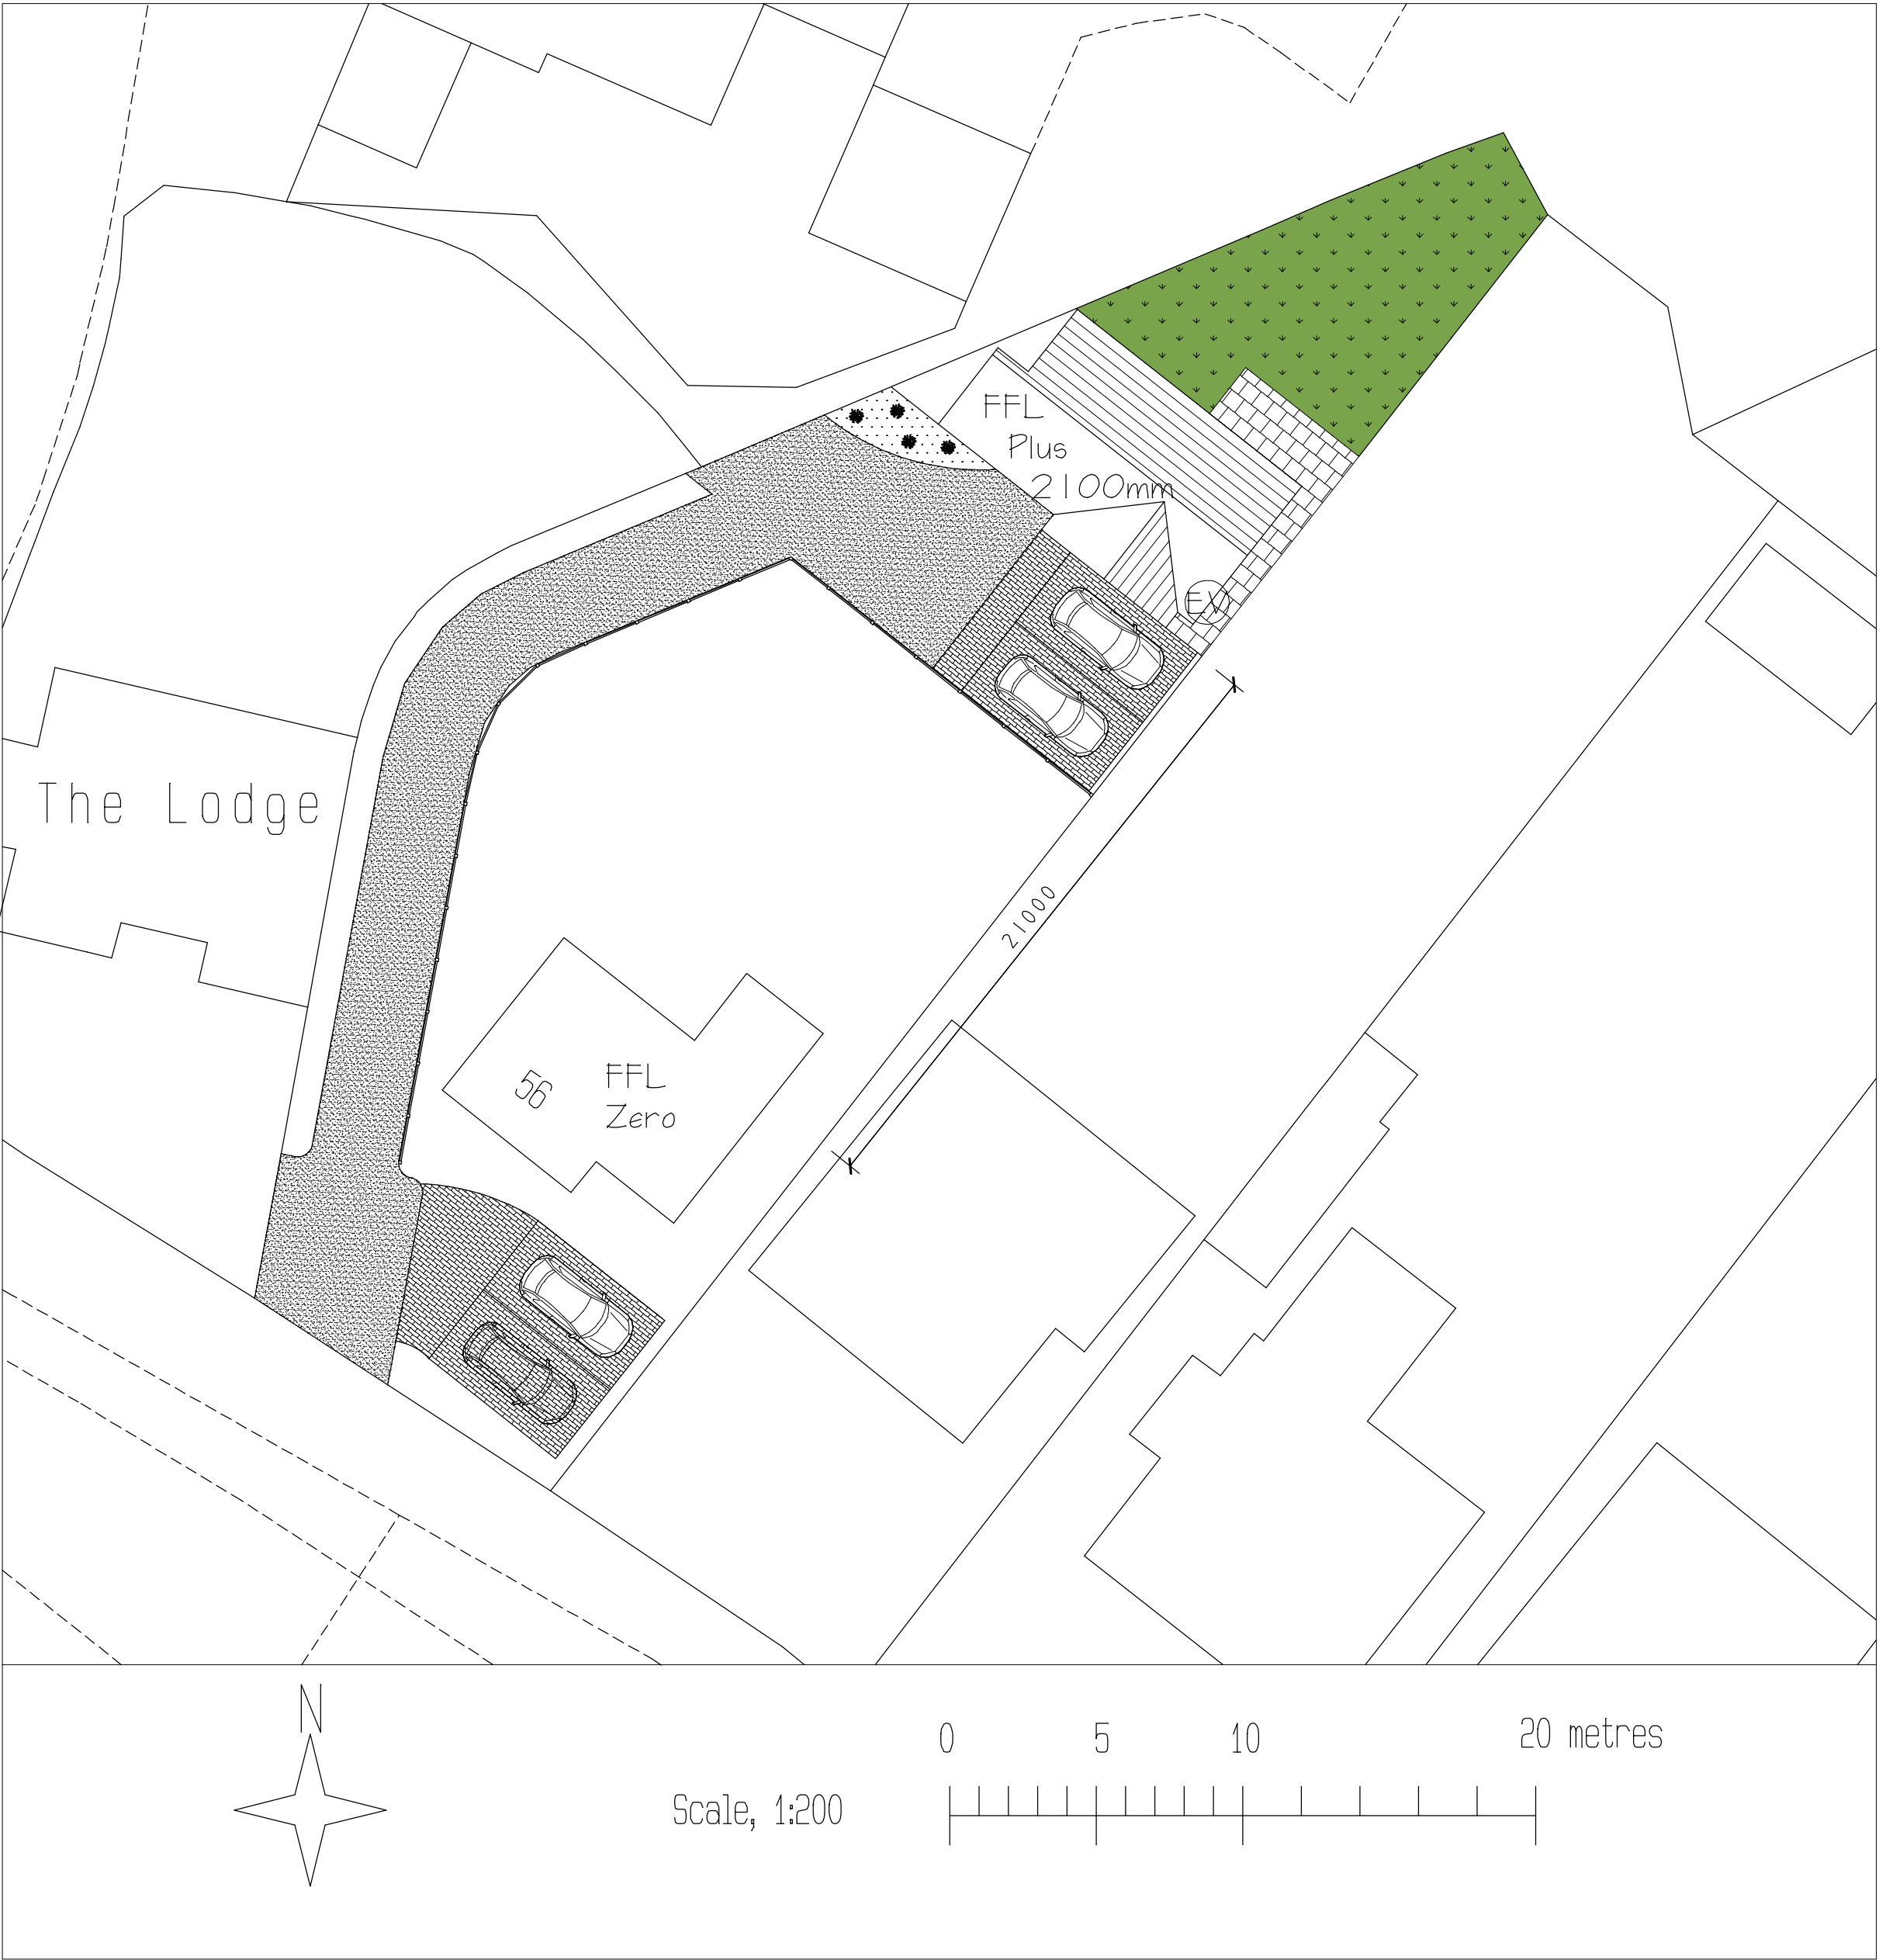
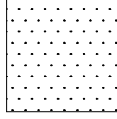
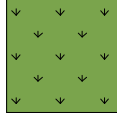
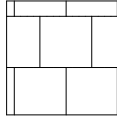


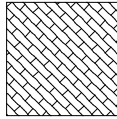

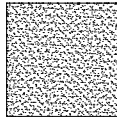

Gravel Drive

Concrete Block Pavers To Driveways

Concrete Slab Paving To Patios And Paths

Areas Reinstated To Grass,Grass seed to be sown between 1st March and 1st May Turf to be laid at any time

Proposed planting area

Electric Vehicle Charging Point



Close Boarded Fencing 1.8 Metres High

FFL Zero

Finished Floor Height of 56 Hollycroft, used as a Datum

FFL Plus 2100mm

Finished Floor Height of Bungalow relative to 56 Hollycroft

KEY

CLIENT
Robert Conley

JOB TITLE
**Land To The Rear Of
56 Hollycroft
Hinckley
Leicester
LE10 0HG**

DRAWING TITLE
**Proposed Single
Storey Dwelling
Site Layout including
Finished Floor
Level of Bungalow**

SCALE	SHEET	DATE	DRAWN BY
1:200	A2	APRIL 23	A Moore

ANDREW MOORE
ARCHITECTURAL SERVICES
Tel; 07973397765
Email;andrewmoore@workmail.com

DRG NO	SHEET NO
1605	2