


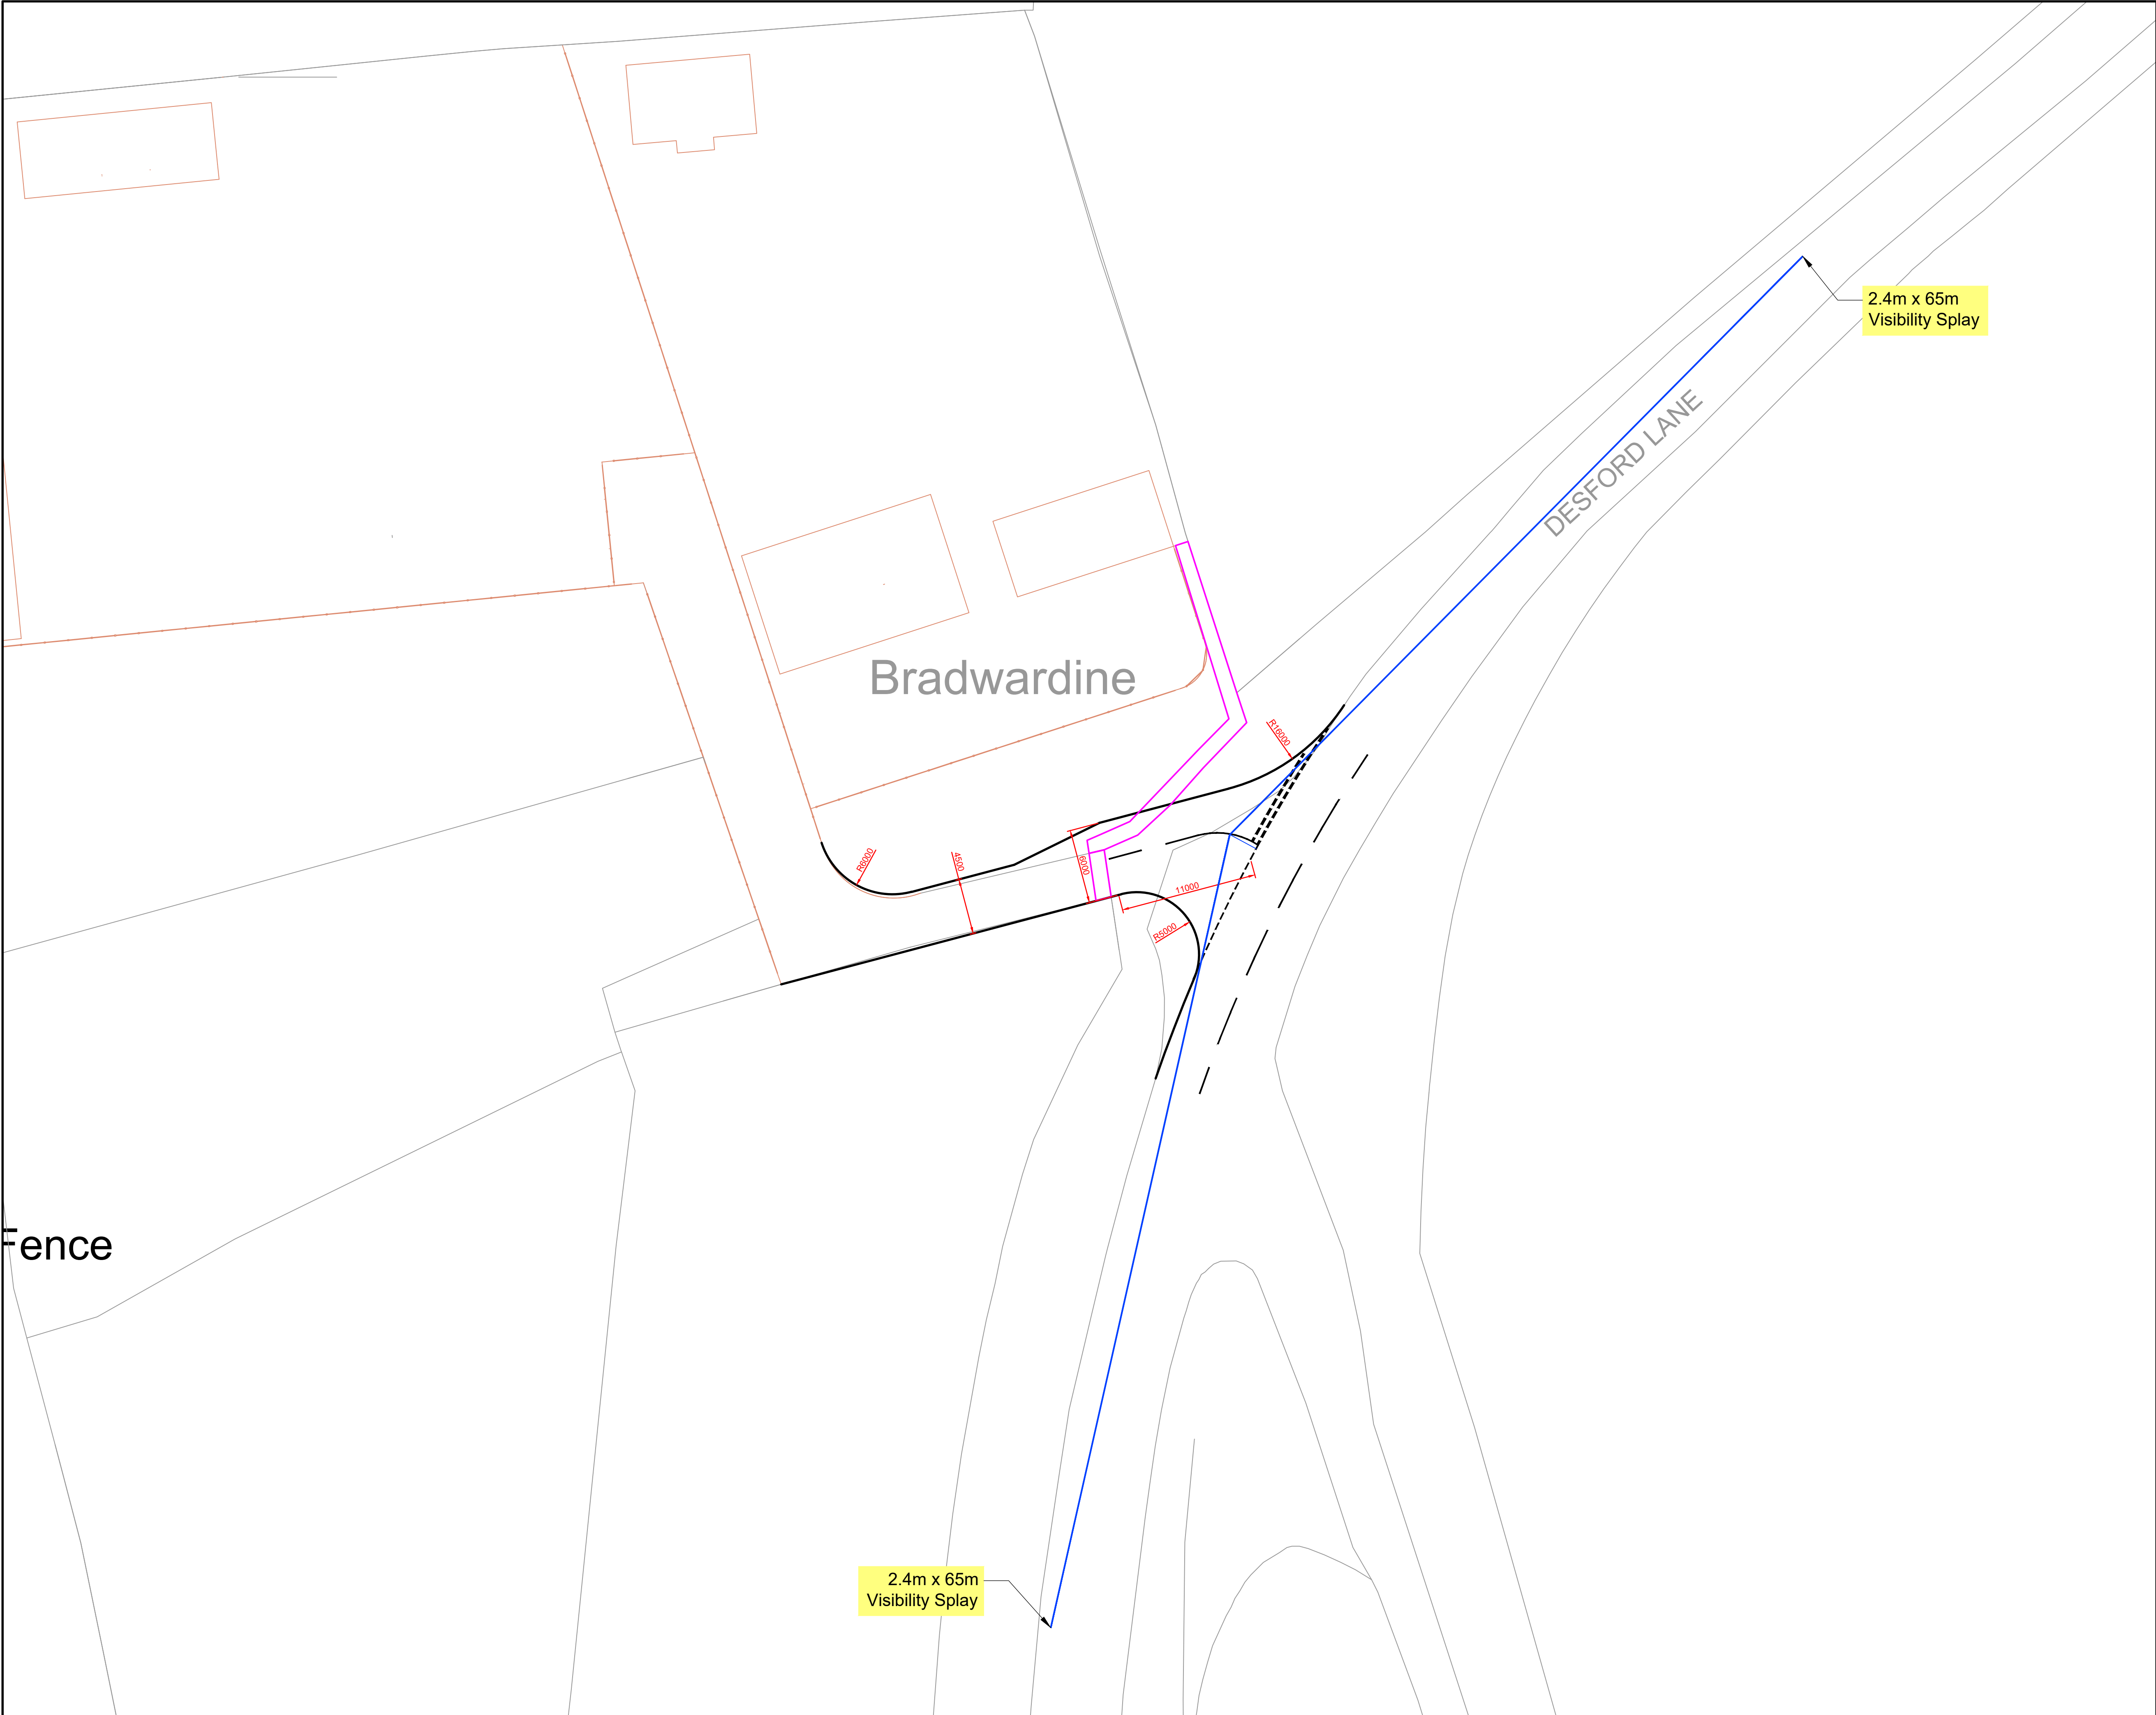

General Notes

|     |       |         |      |
|-----|-------|---------|------|
| Rev | Issue | Comment | Date |
| -   | -     | -       | -    |



SAVOY CONSULTING  
*Specialist Solutions in Transport Planning*

Client  
•  
Architect  
•

Project  
Desford Lane  
Leicestershire

Drawing Title  
Site Access Design &  
Visibility Splays

Drawing Number  
DWG-01

Scale & Sheet Size  
1:250 @ A1