


Luxury 4x4 +Twin Axle Caravan (2006)	
Overall Length	12.990m
Overall Width	2.286m
Overall Body Height	2.524m
Min Body Ground Clearance	0.251m
Max Track Width	2.130m
Lock to lock time	4.00s
Kerb to Kerb Turning Radius	5.800m

General Notes

Rev	Issue	Comment	Date
-	-	-	-

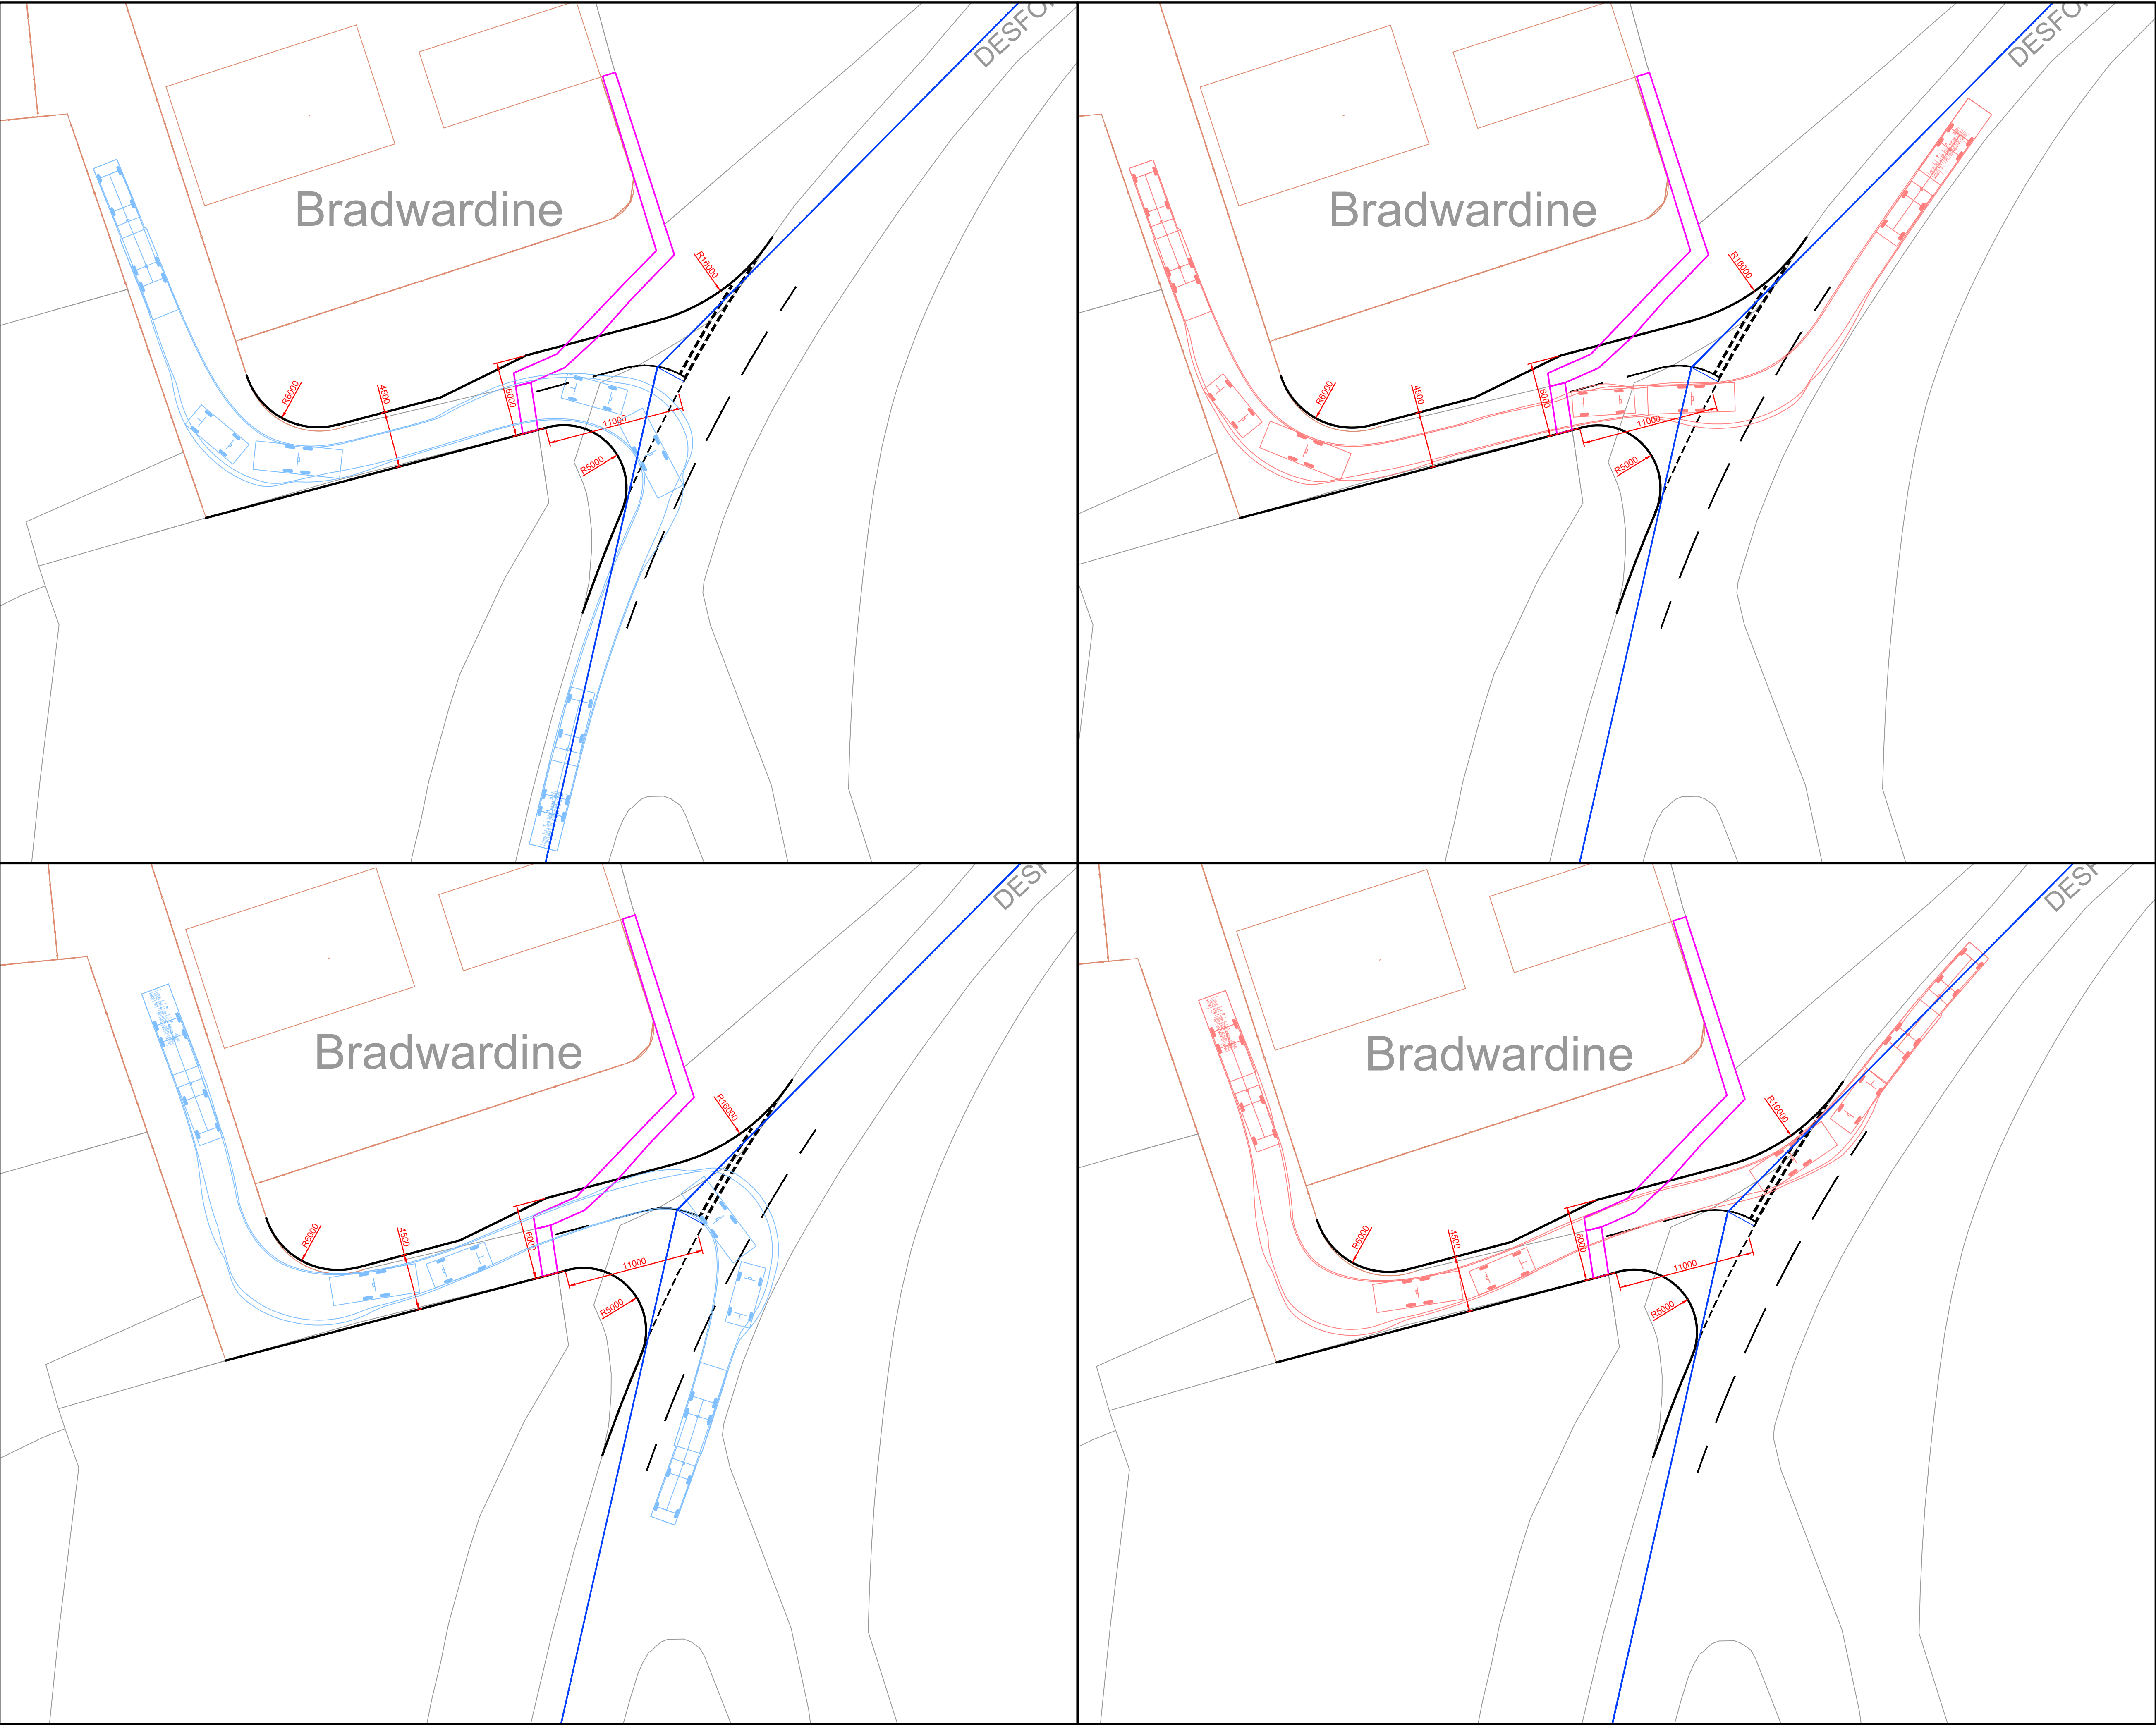

SAVOY CONSULTING
Specialist Solutions in Transport Planning

Client

Architect

Project

Desford Lane
Leicestershire

Drawing Title

Caravan Swept Path
Analysis

Drawing Number

DWG-02

Scale & Sheet Size

1:250 @ A1