


COPYRIGHT NOTICE:
This drawing is the copyright of the Architects and may not be reproduced or used except by written permission.


© Crown copyright and database right[2014]
Ordnance Survey licence number 100047514

Notes:
This drawing is to be read in conjunction with all relevant drawings and specifications. Do not scale from this drawing. Use figured dimensions only. All levels and dimensions to be checked on site. All level and dimensional discrepancies are to be brought to the immediate attention of HSP Architects Ltd.
Responsibility cannot be accepted for attention and/or deviation from this design without prior acknowledgement of HSP Architects Ltd.
Copyright reserved. This drawing may only be used for the client and location specified in the title block. It may not be copied or disclosed to any other third party without prior written consent from HSP Architects Ltd.
Prior to any works commencing on site, the engineer is to be contacted regarding the current status, revision or regulatory approval of this drawing.
All work to be to the entire satisfaction of the HSE or Local Authority not withstanding anything shown or indicated on these drawings. All workmanship and materials to be the best of their respective kind and of best equivalent of the appropriate British Standard Code of Practice. All relevant dimensions and levels to be ascertained or checked and verified on site before specific areas of work are commenced.
This drawing is to be read in conjunction with clients specification/employees requirements and structural engineers design.

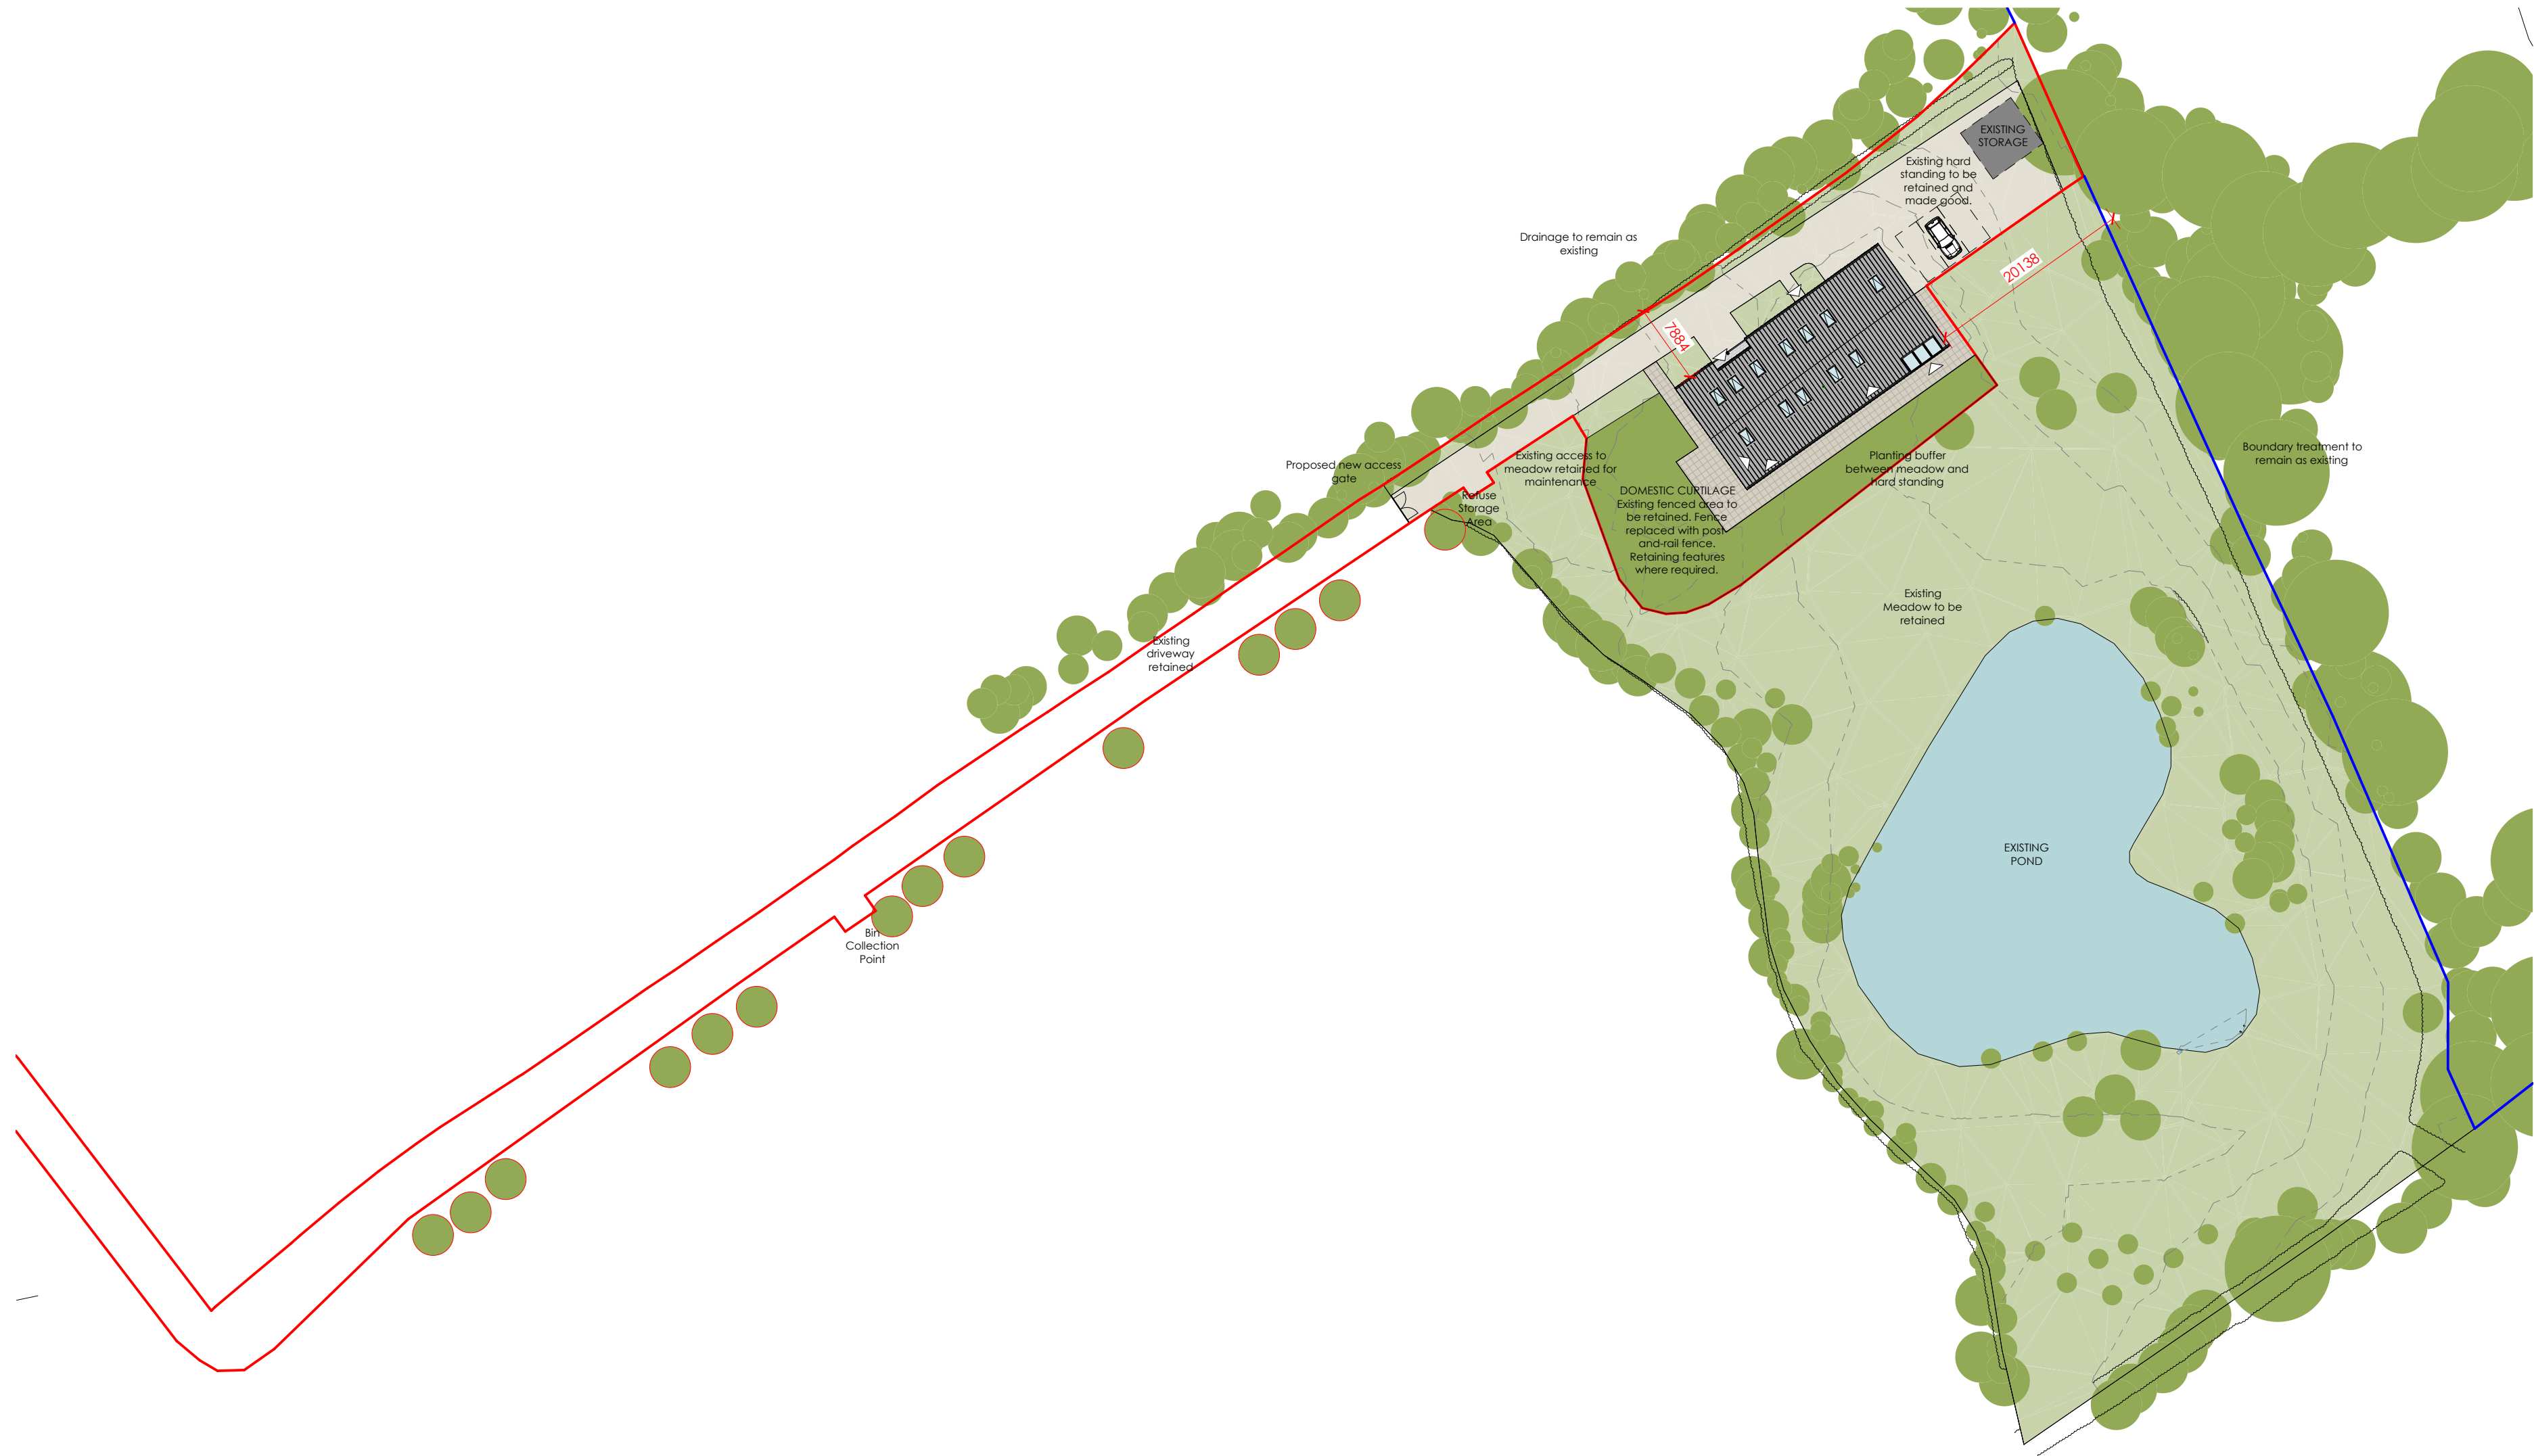

Site Layout Key

- Paving slabs
- Tarmac paving
- Areas laid to grass
- Existing tree planting (Indicative only)
- Proposed planting (Indicative only)
- Proposed site boundary
- BNG Proposed tree planting

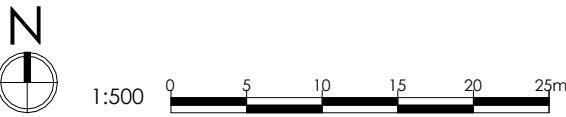

PL1	BNG Proposed Enhancements	23/07/25	JCB	JBW
Rev:		Date:	Check:	Drawn:

PLANNING

hssp
architects

Pera Business Park, Nottingham Road
Milton Mowbray, LE13 0PB

Telephone: 01454 563 288 Fax: 01454 503 360
E-Mail: info@hsparchitects.co.uk Web: www.hsparchitects.co.uk

Project:
Proposed Class Q Barn Conversion
Land off Rogues Lane,
Stoke Golding,
Leicestershire
Christopher McManus

Title:
BNG Proposed Enhancements

Scale: 1 : 500 Drawn: JBW Checked: JRL Date: 09/10/23

Drawing No: 8895-03 - 0003 Revision: PL1

HSSP A2