
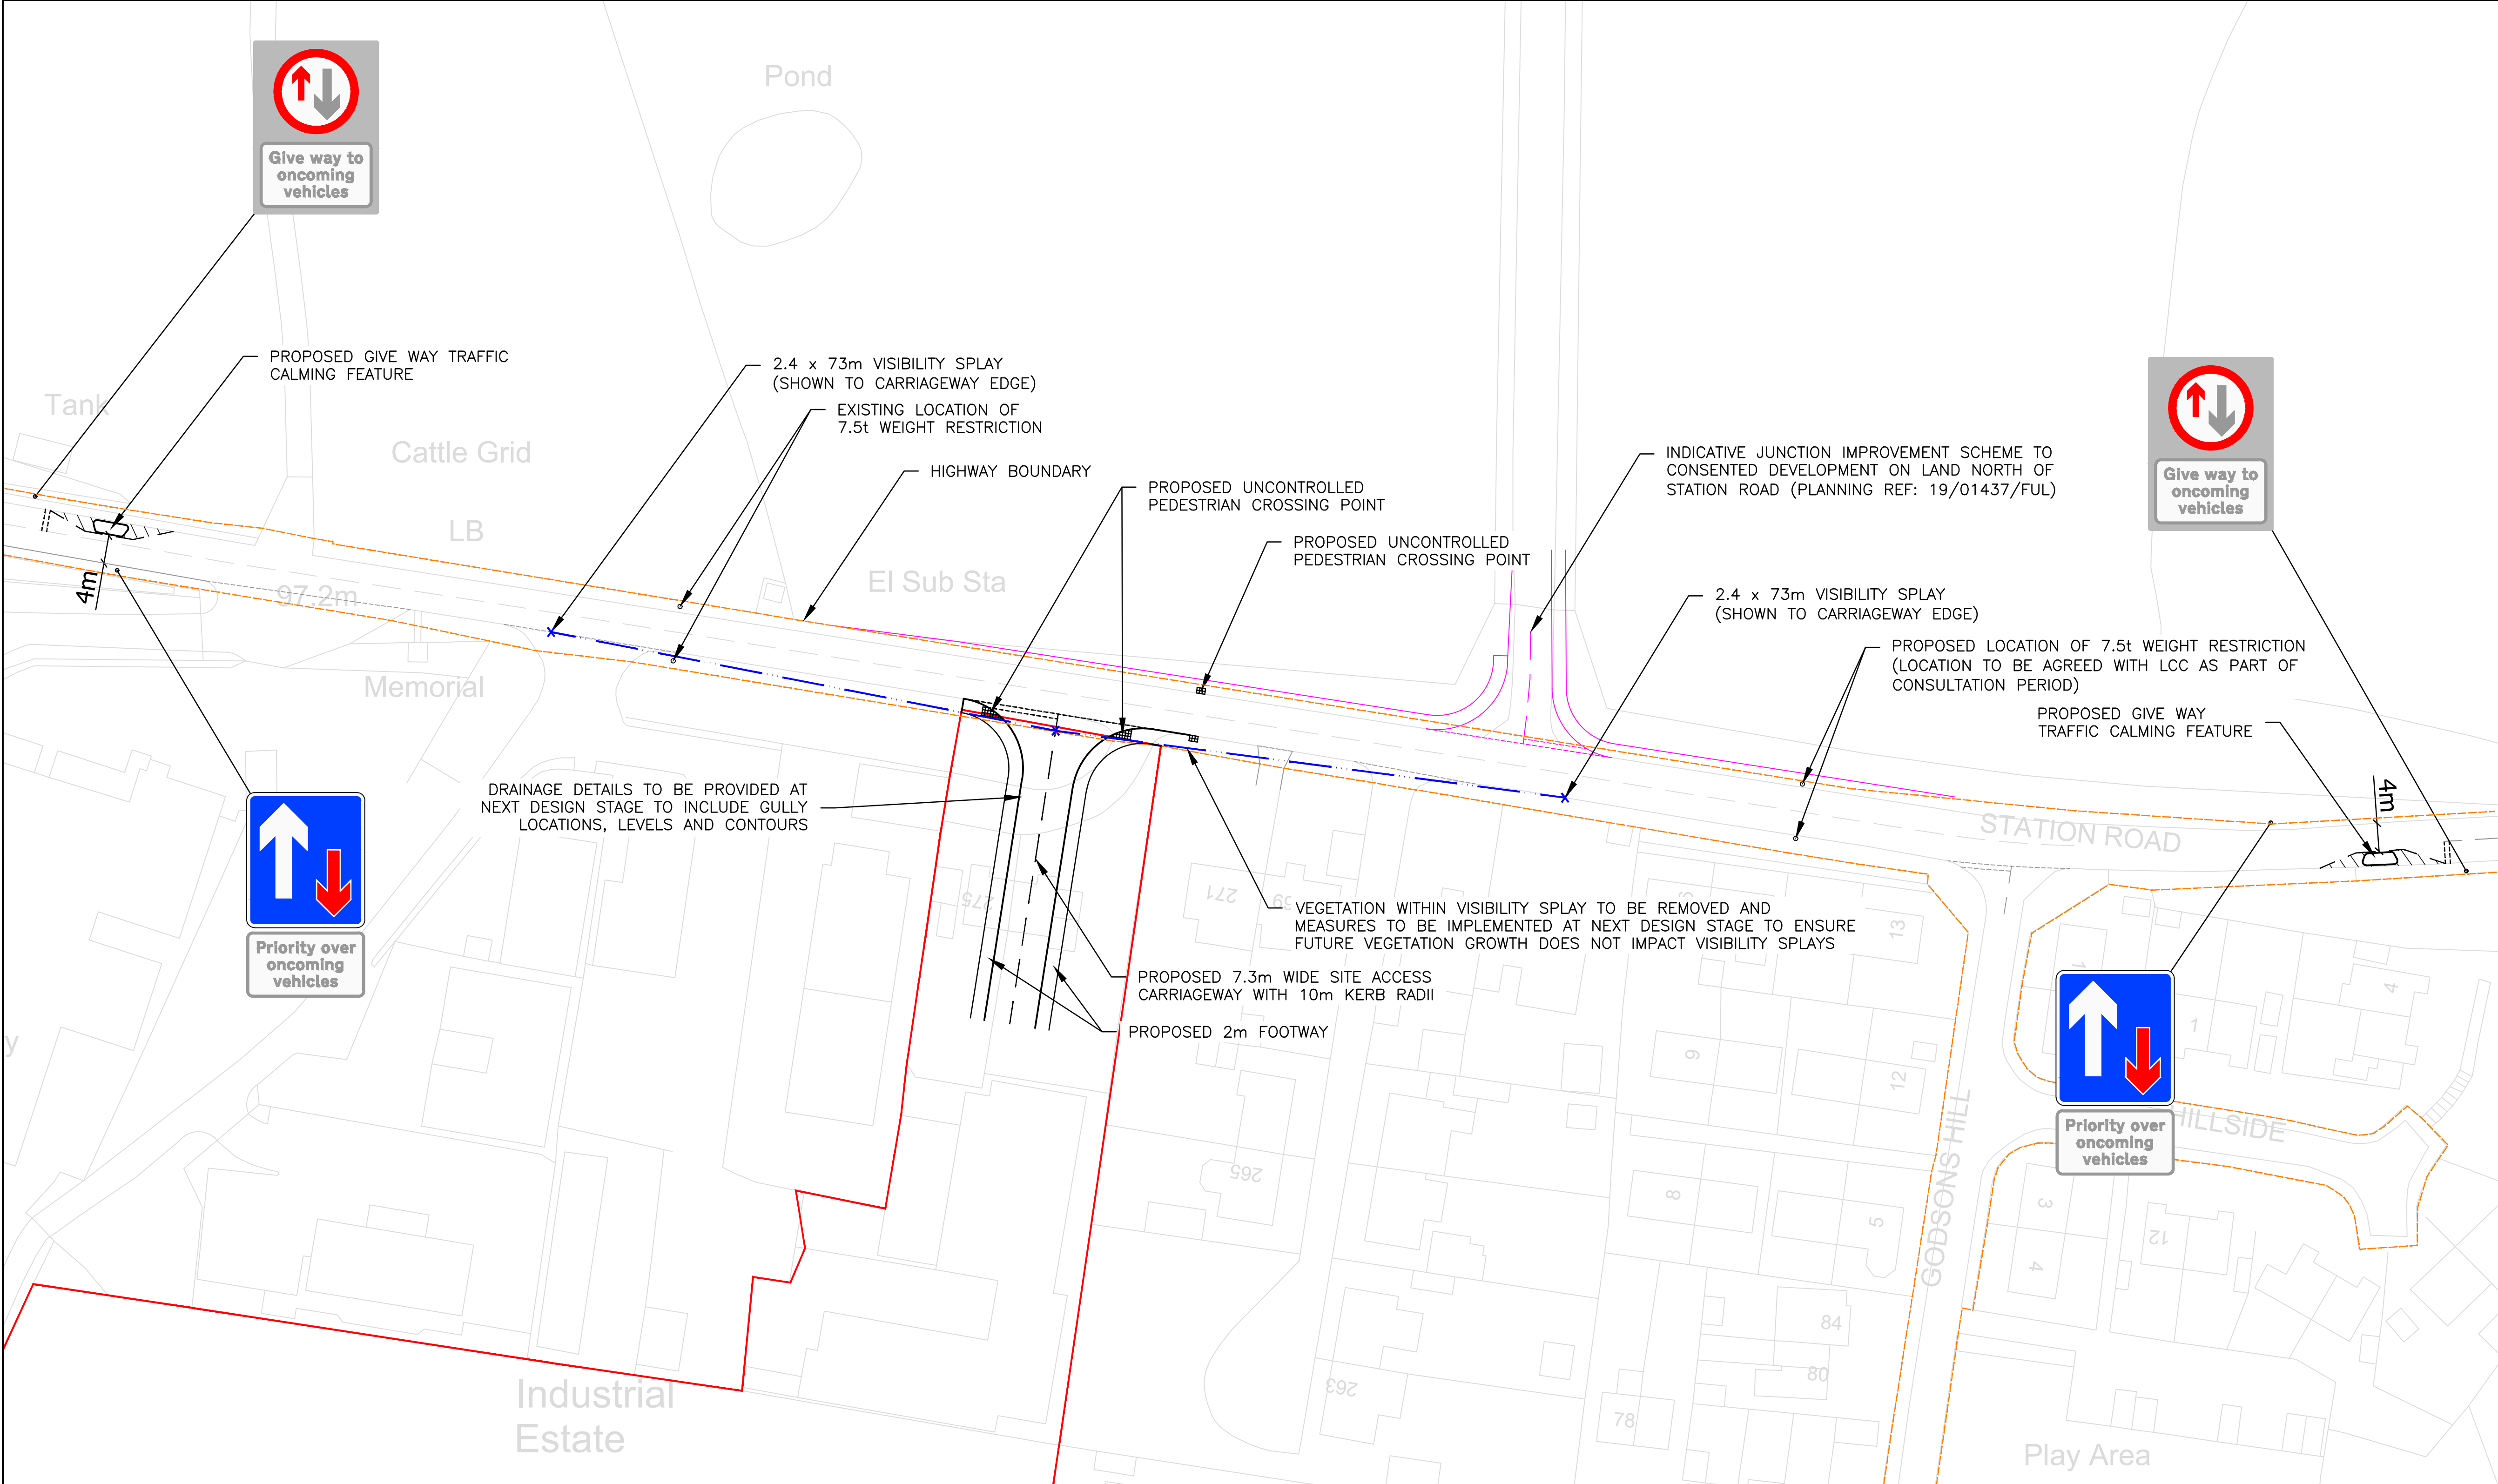


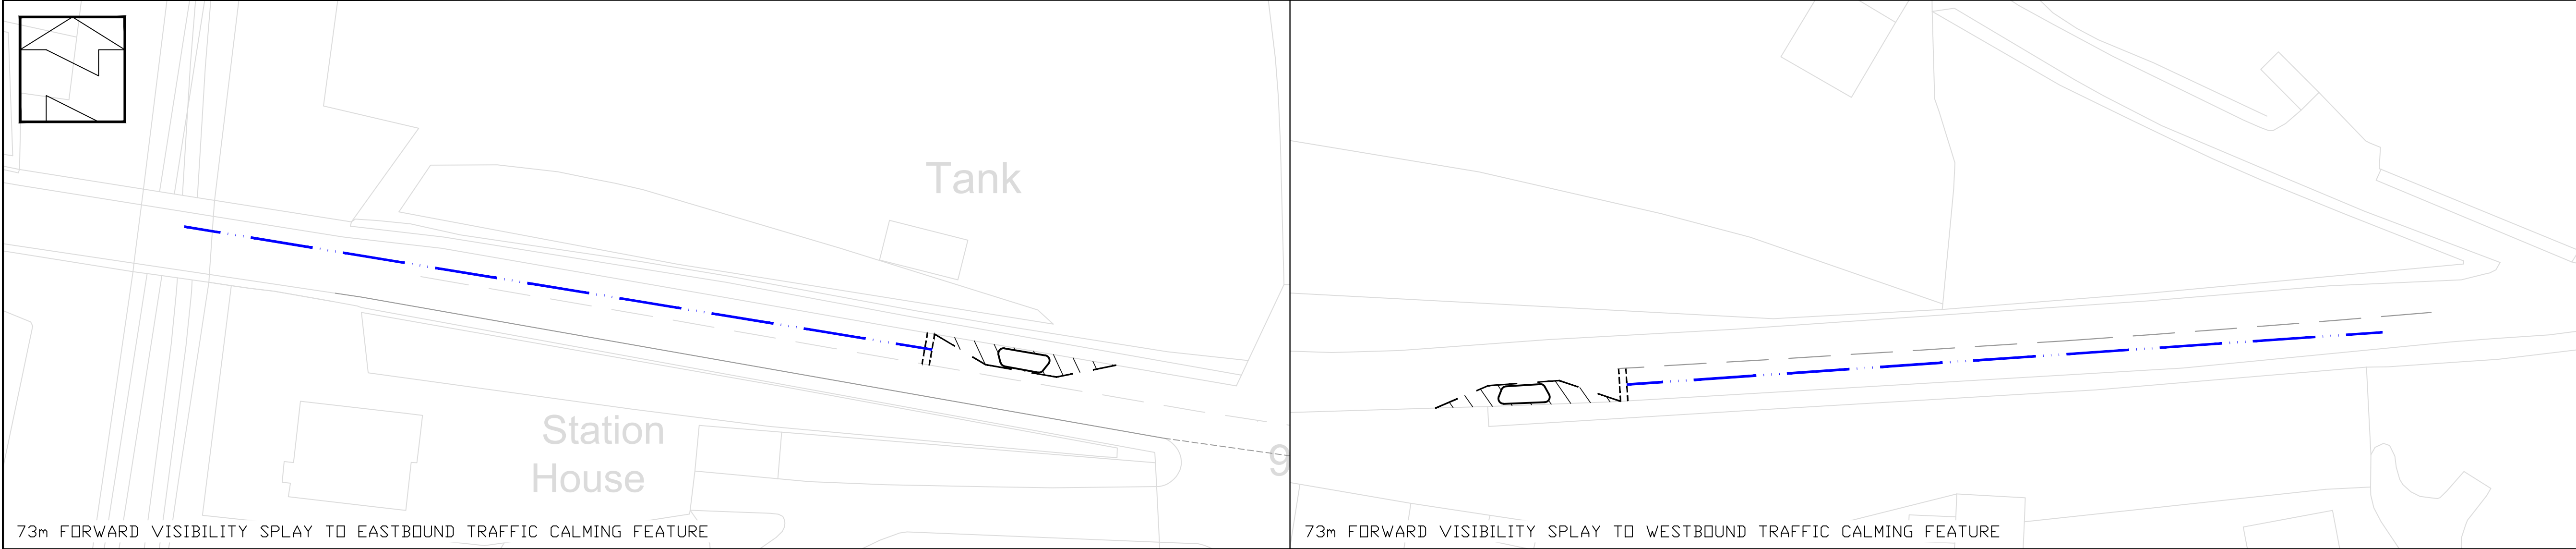

Notes

1. Do not scale this drawing. All dimensions must be checked/ verified on site. If in doubt ask.
2. This drawing is to be read in conjunction with all relevant architects, engineers and specialists drawings and specifications.
3. All dimensions in metres unless noted otherwise. All levels in metres unless noted otherwise.
4. Any discrepancies noted on site are to be reported to the engineer immediately.

P4	14.05.23	Updated following Stage 1 RSA	KG	MT
P3	12.12.23	Updated highway boundary	AM	RL
P2	12.12.23	Updated following LCC comments	KG	RL
P1	07.11.23	First issue	KG	RL
Rev	Date	Description	Dr	Rev

Client:

Miller Homes

Project:

Land South of Station Road, Market Bosworth

Title:

Proposed Access Junction Layout

Drawn: K. Gamblen

Reviewed: R. Leconte

Size: A1

Scale: 1:500

Date: 07 / 11 / 2023

Status: PRELIMINARY ISSUE

Project Reference	Type	Number	Revision
ADC3326-DR-	002		P4