
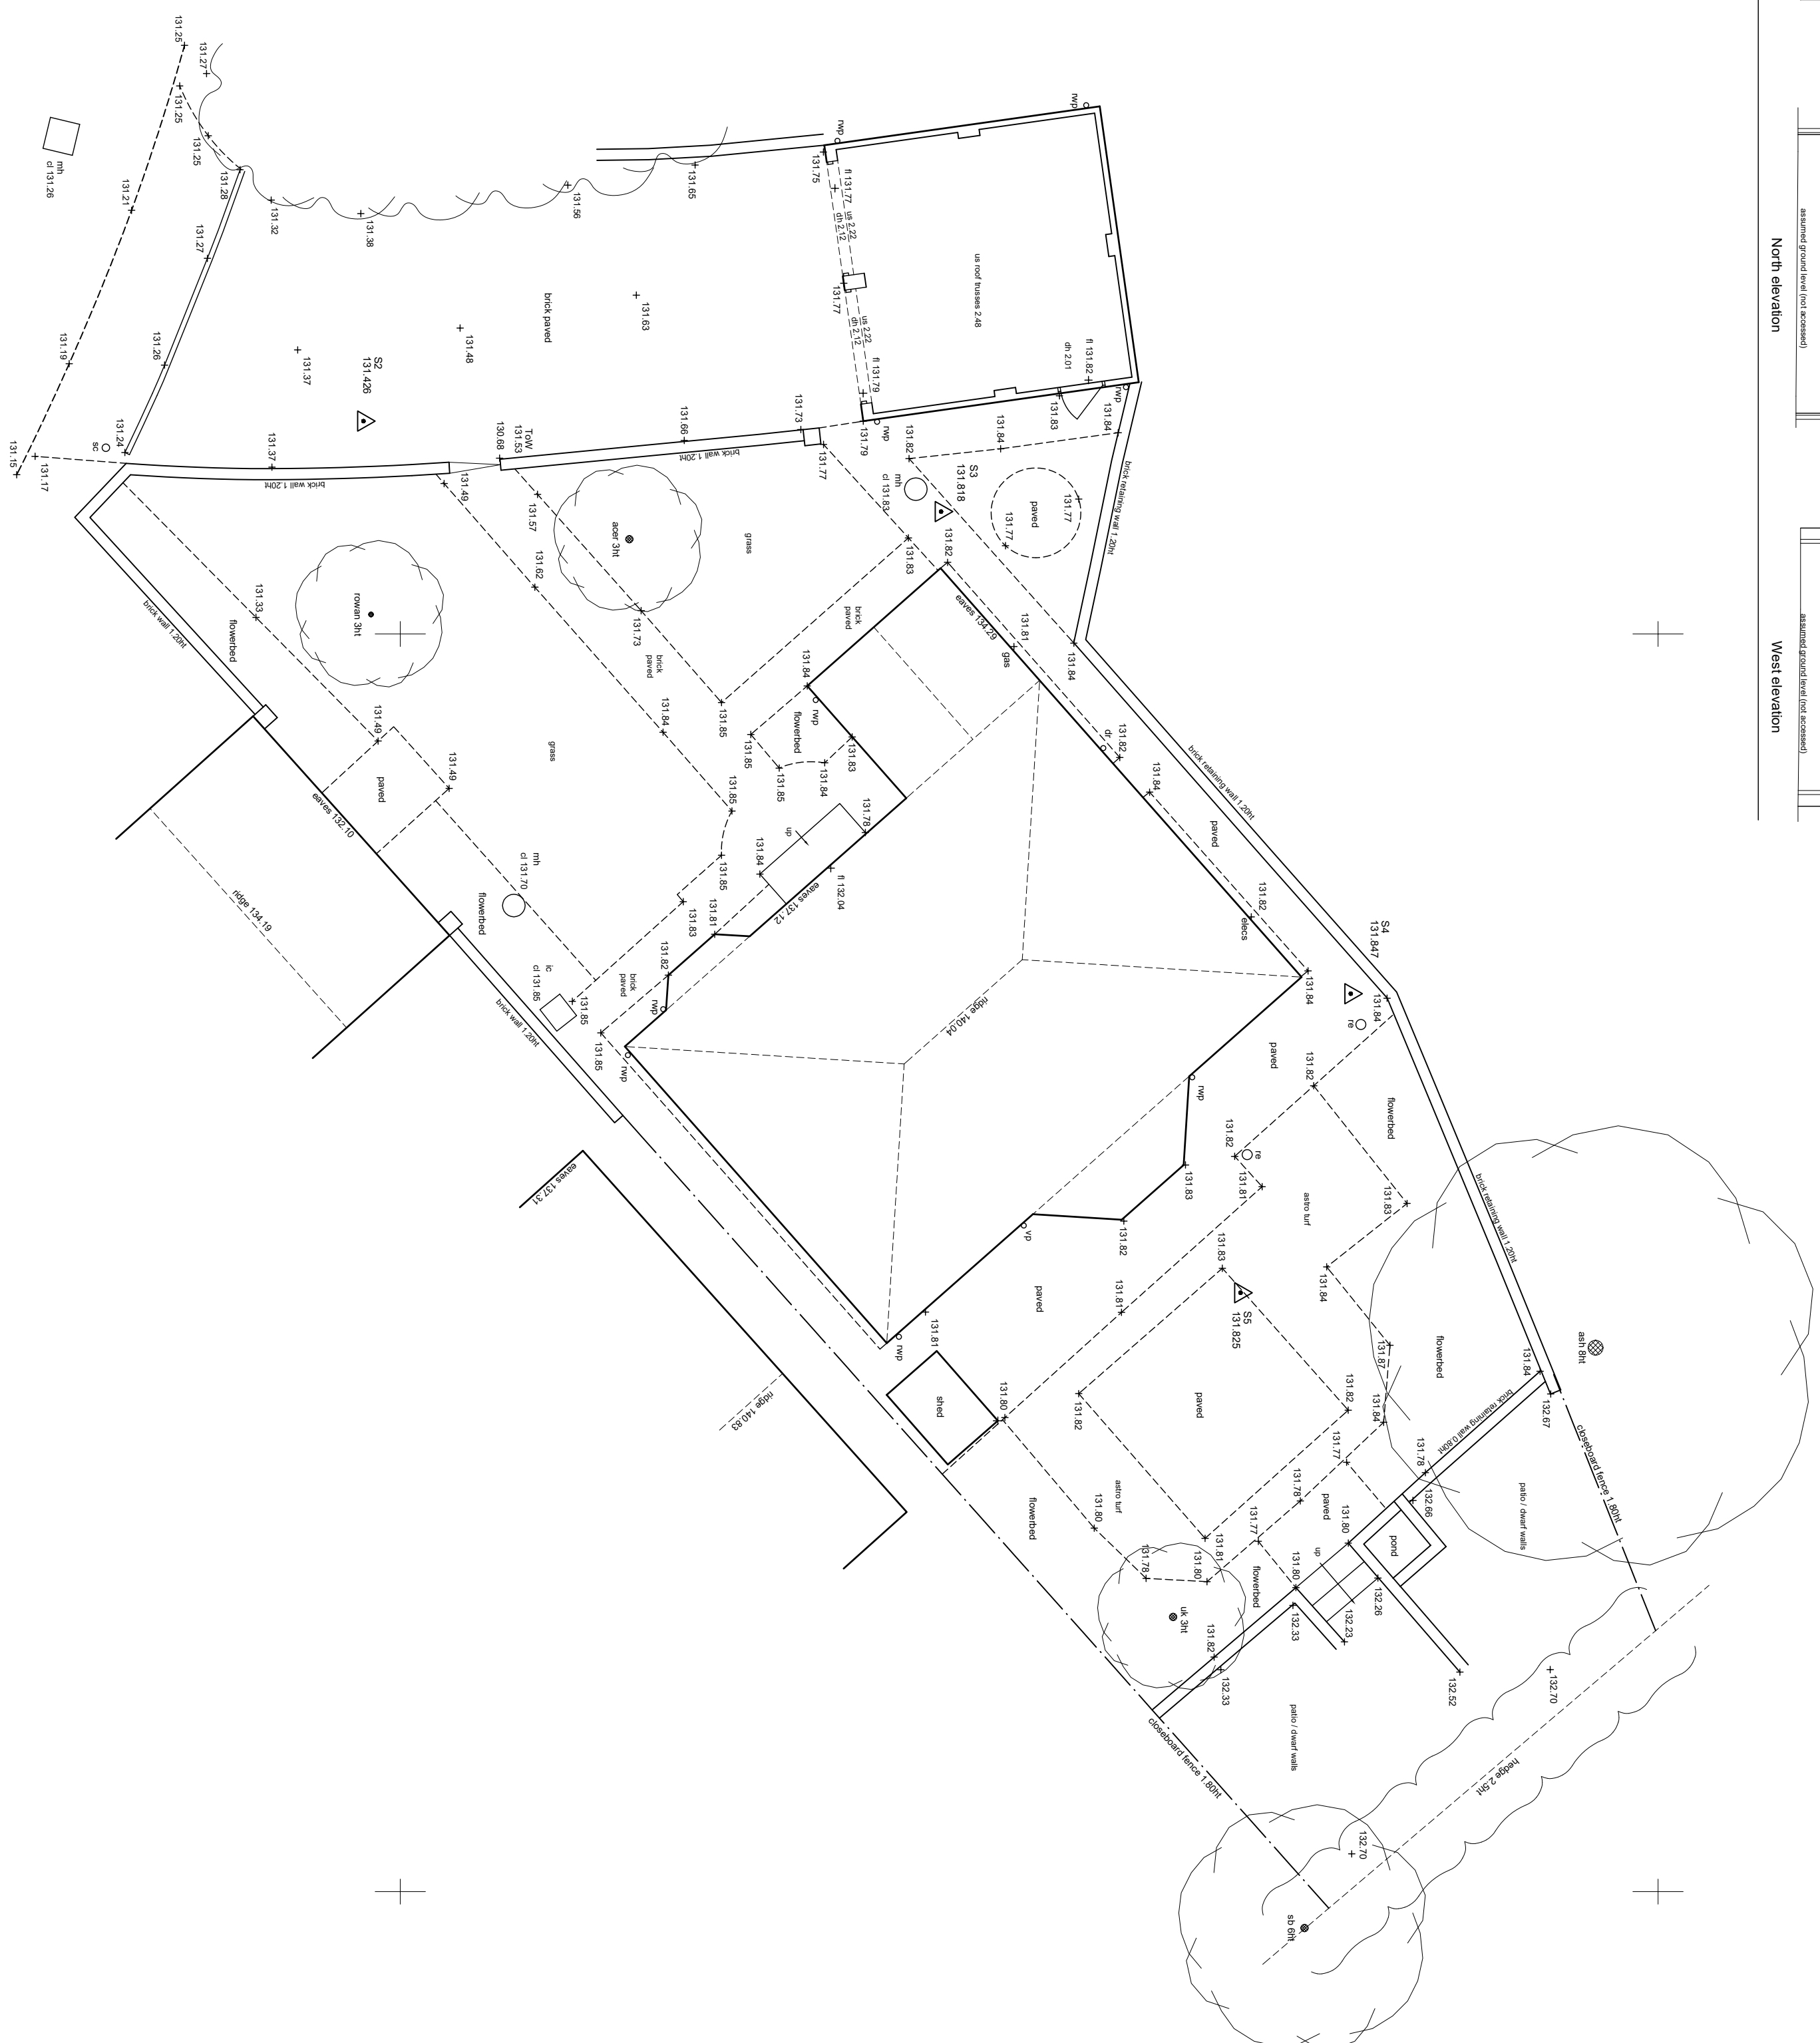
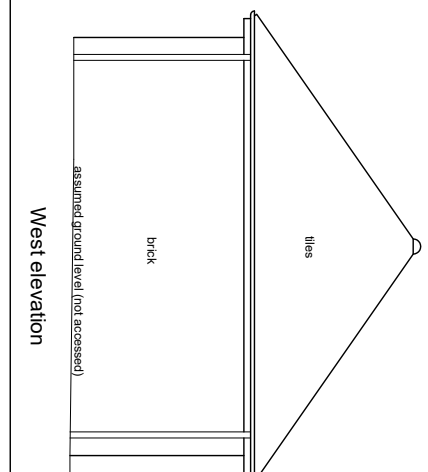
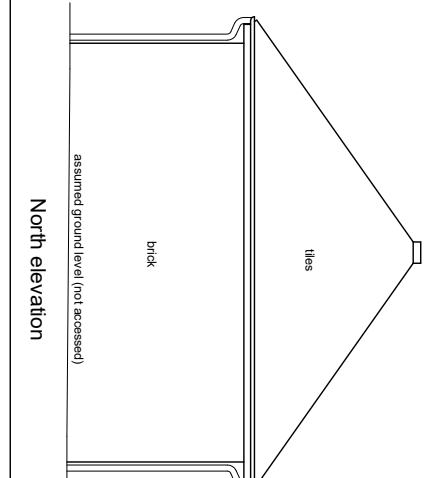
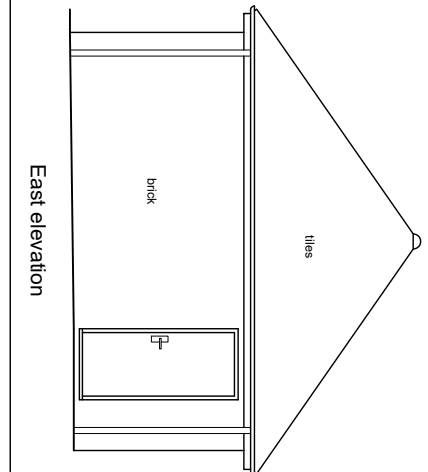


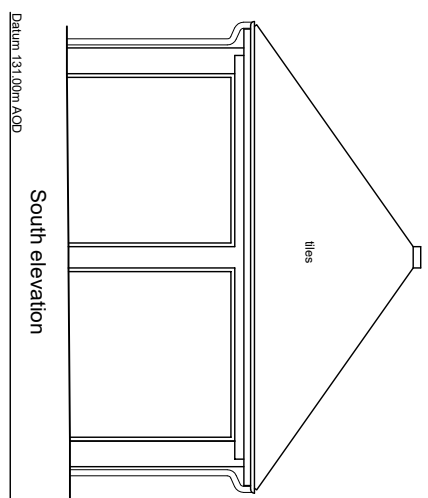

ALL LEVELS ARE IN METRES DERIVED FROM GPS TRANSFORMATION.
GRID COORDINATES ARE ORDNANCE SURVEY OSG836 GRID DERIVED FROM GPS
TRANSFORMATION. (NO SCALE FACTOR APPLIED)

PLOT SCALE ACCURACY OF 1:20

TREE SPECIES TO BE CONFIRMED BY AN SPECIALIST IF ESSENTIAL TO THE SURVIVAL OF THE SPECIES

SERVICE COVERS UNDER STRUCTURES/VEHICLES OR ONES THAT ARE BURIED MA-
 OMITTED FROM THE SURVEY. PIPE DETAILS SURVEYED FROM SURFACE ONLY.
 BROKEN COVERS AND COVERS WITHIN BUSY HIGHWAYS WILL NOT BE LIFTED.


OVERHEAD CABLE POSITIONS/HEIGHTS SHOULD BE TREATED AS APPROXIMATE & ARE LIABLE TO SEASONABLE CHANGE.

COPYRIGHT AND FULL RIGHTS REMAIN WITH CRYFIELD SURVEYS LTD

TEXT KEY :-


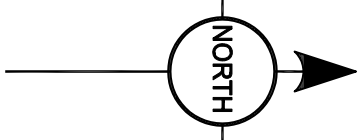

STATION SCHEDULE				
ID	EASTINGS	NORTHINGS	LEVEL	TYPE
PROJECT				
1 SYCAMORE WAY MARKET BOSWORTH				
DRAWING TITLE				
MEASURED SURVEY				
CLIENT	MR DIMARCLEV			
SURVEY DATE	MAY 2024	SHEET SIZE	A1	
SURVEYOR	PODS	CHECKED	VCB	
DRAWING NUMBER	1-100-20	SCALE	1:100	



Email: admin@cryfieldsurveys.co.uk Tel: 01926 935144
6 Rural Innovation Centre, Stoneleigh Park, Kenilworth, CV8 2LG.